62% MASONRY
(EXCLUDING WINDOWS)

1 CE2 North Elevation
SCALE: 1/8" = 1'-0"

72% MASONRY
(EXCLUDING WINDOWS)

2 CE2 West Elevation
SCALE: 1/8" = 1'-0"

73% MASONRY
(EXCLUDING WINDOWS)

3 CE2 East Elevation
SCALE: 1/8" = 1'-0"

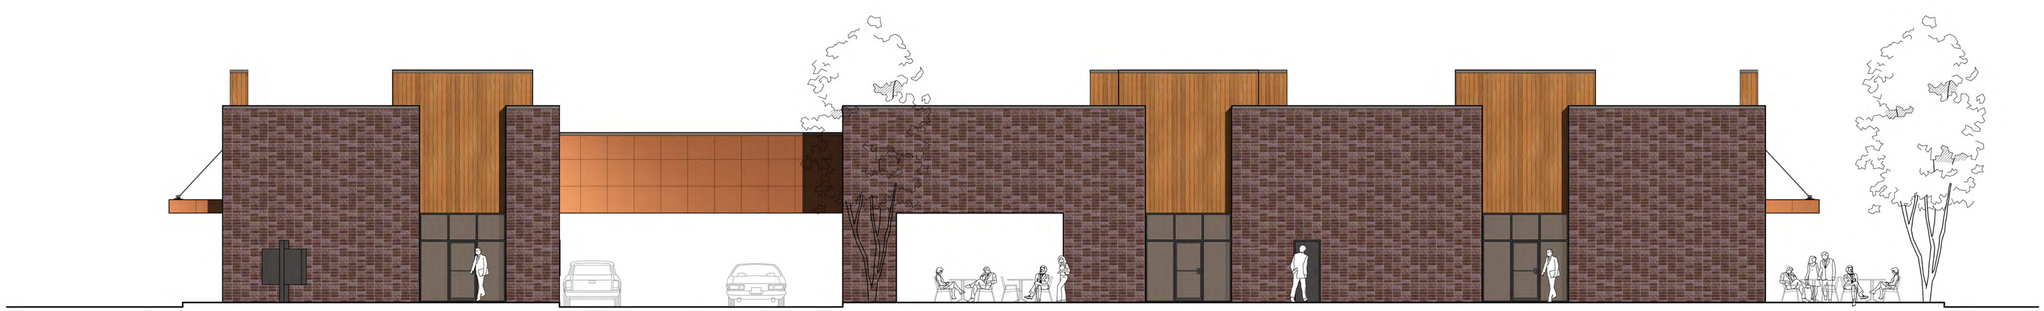

73% MASONRY
(EXCLUDING WINDOWS)

4 CE2 South Elevation
SCALE: 1/8" = 1'-0"

TABBERSON
architects

Indiana Office
2900 West Torquay Road
Muncie, Indiana 47304-3229
phone: 317.371.3692

Colorado Office
1005 S. 120th St. Unit 101
Lafayette, CO 80026
phone: 303.419.0795

The Trails PUD

EdgeRock Development
Oak Ridge Rd & St Rd 32
Westfield, IN 46074

William Tabberson, AIA
NCARB Certification No. 48418

COPYRIGHT PROTECTION NOTICE:

All design drawings, construction documents, and specifications furnished by William Tabberson, Architect are and shall remain the property of the Architects. They are to be used only for the construction of this project.

REVISIONS:

SITE
ELEVATION

CE2

DRAWING NUMBER:

NOVEMBER 03, 2016
DRAWING ISSUE DATE:

16.577 TRAILS PUD
PROJECT FILE NUMBER:

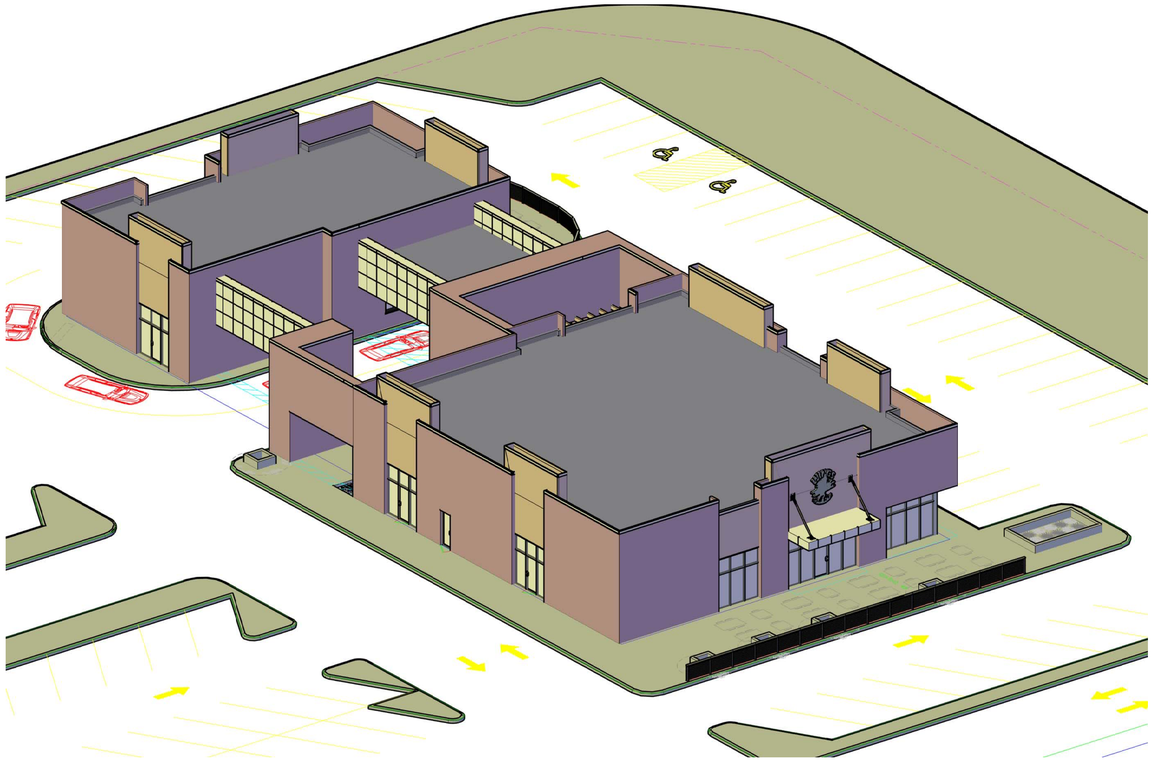

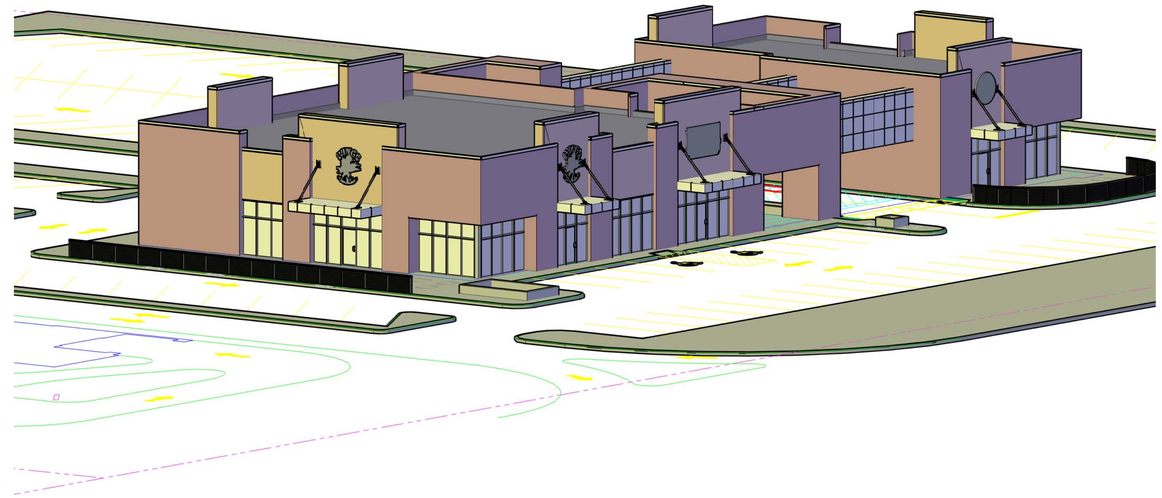

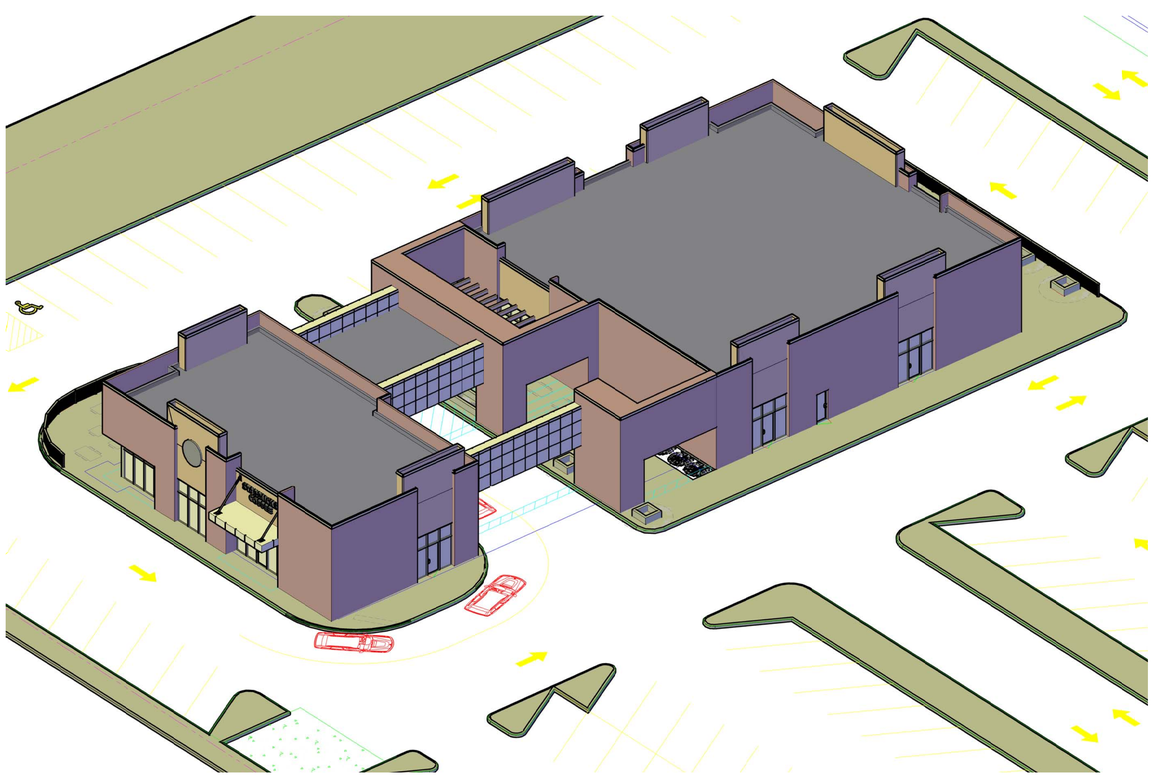

1
A
3D Model
SCALE: N.T.S.

TABBERSON architects

Indiana Office
2900 West Torquay Road
Muncie, Indiana 47304-3229
phone: 317.371.3692

Colorado Office
1005 S. 120th St. Unit 101
Lafayette, CO 80026
phone: 303.419.0795

The Trails PUD

Oak Ridge Road &
State Road 32
Westfield, IN 46074

William Tabberson, AIA
NCARB Certification No. 48418

COPYRIGHT PROTECTION NOTICE:

All design drawings, construction documents, and specifications furnished by William Tabberson, Architect are and shall remain the property of the Architects. They are to be used only for the construction of this project.

REVISIONS:

3D MODEL

A

DRAWING NUMBER:

NOVEMBER 2, 2016
DRAWING ISSUE DATE:

16.577 TRAILS PUD
PROJECT FILE NUMBER:

STARBUCKS COFFEE
STARBUCKS COFFEE
STARBUCKS COFFEE
STARBUCKS COFFEE
STARBUCKS COFFEE
© copyright 2016
DESIGN & RENDERING
TABBERSON
architects

WINGS
PTC
© opyright 2016
DESIGN & RENDERING
TABBERSON
architects

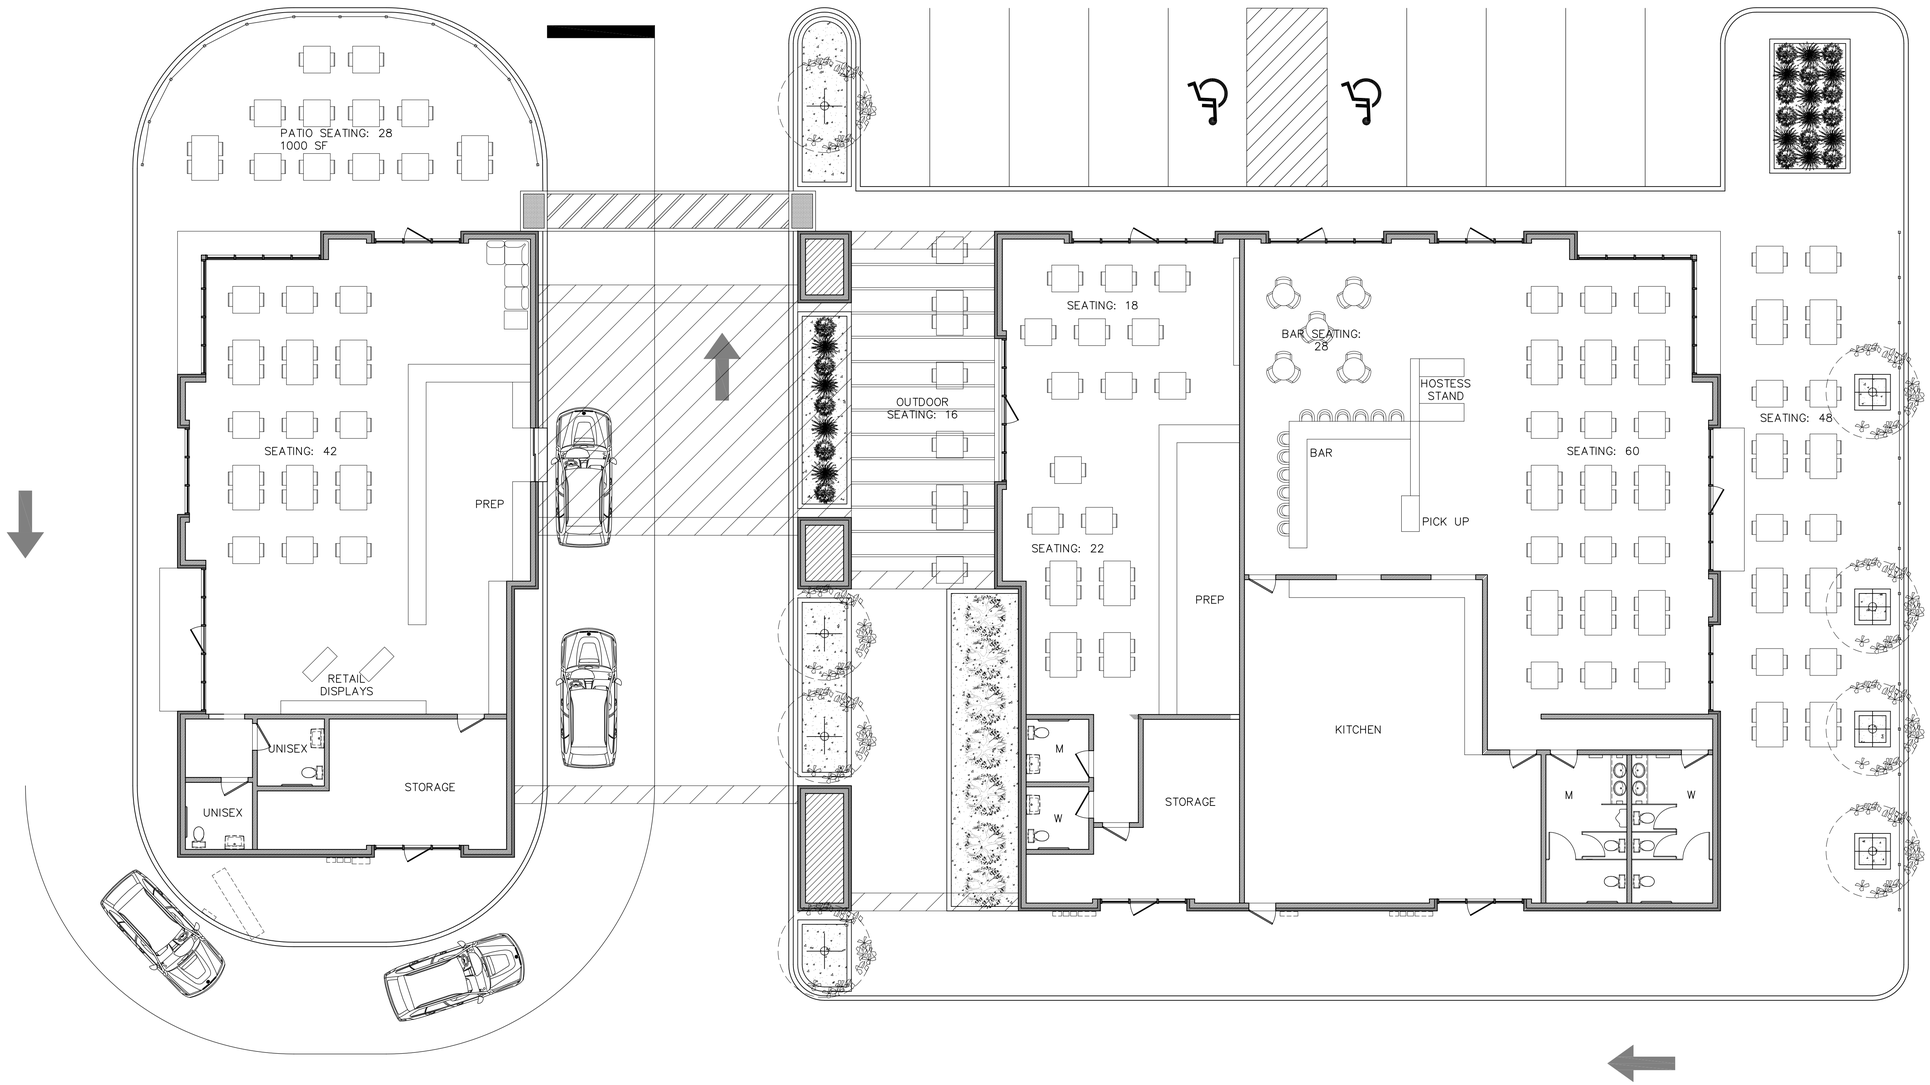

1 / CE1 Site Plan

SCALE: 1/8" = 1'-0"

NORTH

TABBERSON architects

Indiana Office
2900 West Torquay Road
Muncie, Indiana 47304-3229
phone: 317.371.3692

Colorado Office
1005 S. 120th St. Unit 101
Lafayette, CO 80026
phone: 303.419.0795

The Trails PUD

EdgeRock Development
Oak Ridge Rd & St Rd 32
Westfield, IN 46074

William Tabberson, AIA
NCARB Certification No. 48418

COPYRIGHT PROTECTION NOTICE:

All design drawings, construction documents, and specifications furnished by William Tabberson, Architect are and shall remain the property of the Architects. They are to be used only for the construction of this project.

REVISIONS:

SITE
PLAN

CE1

DRAWING NUMBER:

NOVEMBER 03, 2016
DRAWING ISSUE DATE:

16.577 TRAILS PUD
PROJECT FILE NUMBER: