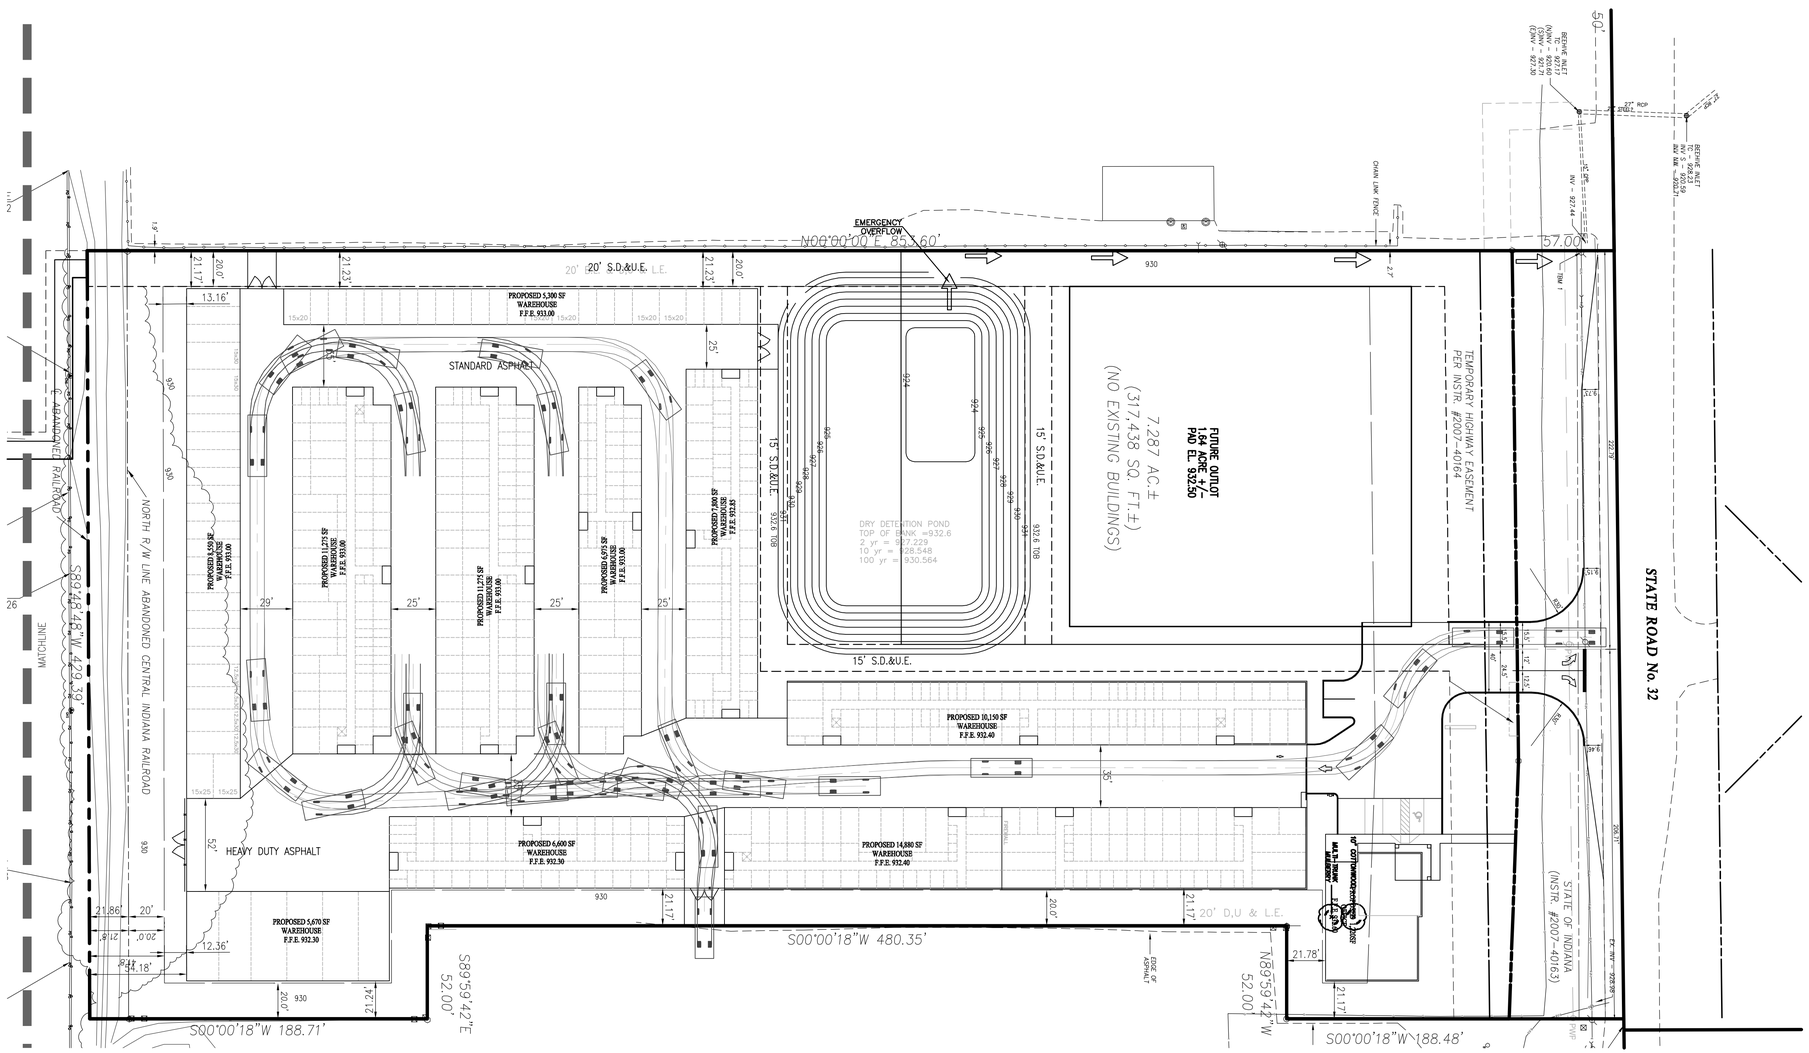

LEGEND

- = RIGHT-OF-WAY LINE
- = STORM SEWER LINE
- = SWALE
- = SANITARY SEWER LINE
- = SANITARY SEWER MANHOLE
- = SANITARY SEWER LATERAL
- = FLOW DIRECTION
- 892.67 = EXISTING SPOT ELEVATION
- = EXISTING CONTOURS
- 905.80 = PROPOSED ELEVATION
- = STORM BEEHIVE INLET
- = STORM INLET
- T.C. = TOP OF CASTING
- INV. = INVERT
- RCP = REINFORCED CONCRETE PIPE
- M.H. = MANHOLE
- STR. = STRUCTURE
- D. & U.E. = DRAINAGE AND UTILITY EASEMENT
- S.D. & U.E. = SANITARY, DRAINAGE, AND UTILITY EASEMENT
- S.E. = SANITARY SEWER EASEMENT
- SAN = SANITARY SEWER
- H.C. = HANDICAP RAMP
- M.E. = MATCH EXISTING GRADE
- = SUBSURFACE DRAIN AND SUMP LINE
- STM = STORM SEWER
- = GRANULAR BACKFILL
- = CONCRETE END SECTION
- S.S.D. = SUBSURFACE DRAIN
- S.S.P. = SANITARY SEWER PIPE (SDR-35) (UNLESS OTHERWISE NOTED)
- TYP. = TYPICAL
- PROP. = PROPOSED
- EX. = EXISTING
- R. = RADIUS
- 860.4 = PAD ELEV
- = EMERGENCY FLOW ROUTE
- V.W. = VARIABLE WIDTH

AMERICAN LAFRANCE ENGINE

HOLEY MOLEY SAYS
"DIG SAFELY"
"IT'S THE LAW"
CALL 2 WORKING DAYS BEFORE YOU DIG
1-800-382-5544
CALL TOLL FREE
PER INDIANA STATE LAW IC 8-1-26, IT IS AGAINST THE LAW TO EXCAVATE WITHOUT NOTIFYING THE UNDERGROUND LOCATION SERVICE TWO (2) WORKING DAYS BEFORE COMMENCING WORK.

SCALE: 1" = 40'
0 20 40 80

10505 N. College Avenue
Indianapolis, Indiana 46280
weihe.net
317 | 846 - 6611
800 | 452 - 6408
317 | 843 - 0546 fax
ALLAN H. WEIHE, P.E., L.S. - PRESIDENT

WEIHE ENGINEERS
Land Surveying | Civil Engineering
Landscape Architecture

PROJECT NO.	W08-533
DWG NAME:	07-DWG
DESIGNED BY:	INITIALS
DRAWN BY:	INITIALS
CHECKED BY:	INITIALS
DATE:	10.10.08

REVISIONS AND ISSUES	DATE	BY
REVISIONS PER TAC REVIEW	10/8/08	CH

JAMES E. SHIELDS JR. P.E. 10201333
REGISTERED PROFESSIONAL ENGINEER
NO. PE10201333
STATE OF INDIANA
NOT APPROVED FOR CONSTRUCTION

JAMES E. SHIELDS JR. P.E. 10201333

PREPARED FOR:

SPRING MILL SELF STORAGE

CLICK SELF STORAGE, LLC

EMERGENCY VEHICLE ROUTING PLAN

Section 5, Township 18 North, Range 3 East, Washington Township, Hamilton County, Indiana

SHEET NO.
C3xx

PROJECT NO.
w08-0533

LOCATION: H:\2008\W08533\eng\Section (one;two;three)\exhibits\C330-08533-AUTOTURN_engine02.dwg
LAYOUT: C3XX - auptum
DATE: October 10, 2008 - 3:07pm
PLOTTED BY: hallmark