1007-PUD-07
The Maples at Springmill PUD
Exhibit 2

N
W E
S
Not To Scale

Aerial Location Map

Site

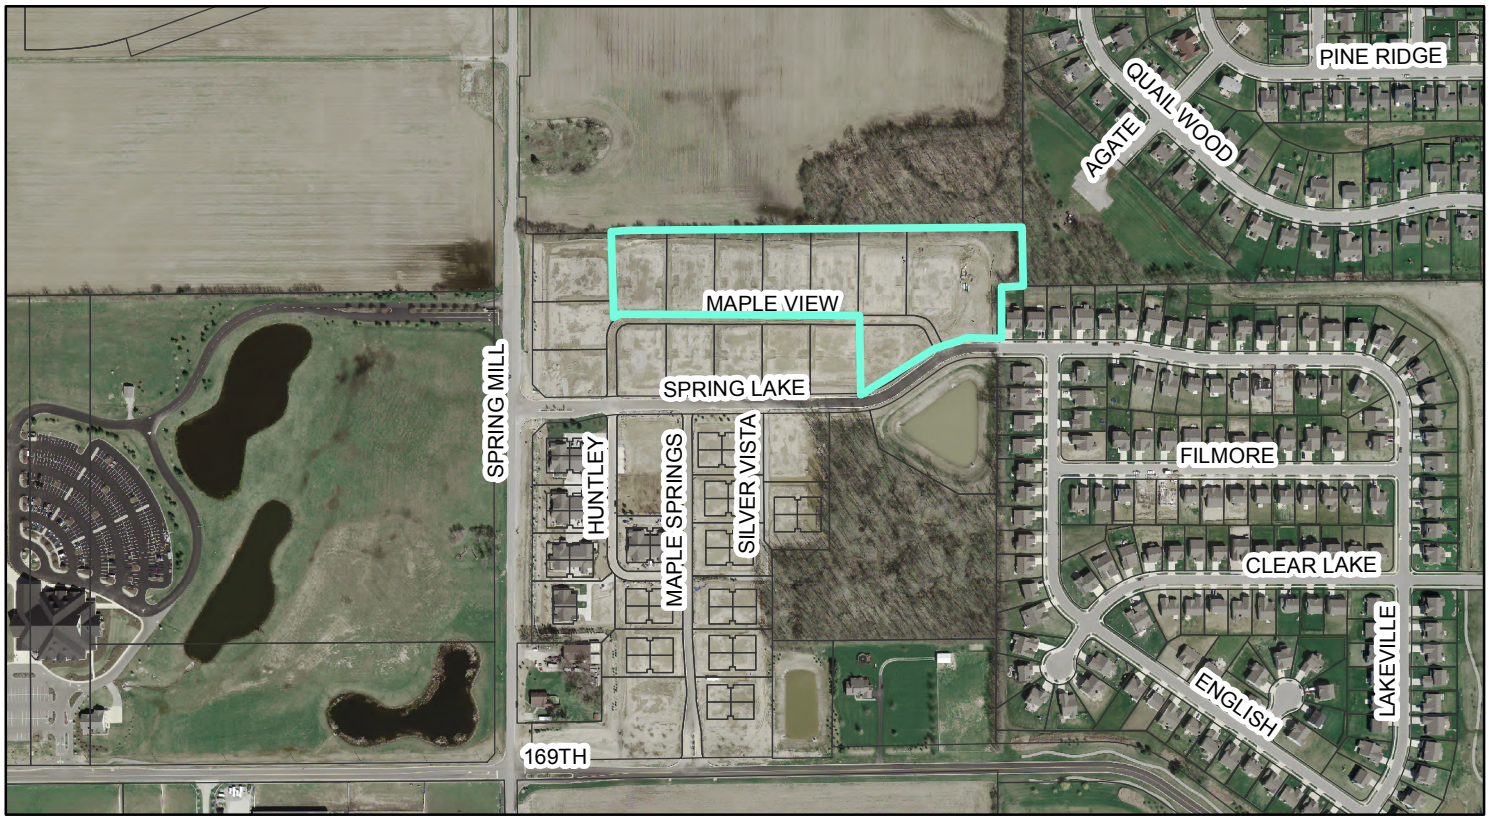

Zoning Map

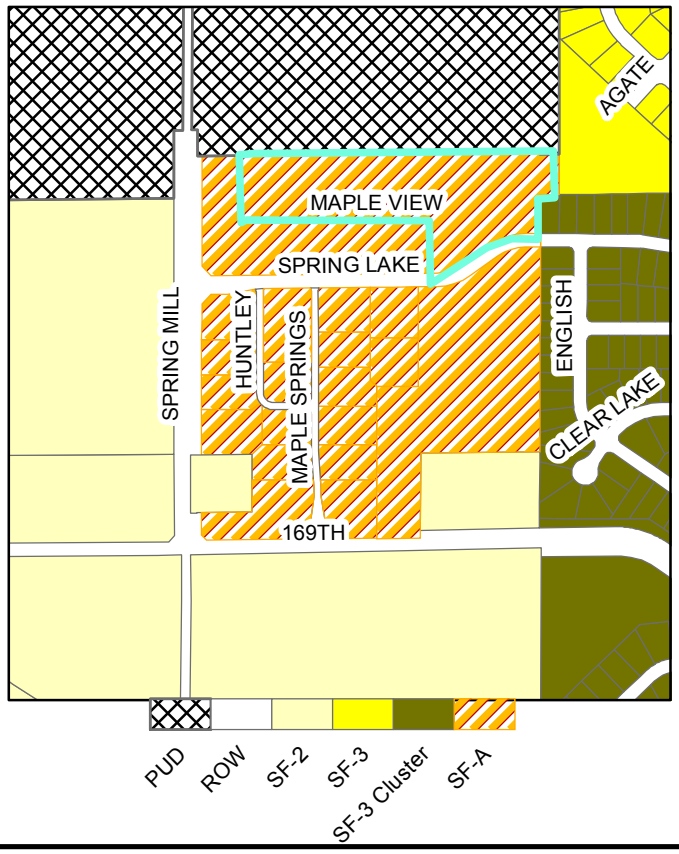

Existing Land Use Map

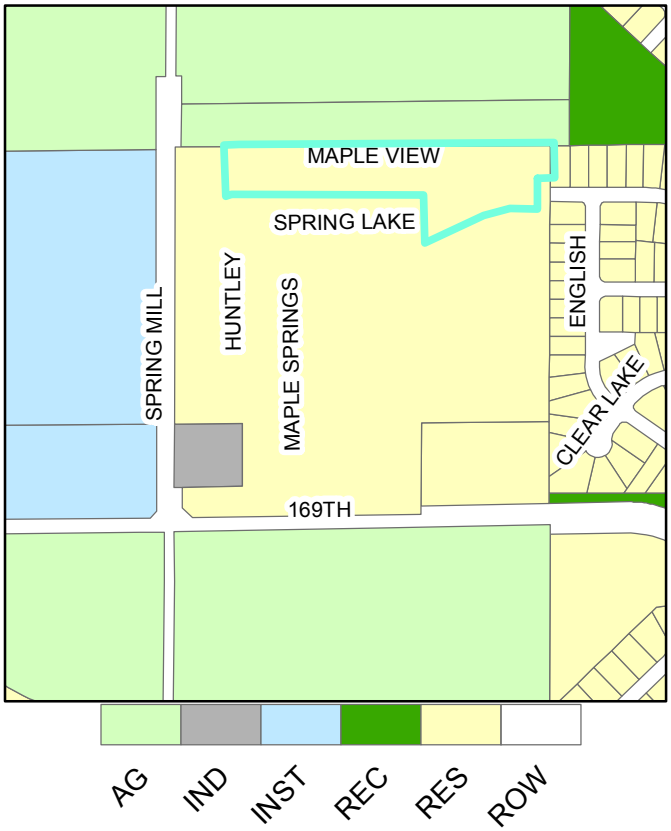

L:\West_GIS\Planning\Petitions\BZA\1007-PUD-07.mxd