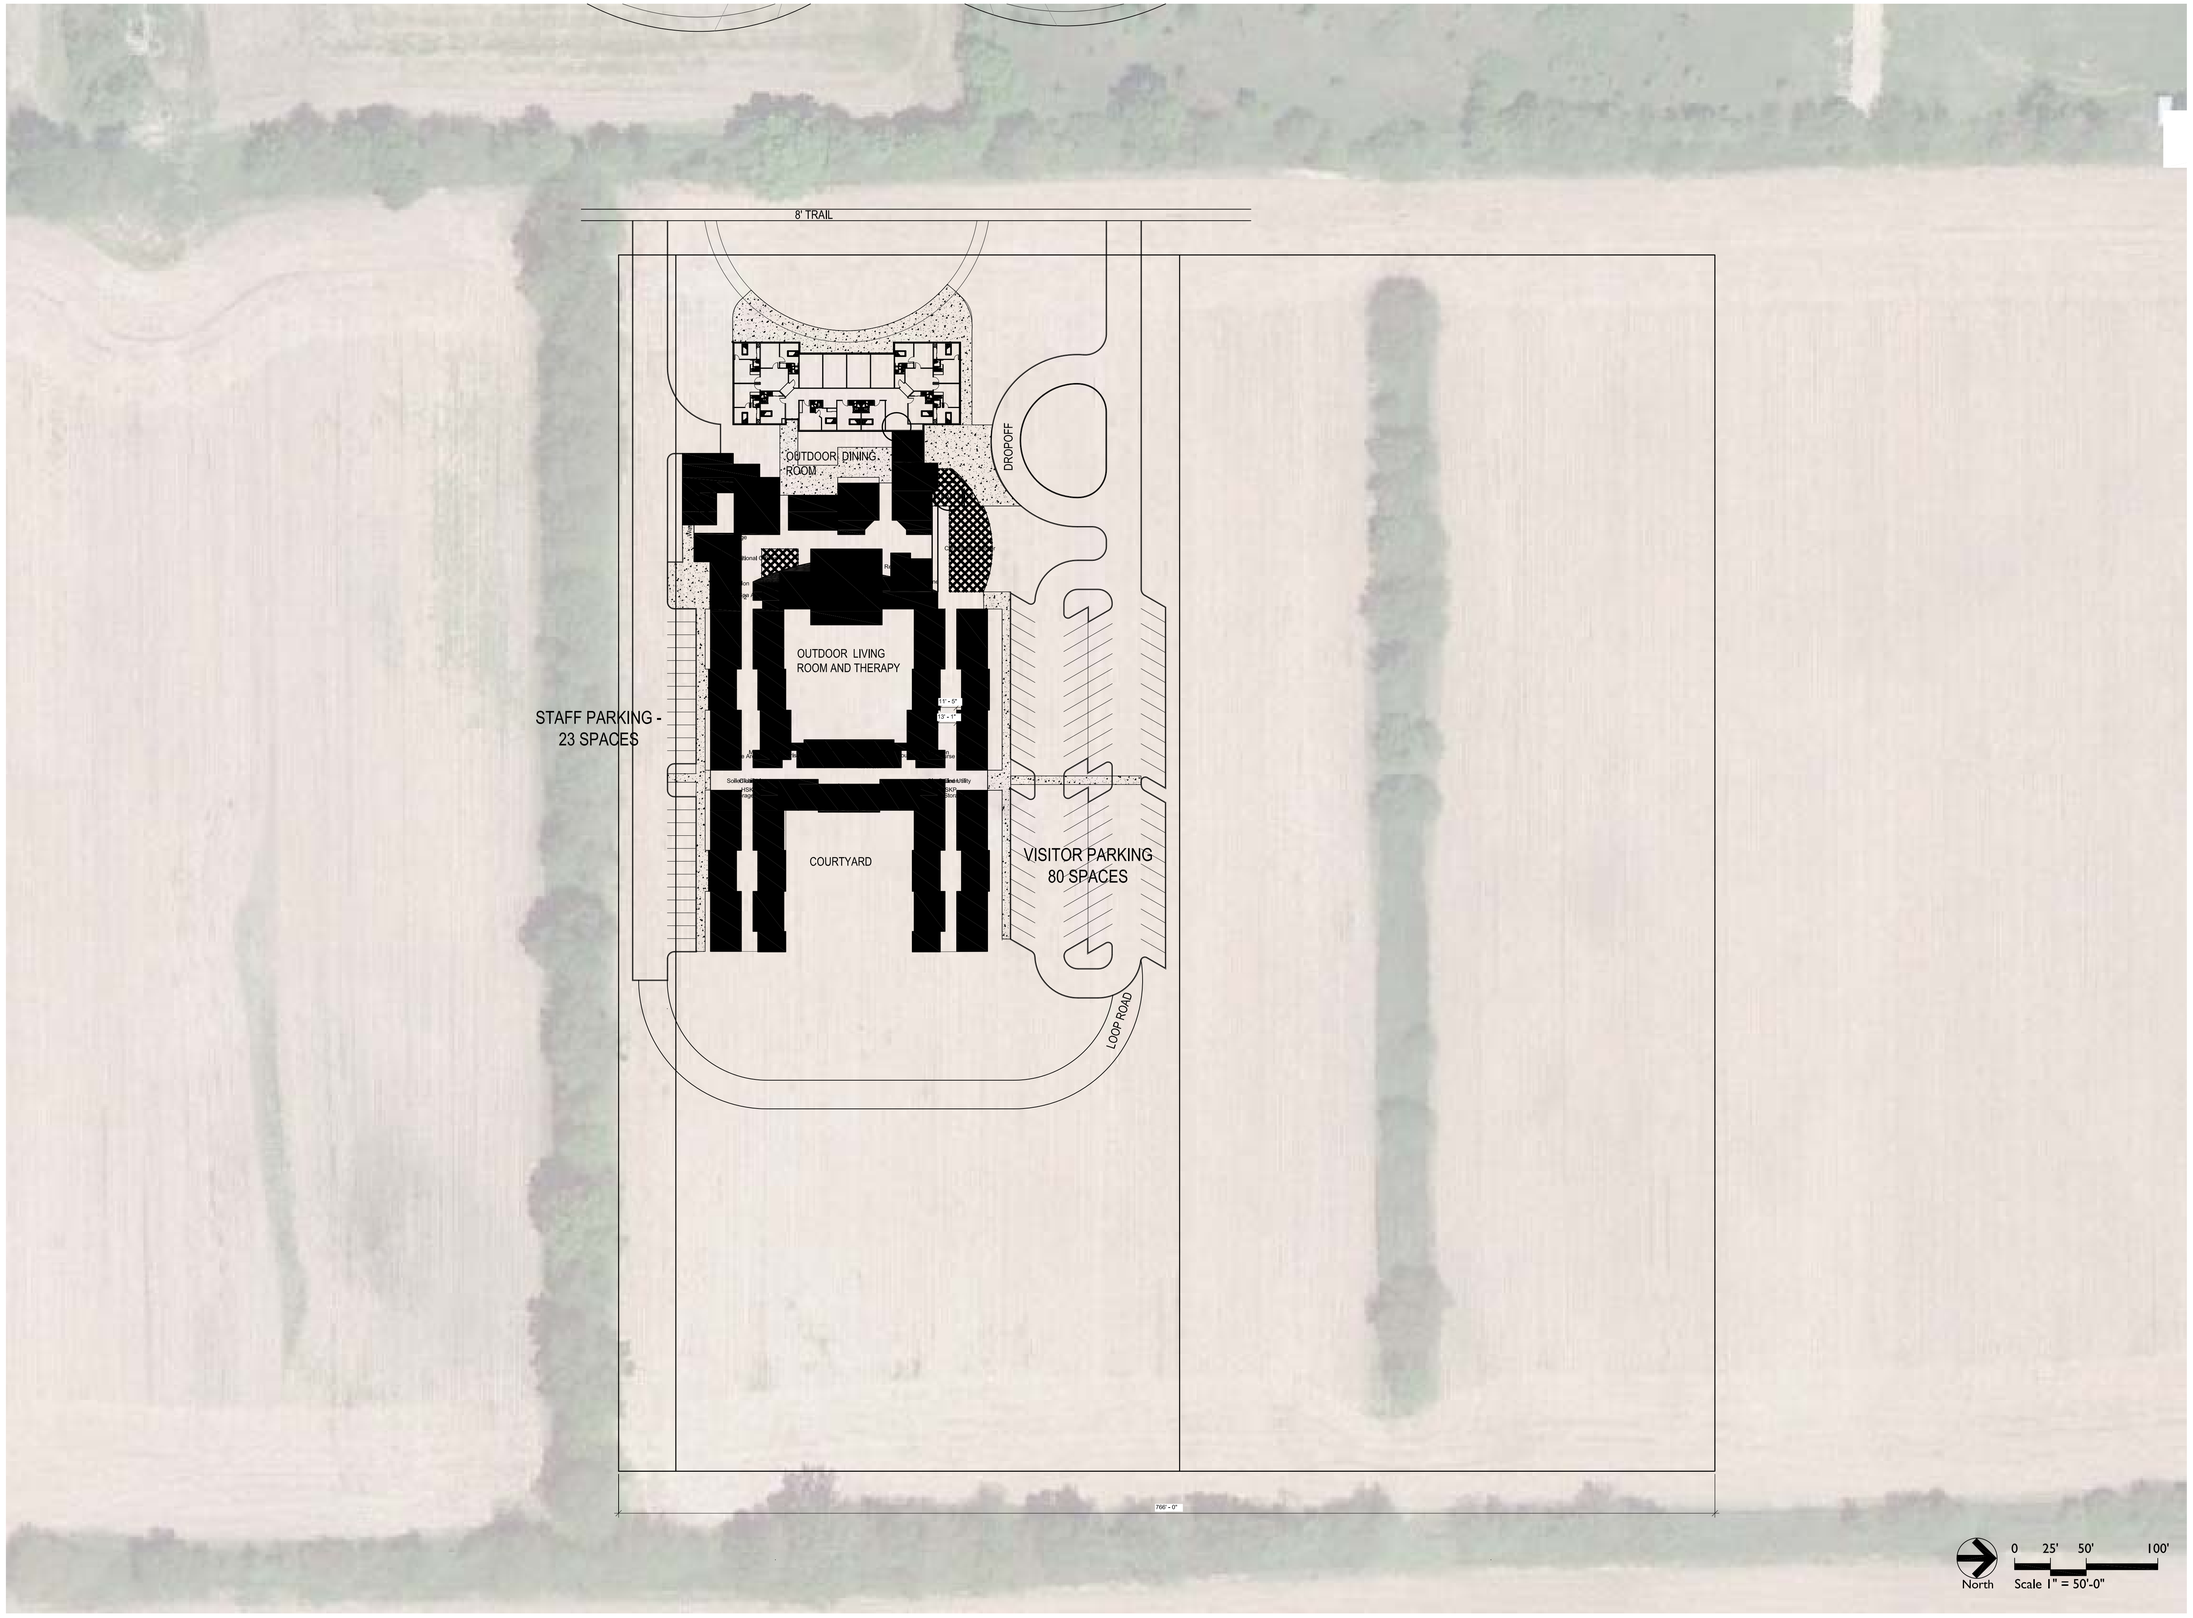

7260 SHADELAND STATION
INDIANAPOLIS, IN 46256-3957
TEL 317.547.5580 FAX 317.543.0270
www.structurepoint.com

Client Name

Main Street

Westfield, Indiana

Schematic Design

CERTIFIED BY

Date	18 August, 2011
Drawn By	GW/AP
Checked By	AP

ISSUANCE SCHEDULE

NO.	DESCRIPTION	DATE

Project Number 2011.00738

Schematic Site Plan

L-100

Scale 1" = 50'-0"

18 August, 2011

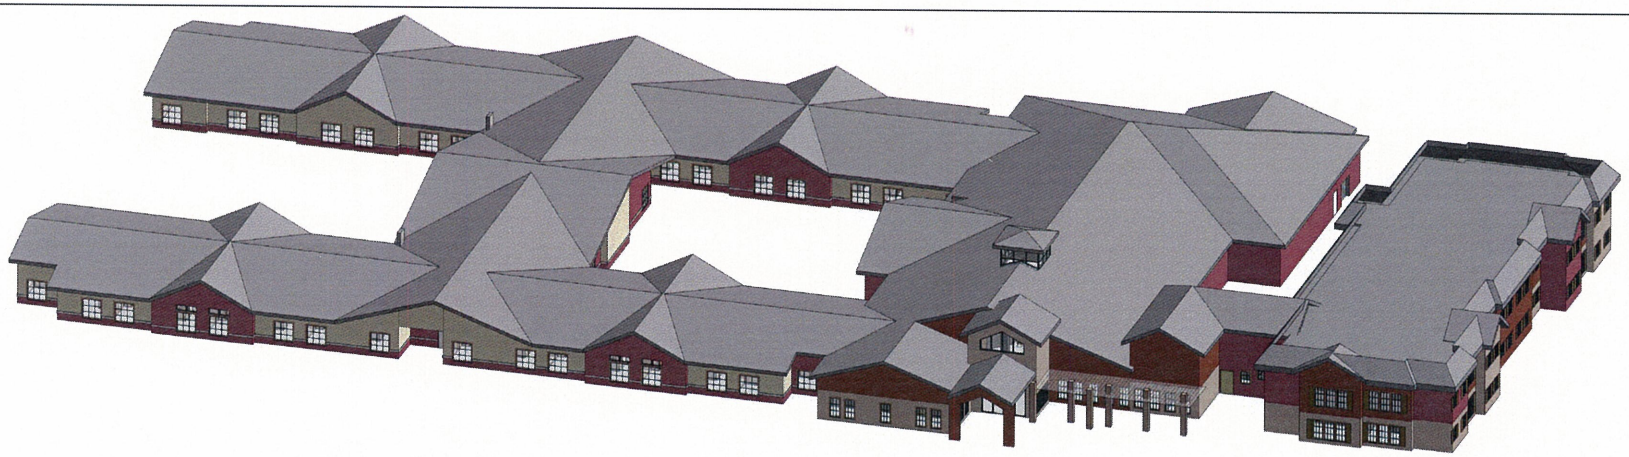

5 A201 ISOMETRIC

4 A201 1/16" = 1'-0" EXTERIOR ELEVATION ZONE A,B,C,D

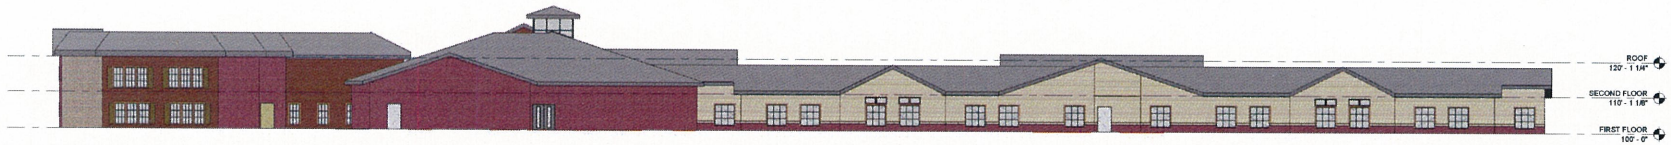

3 A201 1/16" = 1'-0" EXTERIOR ELEVATION ZONE A,B,C,D

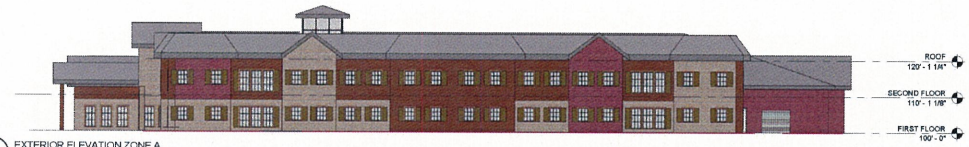

2 A201 1/16" = 1'-0" EXTERIOR ELEVATION ZONE A

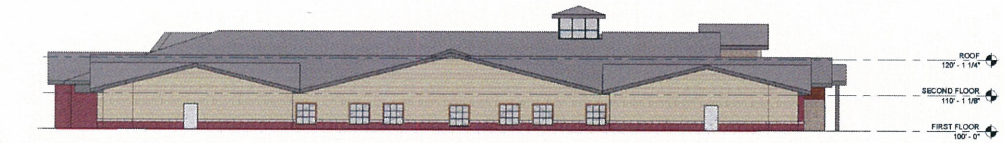

1 A201 1/16" = 1'-0" EXTERIOR ELEVATION ZONE D

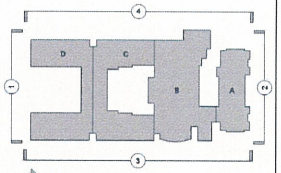

N KEYPLAN

AMERICAN STRUCTUREPOINT INC.
7260 SHADELAND STATION
INDIANAPOLIS, IN 46256-3967
TEL 317.547.5580 FAX 317.543.0270
www.structurepoint.com

mainstreet
investing more than capital

SKILLED NURSING AND ASSISTED LIVING FACILITY

Westfield, IN

CERTIFIED BY

Date	08/22/2011
Drawn By	Author
Checked By	Checker

ISSUANCE SCHEDULE

NO.	DESCRIPTION	DATE
1	Schematic Design	8/22/11

Project Number 2011.00738

EXTERIOR ELEVATIONS

A201

Scale 1/16" = 1'-0"

8/22/2011 4:54:12 PM