SCALE: 3/16" = 1'-0"

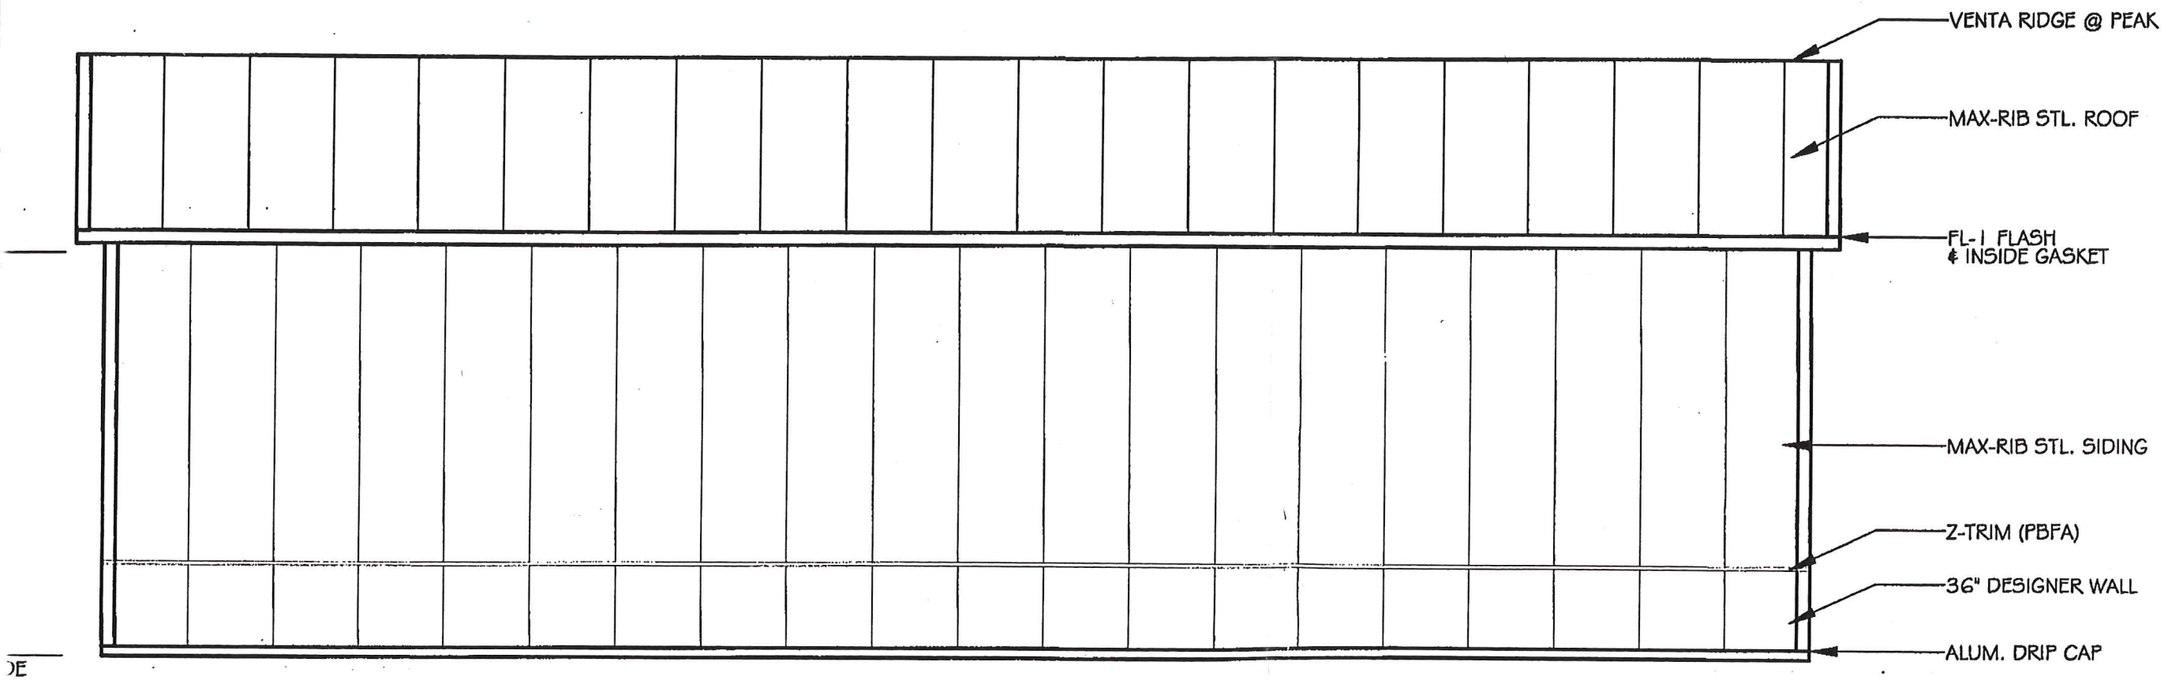

WEST SIDE ELEVATION

SCALE: 3/16" = 1'-0"

Tracey Clark
1910 East 202nd. St.
Westfield, IN 46074

SHEET TITLE:
BUILDING ELEVATIONS

FBi Buildings, Inc.
3823 W 1800 S
Remington, IN 47977
219 261-2157 Phone
219 261-3193 Fax
fbibldgs@ffni.com Email

DRWG FILE NAME:	580168
DRWG START DATE:	06/23/03
DRAWN BY:	SRB

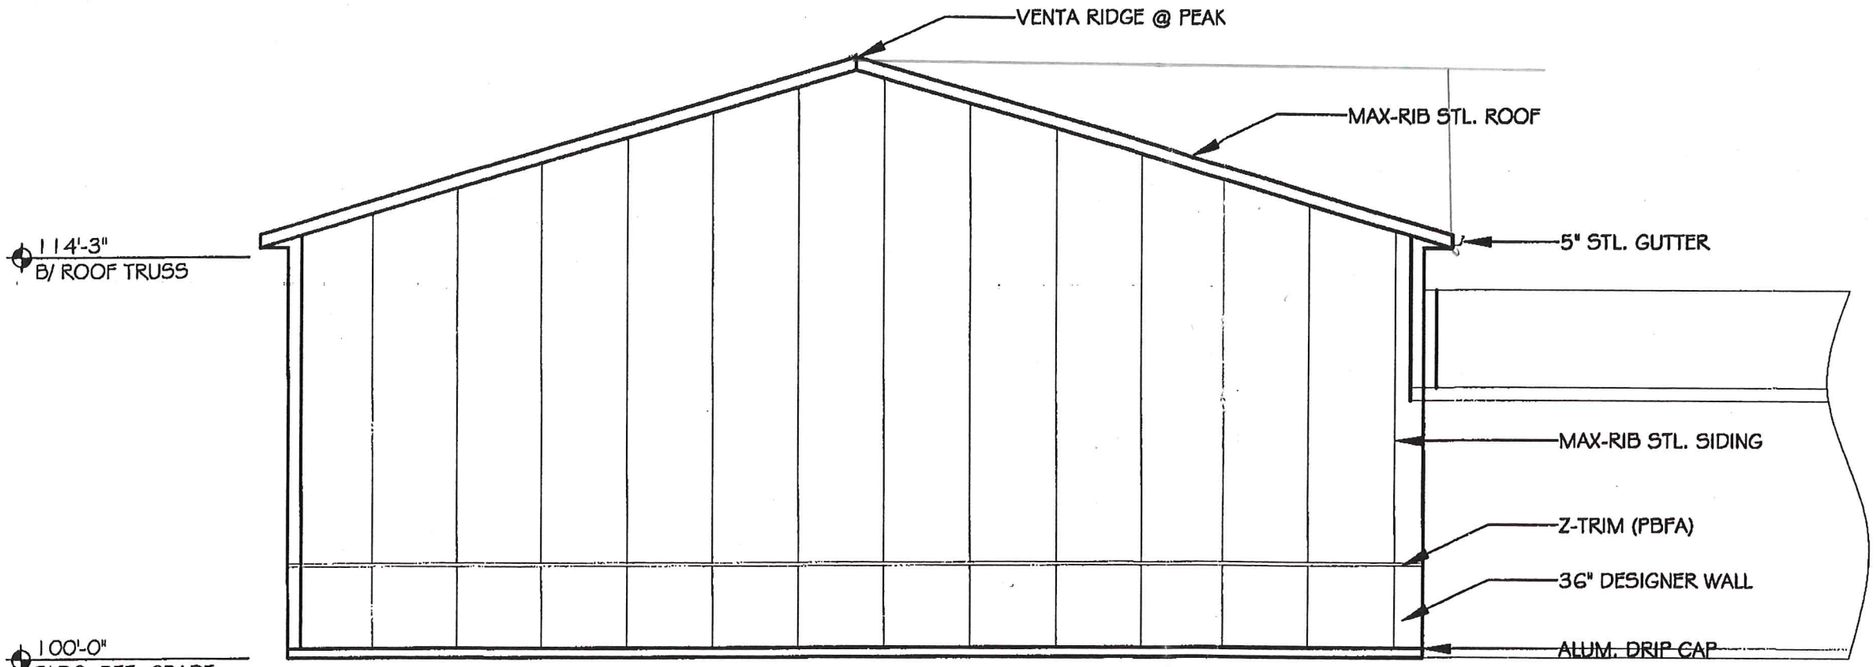

NORTH END ELEVATION
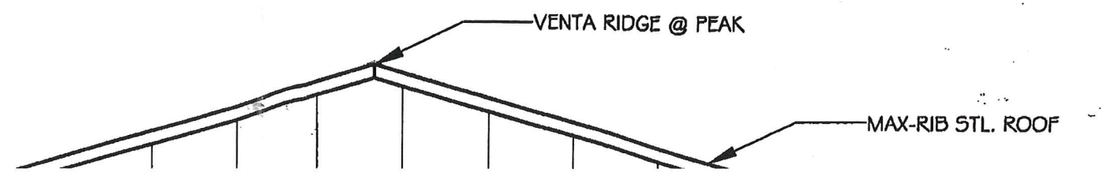
SCALE: 3/16" = 1'-0"