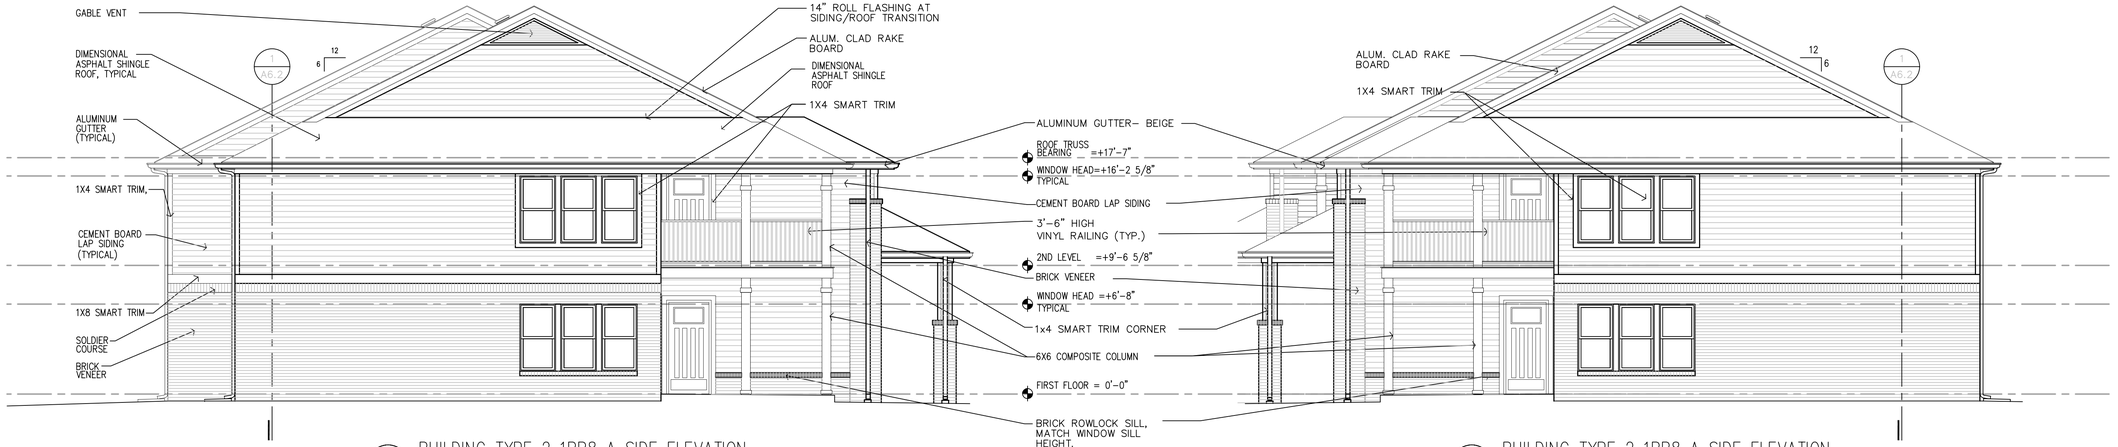

4 BUILDING TYPE 2-1BR8-A SIDE ELEVATION
SCALE: 3/16"=1'-0"

3 BUILDING TYPE 2-1BR8-A SIDE ELEVATION
SCALE: 3/16"=1'-0"

2 BUILDING TYPE 2-1BR8-A REAR ELEVATION
SCALE: 3/16"=1'-0"

INDICATES SEPERATE BRICK COLOR ON SOLDIER AND ROWLOCK COURSE. LOCATED ON FRONT ELEVATIONS AND UNDER PORCH RETURNS.

1 BUILDING TYPE 2-1BR8-A FRONT ELEVATION
SCALE: 3/16"=1'-0"

SEBREE Architects, Inc.
97 Dover Street, Suite 400, Avon, Indiana 46123-7356
Phone (317) 272-7800 E-Mail: sebree@sebreearchitects.com
FAX (317) 272-7808 Web Site: http://www.sebreearchitects.com

CASEY ACRES APARTMENTS
HERMAN + KITTLE PROPERTIES, INC.
WESTFIELD, INDIANA

NO.	DATE	BY	DESCRIPTION

DATE 09/21/2012	DRAWN BY ABC
PROJECT NO. 12020	CHECKED BY KAS
DRAWING SCALE 1/8" = 1'-0"	PLOT SCALE 1:1
FILE NAME 12020A5.1	

BUILDING TYPE 2-1BR8 EXT. ELEVATIONS

KENNETH A. SEBREE REGISTERED #2498 STATE OF INDIANA ARCHITECT

CERTIFIED BY

SHEET NO. A5.1
SHEET OF

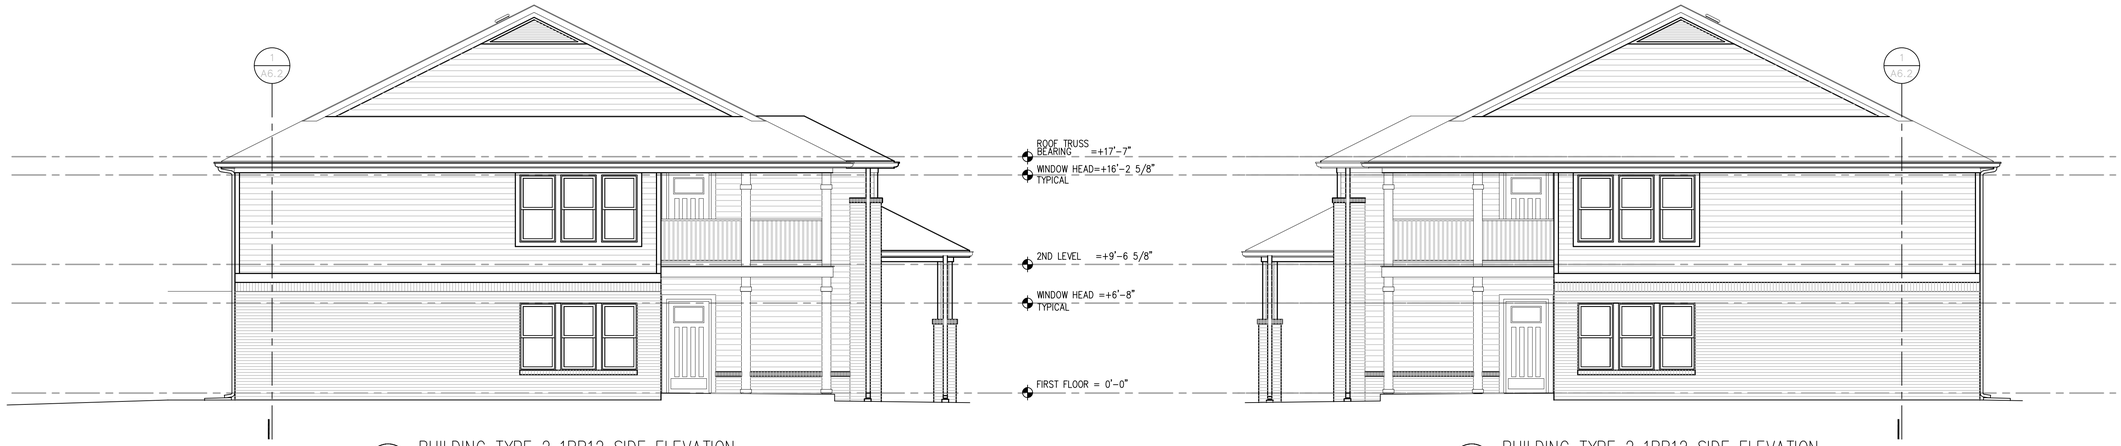

4 BUILDING TYPE 2-1BR12 SIDE ELEVATION
SCALE: 3/16"=1'-0"

3 BUILDING TYPE 2-1BR12 SIDE ELEVATION
SCALE: 3/16"=1'-0"

2 BUILDING TYPE 2-1BR12 REAR ELEVATION
SCALE: 3/16"=1'-0"

1 BUILDING TYPE 2-1BR12 FRONT ELEVATION
SCALE: 3/16"=1'-0"

SEBREE Architects, Inc.
97 Dover Street, Suite 400, Avon, Indiana 46123-7356
Phone (317) 272-7800 E-Mail: sebree@sebreearchitects.com
FAX (317) 272-7808 Web Site: http://www.sebreearchitects.com

CASEY ACRES APARTMENTS
HERMAN + KITTLE PROPERTIES, INC.
WESTFIELD, INDIANA

NO.	DATE	BY	DESCRIPTION

DATE	09/21/2012
DRAWN BY	RMM
PROJECT NO.	12020
CHECKED BY	KAS
DRAWING SCALE	1/8" = 1'-0"
PLOT SCALE	1:1
FILE NAME	12020A5.2

BUILDING TYPE 2-1BR12 EXT. ELEVATIONS

KENNETH A. SEBREE REGISTERED #2498 STATE OF INDIANA ARCHITECT

CERTIFIED BY

SHEET NO. A5.2
SHEET OF

2 BUILDING TYPE 3-1BR14 SIDE ELEVATION

SCALE: 3/16"=1'-0"

INDICATES SEPERATE BRICK COLOR ON SOLDIER AND ROWLOCK COURSE. LOCATED ON FRONT ELEVATIONS AND UNDER PORCH RETURNS.

1 BUILDING TYPE 3-1BR14 FRONT ELEVATION

SCALE: 3/16"=1'-0"

SEBREE Architects, Inc.
97 Dover Street, Suite 400, Avon, Indiana 46123-7356
Phone (317) 272-7800 E-Mail: sebree@sebreearchitects.com
FAX (317) 272-7808 Web Site: http://www.sebreearchitects.com

CASEY ACRES APARTMENTS
HERMAN + KITTLE PROPERTIES, INC.
WESTFIELD, INDIANA

NO.	DATE	BY	DESCRIPTION

DATE 09/21/2012	DRAWN BY RMM
PROJECT NO. 12020	CHECKED BY KAS
DRAWING SCALE 1/8" = 1'-0"	PLOT SCALE 1:1
FILE NAME 12020A5.3	

BUILDING TYPE
3-1BR14
EXT. ELEVATIONS

KENNETH A. SEBREE REGISTERED #2498 STATE OF INDIANA ARCHITECT

CERTIFIED BY

SHEET NO.
A5.3
SHEET OF

2 BUILDING TYPE 3-1BR14 SIDE ELEVATION

SCALE: 3/16"=1'-0"

1 BUILDING TYPE 3-1BR14 REAR ELEVATION

SCALE: 3/16"=1'-0"

SEBREE Architects, Inc.
97 Dover Street, Suite 400, Avon, Indiana 46123-7356
Phone (317) 272-7800 E-Mail: sebree@sebreearchitects.com
FAX (317) 272-7808 Web Site: http://www.sebreearchitects.com

CASEY ACRES APARTMENTS
HERMAN + KITTLE PROPERTIES, INC.
WESTFIELD, INDIANA

NO.	DATE	BY	DESCRIPTION

DATE 09/21/2012	DRAWN BY RMM
PROJECT NO. 12020	CHECKED BY KAS
DRAWING SCALE 1/8" = 1'-0"	PLOT SCALE 1:1
FILE NAME 12020A5.3	

BUILDING TYPE 3-1BR14 EXT. ELEVATIONS

KENNETH A. SEBREE REGISTERED #2498 STATE OF INDIANA ARCHITECT

CERTIFIED BY

SHEET NO. A5.3a

SHEET OF

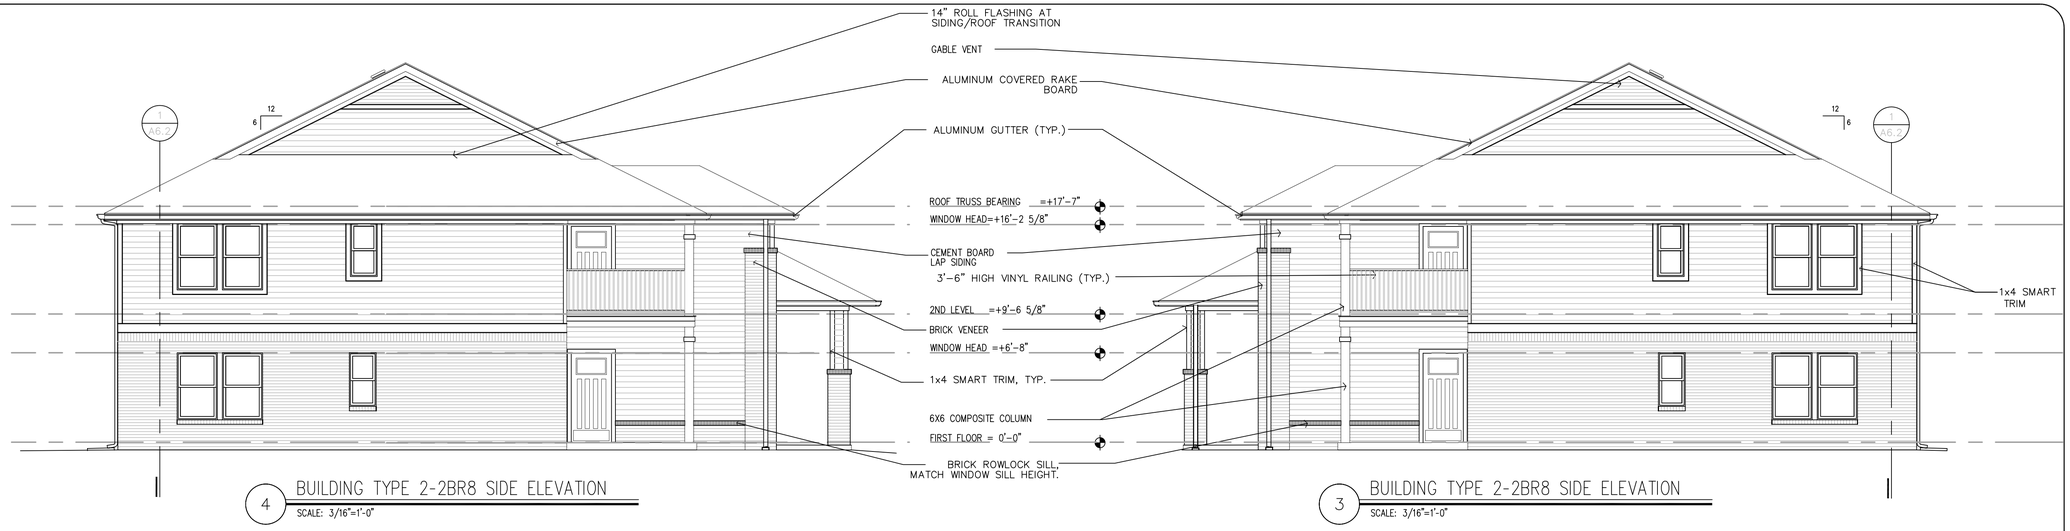

4 BUILDING TYPE 2-2BR8 SIDE ELEVATION
SCALE: 3/16"=1'-0"

3 BUILDING TYPE 2-2BR8 SIDE ELEVATION
SCALE: 3/16"=1'-0"

2 BUILDING TYPE 2-2BR8 REAR ELEVATION
SCALE: 3/16"=1'-0"

1 BUILDING TYPE 2-2BR8 FRONT ELEVATION
SCALE: 3/16"=1'-0"

INDICATES SEPERATE BRICK COLOR ON SOLDIER AND ROWLOCK COURSE. LOCATED ON FRONT ELEVATIONS AND UNDER PORCH RETURNS.

SEBREE Architects, Inc.
97 Dover Street, Suite 400, Avon, Indiana 46123-7356
Phone (317) 272-7800 E-Mail: sebree@sebreearchitects.com
FAX (317) 272-7808 Web Site: http://www.sebreearchitects.com

CASEY ACRES APARTMENTS
HERMAN + KITTLE PROPERTIES, INC.
WESTFIELD, INDIANA

NO.	DATE	BY	DESCRIPTION

DATE 09/21/2012	DRAWN BY ABC
PROJECT NO. 12020	CHECKED BY KAS
DRAWING SCALE 1/8" = 1'-0"	PLOT SCALE 1:1
FILE NAME 12020A5.4	

BUILDING TYPE 2-2BR8 EXT. ELEVATIONS

KENNETH A. SEBREE REGISTERED #2498 STATE OF INDIANA ARCHITECT

CERTIFIED BY

SHEET NO. A5.4
SHEET OF

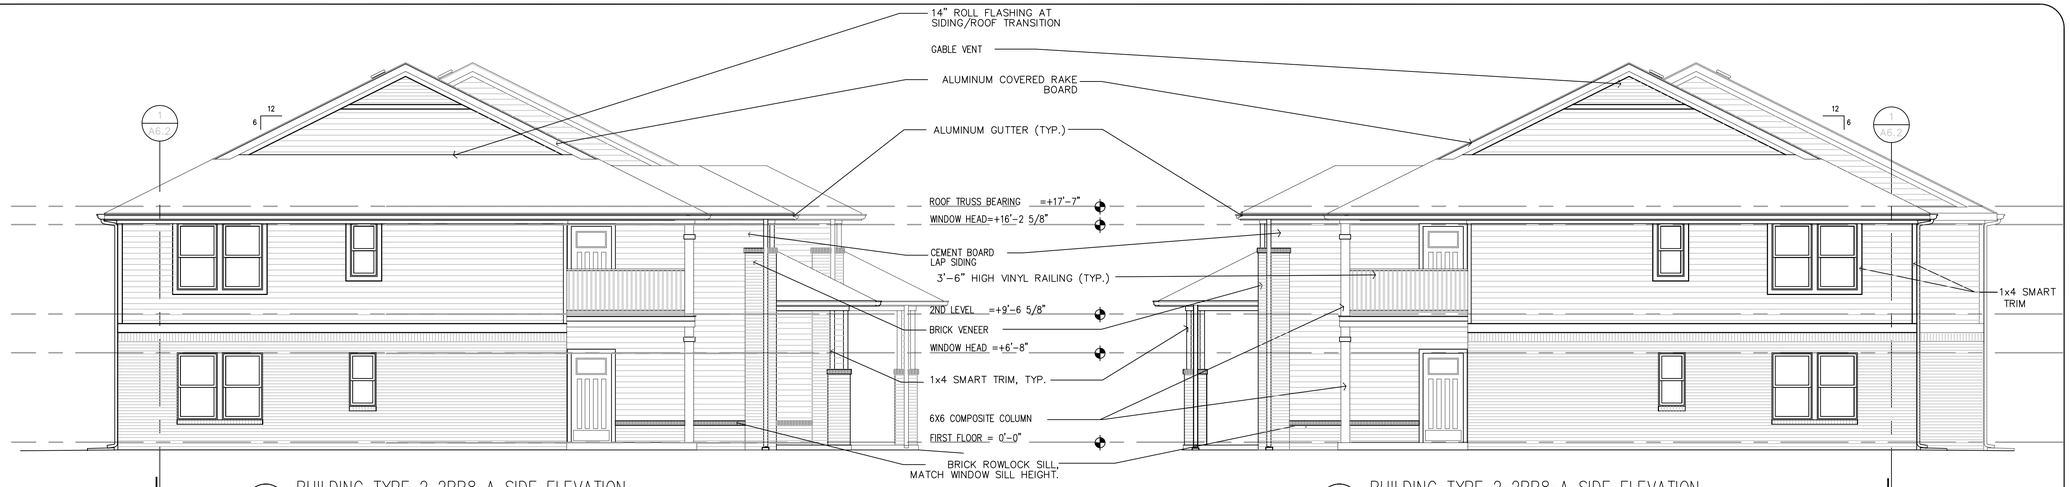

4 BUILDING TYPE 2-2BR8-A SIDE ELEVATION
SCALE: 3/16"=1'-0"

3 BUILDING TYPE 2-2BR8-A SIDE ELEVATION
SCALE: 3/16"=1'-0"

2 BUILDING TYPE 2-2BR8-A REAR ELEVATION
SCALE: 3/16"=1'-0"

1 BUILDING TYPE 2-2BR8-A FRONT ELEVATION
SCALE: 3/16"=1'-0"

INDICATES SEPERATE BRICK COLOR ON SOLDIER AND ROWLOCK COURSE. LOCATED ON FRONT ELEVATIONS AND UNDER PORCH RETURNS.

KENNETH A. SEBREE REGISTERED #2498 STATE OF INDIANA ARCHITECT

CERTIFIED BY

SEBREE Architects, Inc.
97 Dover Street, Suite 400, Avon, Indiana 46123-7356
Phone (317) 272-7800 E-Mail: sebree@sebreearchitects.com
FAX (317) 272-7808 Web Site: http://www.sebreearchitects.com

CASEY ACRES APARTMENTS
HERMAN + KITTLE PROPERTIES, INC.
WESTFIELD, INDIANA

NO.	DATE	BY	DESCRIPTION

DATE 09/21/2012	DRAWN BY ABC
PROJECT NO. 12020	CHECKED BY KAS
DRAWING SCALE 1/8" = 1'-0"	PLOT SCALE 1:1
FILE NAME 12020A5.4	

BUILDING TYPE 2-2BR8-A EXT. ELEVATIONS

SHEET NO. A5.4a
SHEET OF

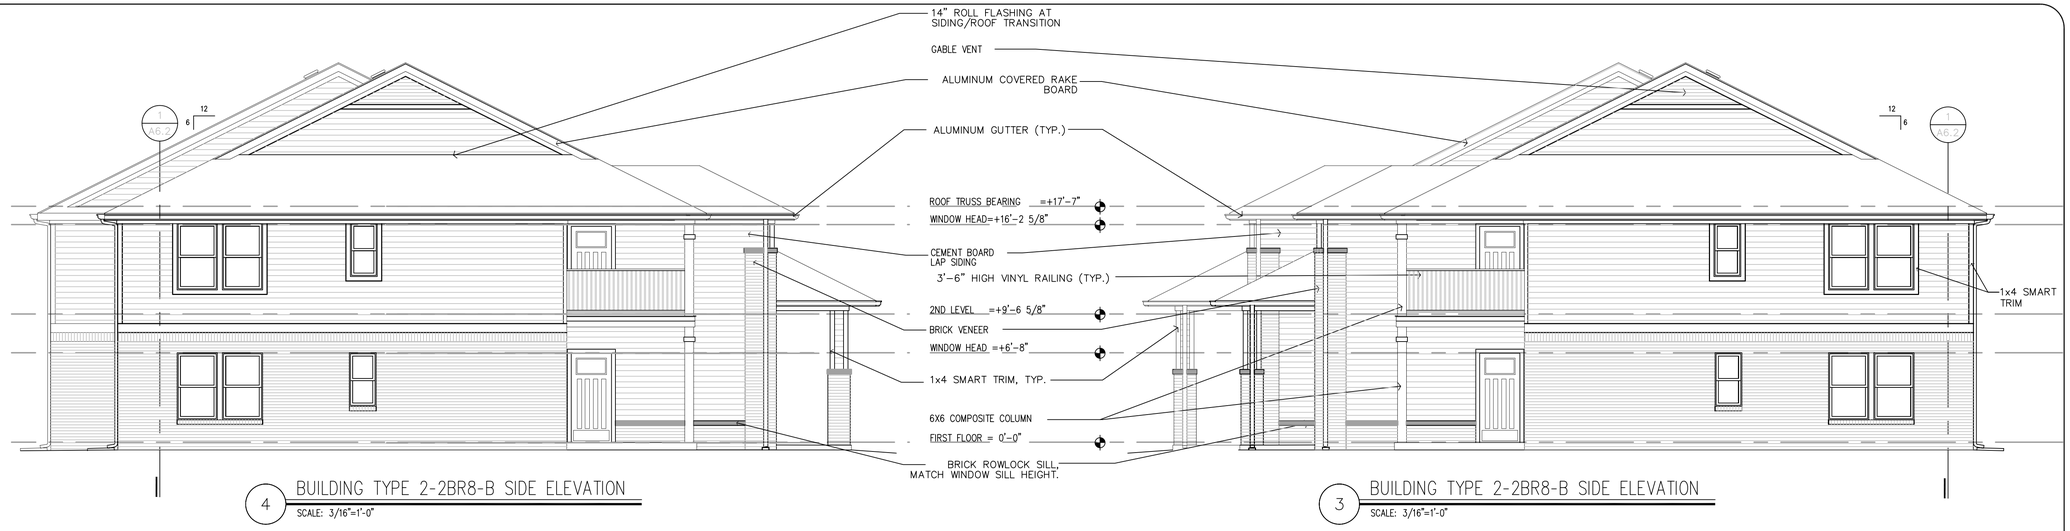

4 BUILDING TYPE 2-2BR8-B SIDE ELEVATION
SCALE: 3/16"=1'-0"

3 BUILDING TYPE 2-2BR8-B SIDE ELEVATION
SCALE: 3/16"=1'-0"

2 BUILDING TYPE 2-2BR8-B REAR ELEVATION
SCALE: 3/16"=1'-0"

1 BUILDING TYPE 2-2BR8-B FRONT ELEVATION
SCALE: 3/16"=1'-0"

SEBREE Architects, Inc.
97 Dover Street, Suite 400, Avon, Indiana 46123-7356
Phone (317) 272-7800 E-Mail: sebree@sebreearchitects.com
FAX (317) 272-7808 Web Site: http://www.sebreearchitects.com

CASEY ACRES APARTMENTS
HERMAN + KITTLE PROPERTIES, INC.
WESTFIELD, INDIANA

NO.	DATE	BY	DESCRIPTION

DATE 09/21/2012	DRAWN BY ABC
PROJECT NO. 12020	CHECKED BY KAS
DRAWING SCALE 1/8" = 1'-0"	PLOT SCALE 1:1
FILE NAME 12020A5.4	

BUILDING TYPE 2-2BR8-B EXT. ELEVATIONS

KENNETH A. SEBREE REGISTERED #2498 STATE OF INDIANA ARCHITECT

CERTIFIED BY

SHEET NO. A5.4b
SHEET OF

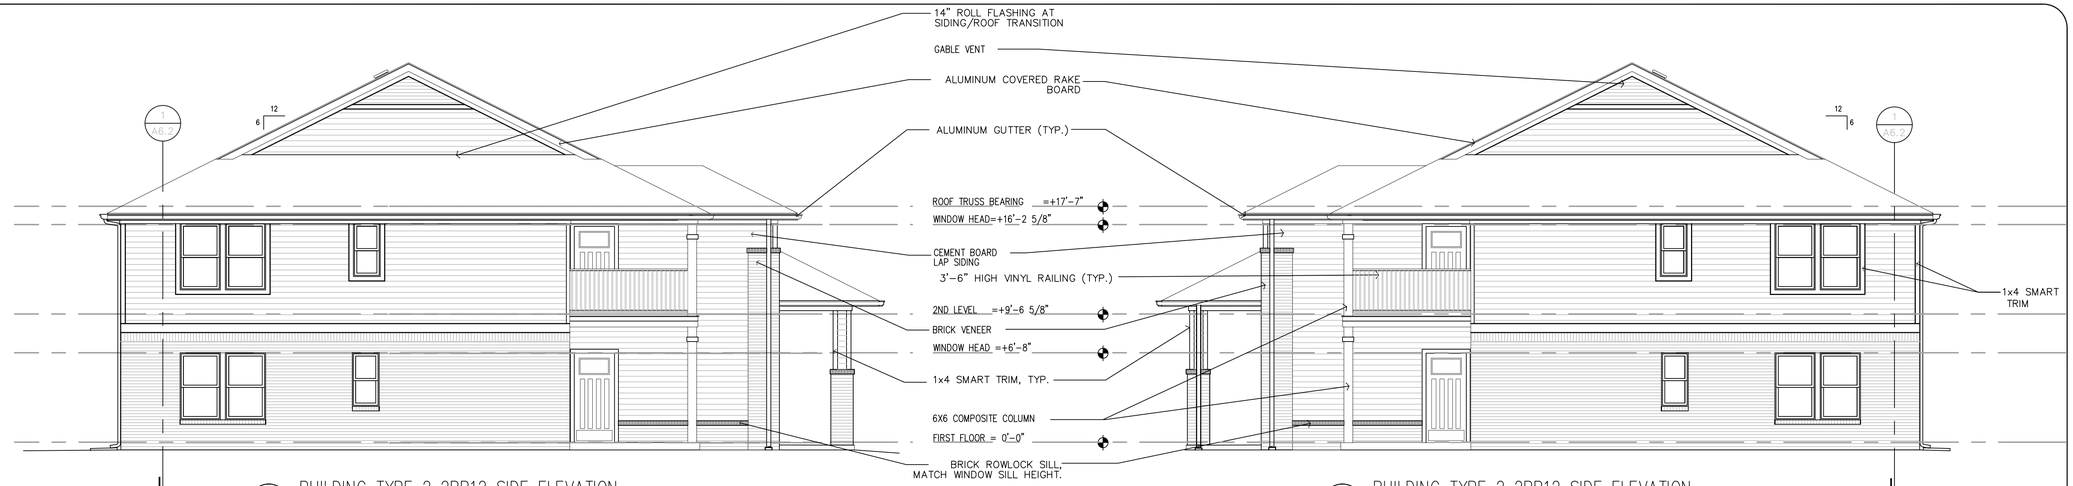

4 BUILDING TYPE 2-2BR12 SIDE ELEVATION
SCALE: 3/16"=1'-0"

3 BUILDING TYPE 2-2BR12 SIDE ELEVATION
SCALE: 3/16"=1'-0"

2 BUILDING TYPE 2-2BR12 REAR ELEVATION
SCALE: 3/16"=1'-0"

INDICATES SEPERATE BRICK COLOR ON SOLDIER AND ROWLOCK COURSE. LOCATED ON FRONT ELEVATIONS AND UNDER PORCH RETURNS.

1 BUILDING TYPE 2-2BR12 FRONT ELEVATION
SCALE: 3/16"=1'-0"

CERTIFIED BY

SEBREE Architects, Inc.
97 Dover Street, Suite 400, Avon, Indiana 46123-7356
Phone (317) 272-7800 E-Mail: sebree@sebreearchitects.com
FAX (317) 272-7808 Web Site: http://www.sebreearchitects.com

CASEY ACRES APARTMENTS
HERMAN + KITTLE PROPERTIES, INC.
WESTFIELD, INDIANA

NO.	DATE	BY	DESCRIPTION

DATE 09/21/2012	DRAWN BY RMM
PROJECT NO. 12020	CHECKED BY KAS
DRAWING SCALE 1/8" = 1'-0"	PLOT SCALE 1:1
FILE NAME 12020A5.5	

BUILDING TYPE 2-2BR12 EXT. ELEVATIONS

KENNETH A. SEBREE REGISTERED #2498 STATE OF INDIANA ARCHITECT

SHEET NO. A5.5
SHEET OF

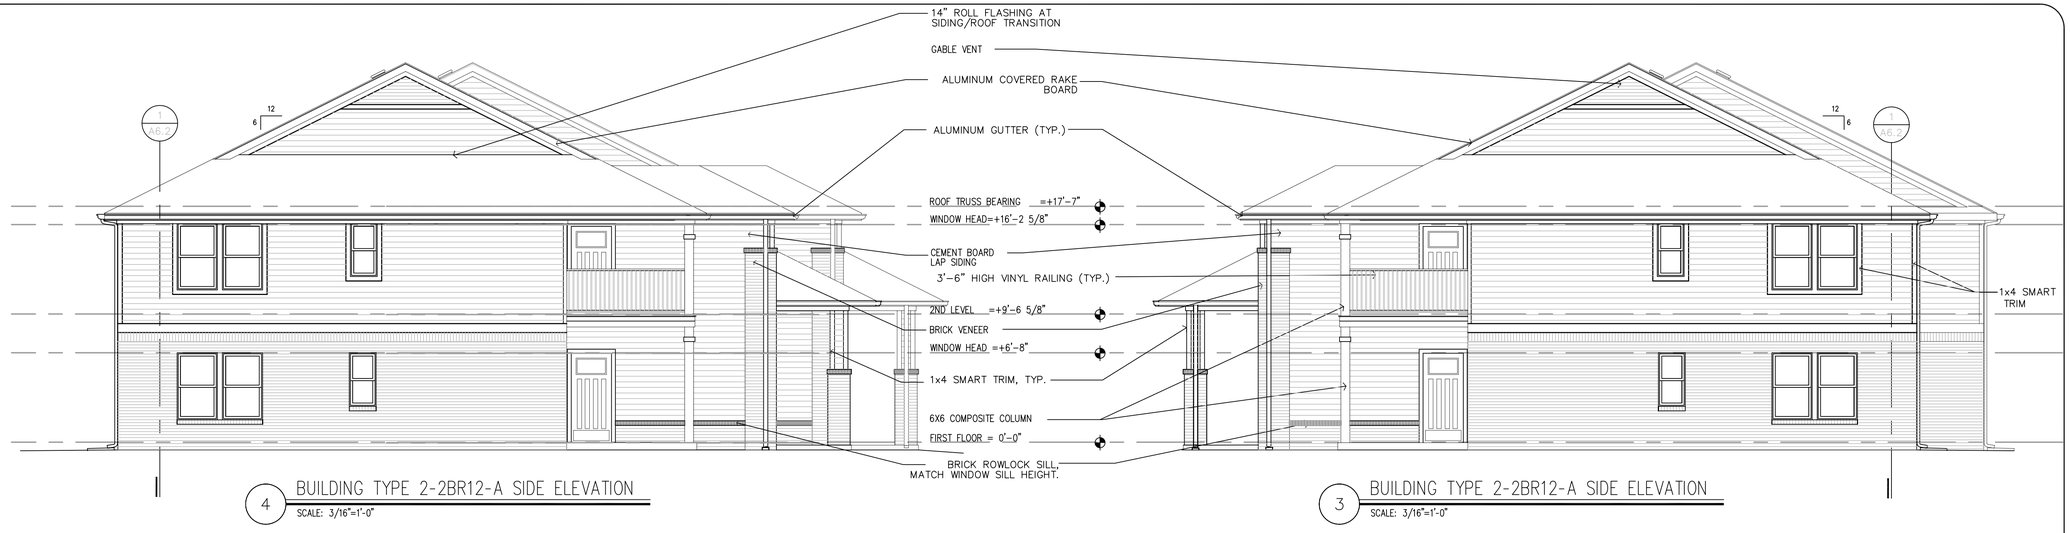

4 BUILDING TYPE 2-2BR12-A SIDE ELEVATION
SCALE: 3/16"=1'-0"

3 BUILDING TYPE 2-2BR12-A SIDE ELEVATION
SCALE: 3/16"=1'-0"

2 BUILDING TYPE 2-2BR12-A REAR ELEVATION
SCALE: 3/16"=1'-0"

1 BUILDING TYPE 2-2BR12-A FRONT ELEVATION
SCALE: 3/16"=1'-0"

SEBREE Architects, Inc.
97 Dover Street, Suite 400, Avon, Indiana 46123-7356
Phone (317) 272-7800 E-Mail: sebree@sebreearchitects.com
FAX (317) 272-7808 Web Site: http://www.sebreearchitects.com

CASEY ACRES APARTMENTS
HERMAN + KITTLE PROPERTIES, INC.
WESTFIELD, INDIANA

NO.	DATE	BY	DESCRIPTION

DATE 09/21/2012	DRAWN BY RMM
PROJECT NO. 12020	CHECKED BY KAS
DRAWING SCALE 1/8" = 1'-0"	PLOT SCALE 1:1
FILE NAME 12020A5.5	

BUILDING TYPE 2-2BR12-A EXT. ELEVATIONS

KENNETH A. SEBREE REGISTERED #2498 STATE OF INDIANA ARCHITECT

CERTIFIED BY

SHEET NO. A5.5a
SHEET OF

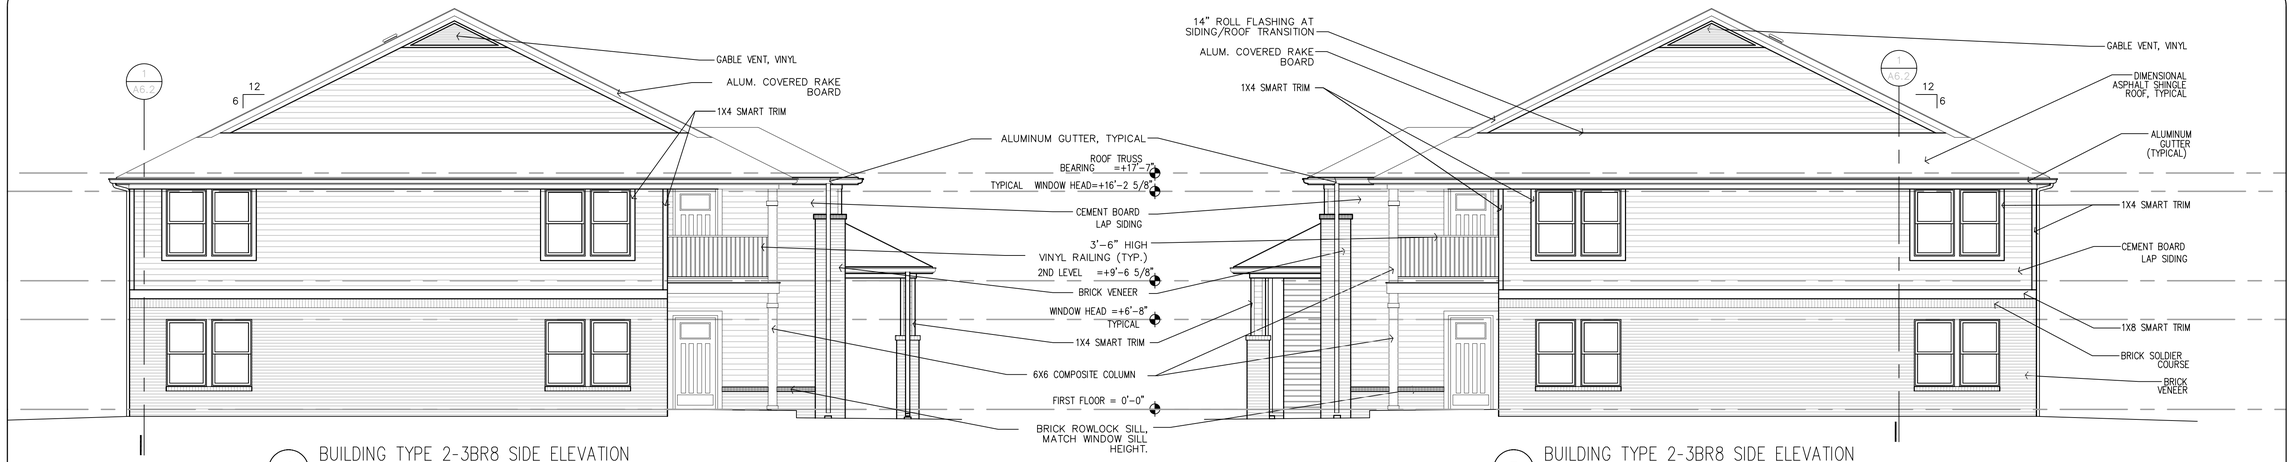

4 BUILDING TYPE 2-3BR8 SIDE ELEVATION
SCALE: 3/16"=1'-0"

3 BUILDING TYPE 2-3BR8 SIDE ELEVATION
SCALE: 3/16"=1'-0"

2 BUILDING TYPE 2-3BR8 REAR ELEVATION
SCALE: 3/16"=1'-0"

1 BUILDING TYPE 2-3BR8 FRONT ELEVATION
SCALE: 3/16"=1'-0"

INDICATES SEPERATE BRICK COLOR ON SOLDIER AND ROWLOCK COURSE. LOCATED ON FRONT ELEVATIONS AND UNDER PORCH RETURNS.

KENNETH A. SEBREE REGISTERED #2498 STATE OF INDIANA ARCHITECT

CERTIFIED BY

SEBREE Architects, Inc.
97 Dover Street, Suite 400, Avon, Indiana 46123-7356
Phone (317) 272-7800 E-Mail: sebree@sebreearchitects.com
FAX (317) 272-7808 Web Site: http://www.sebreearchitects.com

CASEY ACRES APARTMENTS
HERMAN + KITTLE PROPERTIES, INC.
WESTFIELD, INDIANA

NO.	DATE	BY	DESCRIPTION

DATE 09/21/2012	DRAWN BY ABC
PROJECT NO. 12020	CHECKED BY KAS
DRAWING SCALE 1/8" = 1'-0"	PLOT SCALE 1:1
FILE NAME 12020A5.6	

BUILDING TYPE 2-3BR8 EXT. ELEVATIONS

SHEET NO. A5.6
SHEET OF

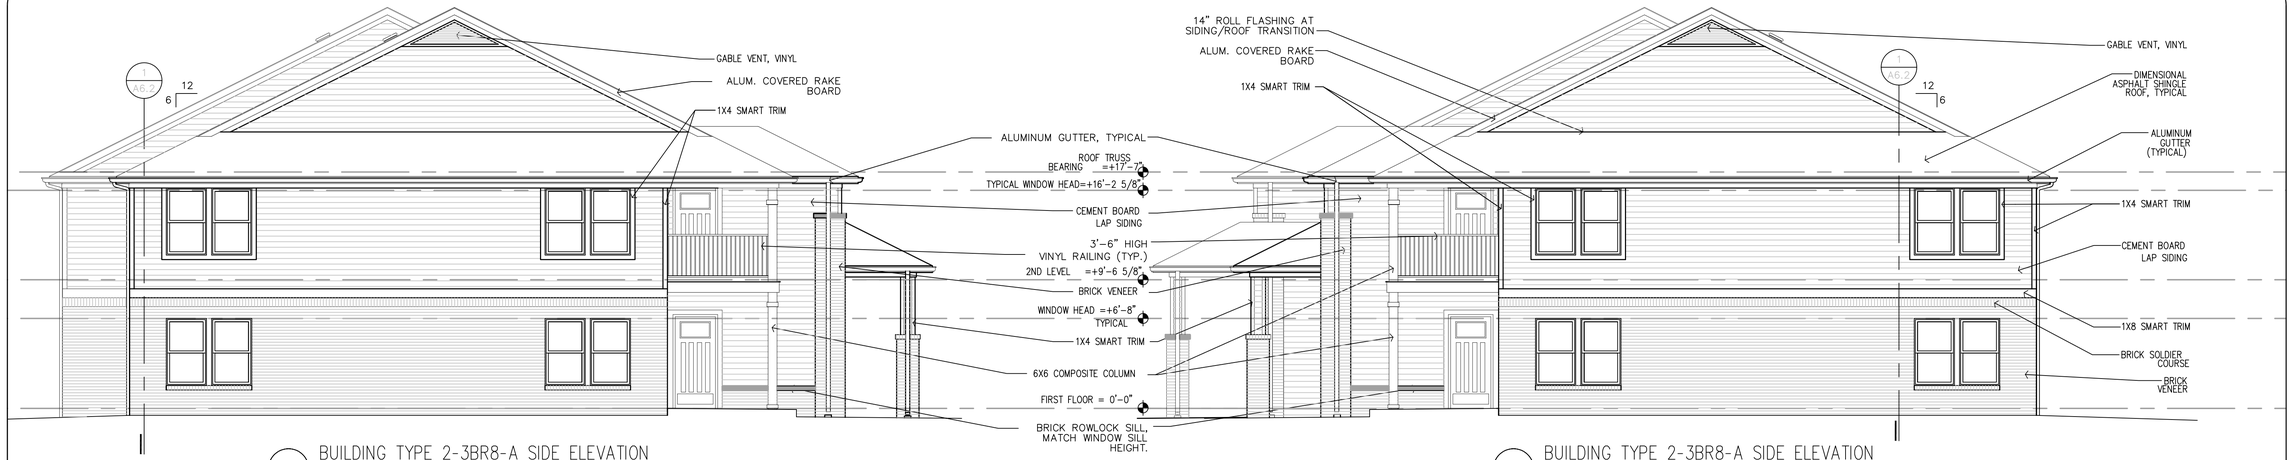

4 BUILDING TYPE 2-3BR8-A SIDE ELEVATION
SCALE: 3/16"=1'-0"

3 BUILDING TYPE 2-3BR8-A SIDE ELEVATION
SCALE: 3/16"=1'-0"

2 BUILDING TYPE 2-3BR8-A REAR ELEVATION
SCALE: 3/16"=1'-0"

1 BUILDING TYPE 2-3BR8-A FRONT ELEVATION
SCALE: 3/16"=1'-0"

INDICATES SEPERATE BRICK COLOR ON SOLDIER AND ROWLOCK COURSE. LOCATED ON FRONT ELEVATIONS AND UNDER PORCH RETURNS.

SEBREE Architects, Inc.
97 Dover Street, Suite 400, Avon, Indiana 46123-7356
Phone (317) 272-7800 E-Mail: sebree@sebreearchitects.com
FAX (317) 272-7808 Web Site: http://www.sebreearchitects.com

CASEY ACRES APARTMENTS
HERMAN + KITTLE PROPERTIES, INC.
WESTFIELD, INDIANA

NO.	DATE	BY	DESCRIPTION

DATE 09/21/2012	DRAWN BY ABC
PROJECT NO. 12020	CHECKED BY KAS
DRAWING SCALE 1/8" = 1'-0"	PLOT SCALE 1:1
FILE NAME 12020A5.6	

BUILDING TYPE 2-3BR8-A EXT. ELEVATIONS

SHEET NO. A5.6a
SHEET OF

KENNETH A. SEBREE REGISTERED #2498 STATE OF INDIANA ARCHITECT

CERTIFIED BY

4 BUILDING TYPE 2-3BR12 SIDE ELEVATION

SCALE: 3/16"=1'-0"

3 BUILDING TYPE 2-3BR12 SIDE ELEVATION

SCALE: 3/16"=1'-0"

2 BUILDING TYPE 2-3BR12 REAR ELEVATION

SCALE: 3/16"=1'-0"

1 BUILDING TYPE 2-3BR12 FRONT ELEVATION

SCALE: 3/16"=1'-0"

SEBREE Architects, Inc.
97 Dover Street, Suite 400, Avon, Indiana 46123-7356
Phone (317) 272-7800 E-Mail: sebree@sebreearchitects.com
FAX (317) 272-7808 Web Site: http://www.sebreearchitects.com

CASEY ACRES APARTMENTS

HERMAN + KITTLE PROPERTIES, INC.

WESTFIELD, INDIANA

NO.	DESCRIPTION	DATE	BY

DATE 09/21/2012	DRAWN BY ABC
PROJECT NO. 12020	CHECKED BY KAS
DRAWING SCALE 1/8" = 1'-0"	PLOT SCALE 1:1
FILE NAME 12020A5.7	

BUILDING TYPE 2-3BR12 EXT. ELEVATIONS

KENNETH A. SEBREE REGISTERED #2498 STATE OF INDIANA ARCHITECT

CERTIFIED BY

SHEET NO. A5.7

SHEET OF

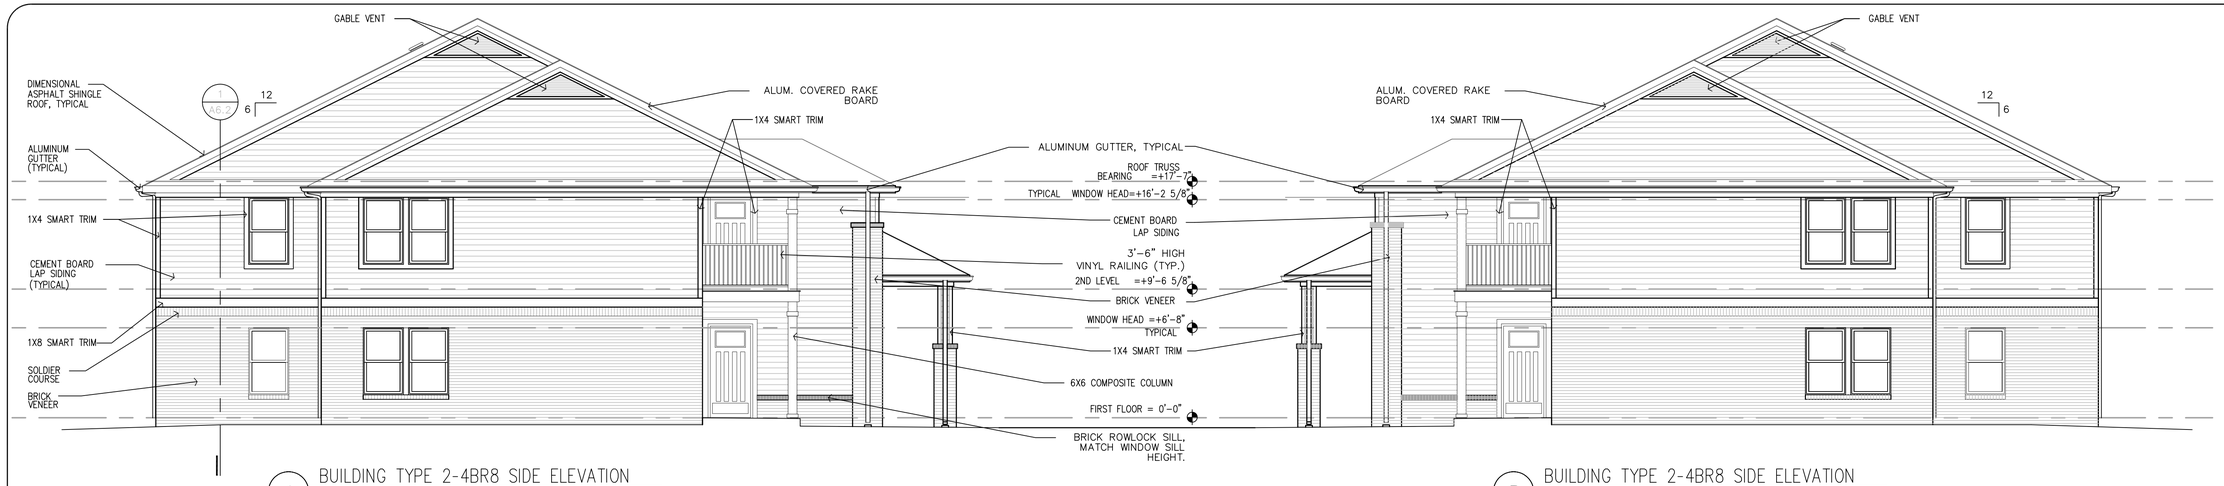

4 BUILDING TYPE 2-4BR8 SIDE ELEVATION
SCALE: 3/16"=1'-0"

3 BUILDING TYPE 2-4BR8 SIDE ELEVATION
SCALE: 3/16"=1'-0"

2 BUILDING TYPE 2-4BR8 REAR ELEVATION
SCALE: 3/16"=1'-0"

1 BUILDING TYPE 2-4BR8 FRONT ELEVATION
SCALE: 3/16"=1'-0"

INDICATES SEPERATE BRICK COLOR ON SOLDIER AND ROWLOCK COURSE. LOCATED ON FRONT ELEVATIONS AND UNDER PORCH RETURNS.

SEBREE Architects, Inc.
97 Dover Street, Suite 400, Avon, Indiana 46123-7356
Phone (317) 272-7800 E-Mail: sebree@sebreearchitects.com
FAX (317) 272-7808 Web Site: http://www.sebreearchitects.com

CASEY ACRES APARTMENTS
HERMAN + KITTLE PROPERTIES, INC.
WESTFIELD, INDIANA

NO.	DATE	BY	DESCRIPTION

DATE 09/21/2012	DRAWN BY RMM
PROJECT NO. 12020	CHECKED BY KAS
DRAWING SCALE 1/8" = 1'-0"	PLOT SCALE 1:1
FILE NAME 12020A5.8	

BUILDING TYPE 2-4BR8 EXT. ELEVATIONS

KENNETH A. SEBREE REGISTERED #2498 STATE OF INDIANA ARCHITECT

CERTIFIED BY

SHEET NO. A5.8
SHEET OF

2 CLUBHOUSE SIDE ELEVATION
SCALE: 1/4"=1'-0"

1 CLUBHOUSE FRONT ELEVATION
SCALE: 1/4"=1'-0"

SEBREE Architects, Inc.
97 Dover Street, Suite 400, Avon, Indiana 46123-7356
Phone (317) 272-7800 E-Mail: sebree@sebreearchitects.com
FAX (317) 272-7808 Web Site: http://www.sebreearchitects.com

CASEY ACRES APARTMENTS

HERMAN + KITTLE PROPERTIES, INC.

WESTFIELD, INDIANA

NO.	DATE	BY	DESCRIPTION

DATE 09/21/2012	DRAWN BY ABC
PROJECT NO. 12020	CHECKED BY KAS
DRAWING SCALE 1/8" = 1'-0"	PLOT SCALE 1:1
FILE NAME 12020CH5.1	

CLUBHOUSE EXTERIOR ELEVATIONS

KENNETH A. SEBREE REGISTERED # 2498 STATE OF INDIANA ARCHITECT

CERTIFIED BY

SHEET NO. CH5.1

SHEET OF

2 CLUBHOUSE SIDE ELEVATION
SCALE: 1/4"=1'-0"

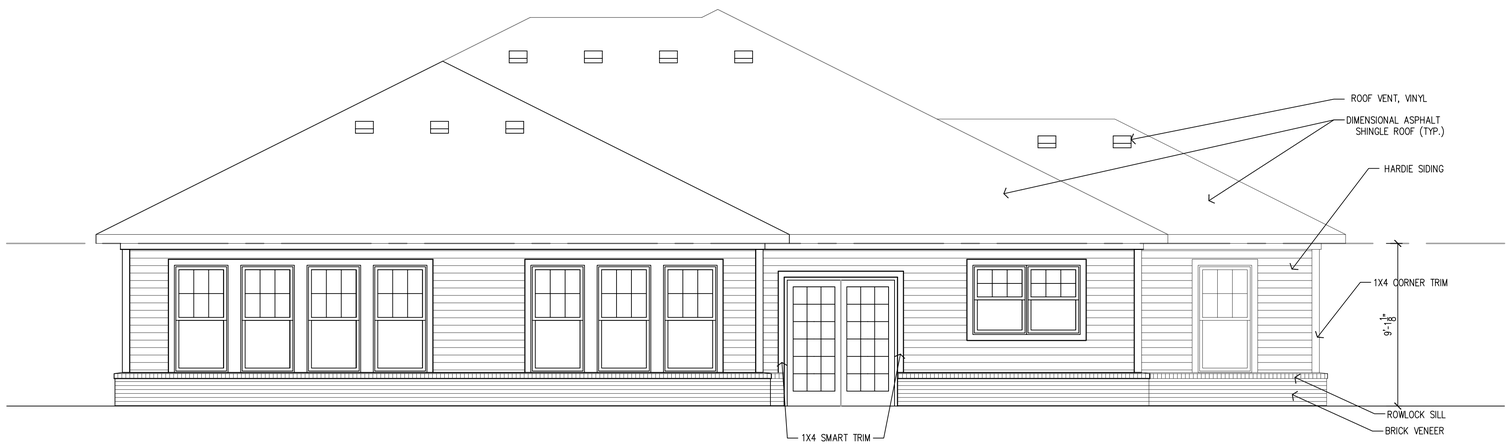

1 CLUBHOUSE REAR ELEVATION
SCALE: 1/4"=1'-0"

SEBREE Architects, Inc.
97 Dover Street, Suite 400, Avon, Indiana 46123-7356
Phone (317) 272-7800 E-Mail: sebree@sebreearchitects.com
FAX (317) 272-7808 Web Site: http://www.sebreearchitects.com

CASEY ACRES APARTMENTS
HERMAN + KITTLE PROPERTIES, INC.
WESTFIELD, INDIANA

NO.	DATE	BY	DESCRIPTION

DATE 09/21/2012	DRAWN BY ABC
PROJECT NO. 12020	CHECKED BY KAS
DRAWING SCALE 1/8" = 1'-0"	PLOT SCALE 1:1
FILE NAME 12020CH5.2	

CLUBHOUSE EXTERIOR ELEVATIONS

KENNETH A. SEBREE REGISTERED #2498 STATE OF INDIANA ARCHITECT

CERTIFIED BY

SHEET NO. CH5.2
SHEET OF

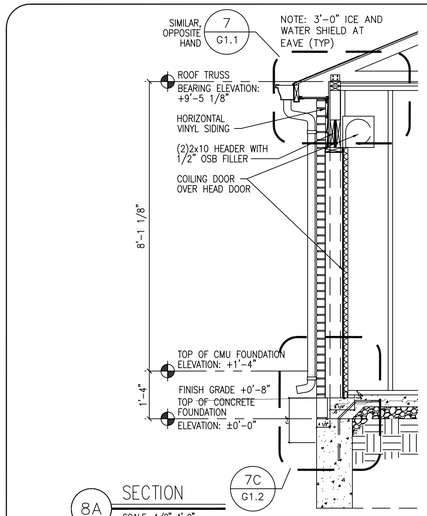

8A SECTION

SCALE: 1/2"=1'-0"

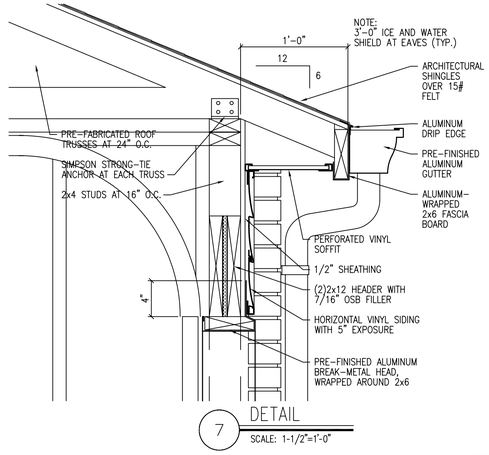

7 DETAIL

SCALE: 1-1/2"=1'-0"

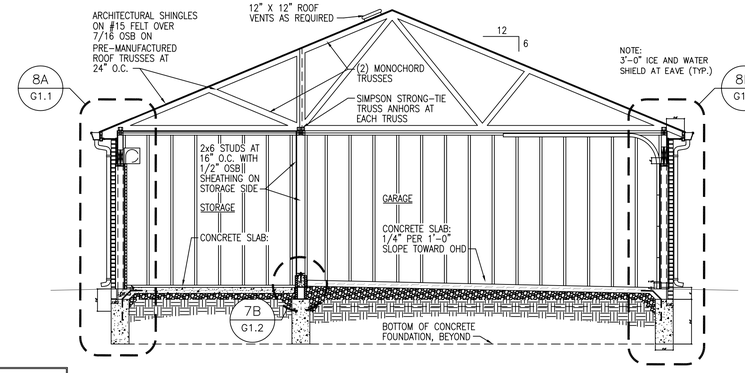

6 SECTION

SCALE: 1/4"=1'-0"

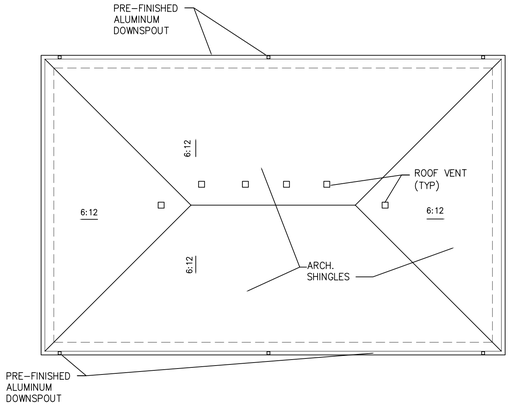

5 ROOF PLAN

SCALE: 1/8"=1'-0"

NOTE: 3'-0" ICE AND WATER SHIELD AT EAVES TYP.

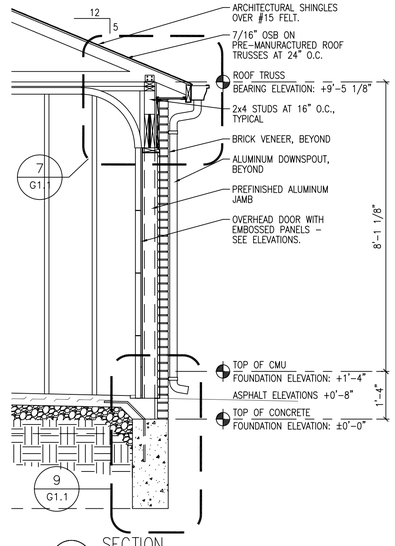

8B SECTION

SCALE: 1/2"=1'-0"

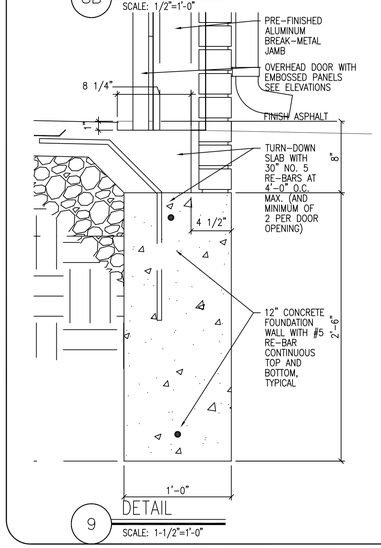

9 DETAIL

SCALE: 1-1/2"=1'-0"

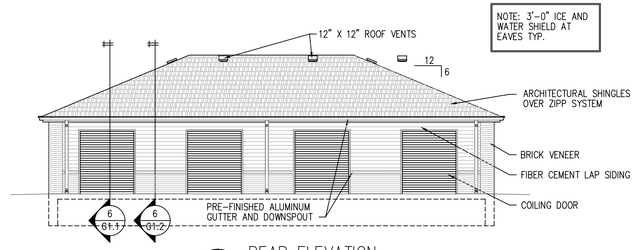

4 REAR ELEVATION

SCALE: 1/4"=1'-0"

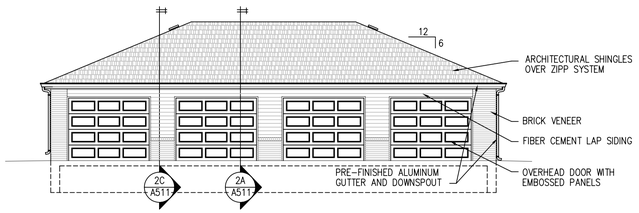

3 FRONT ELEVATION

SCALE: 1/4"=1'-0"

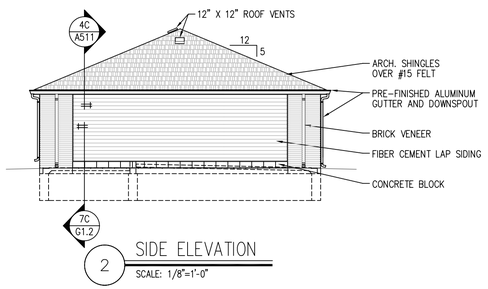

2 SIDE ELEVATION

SCALE: 1/8"=1'-0"

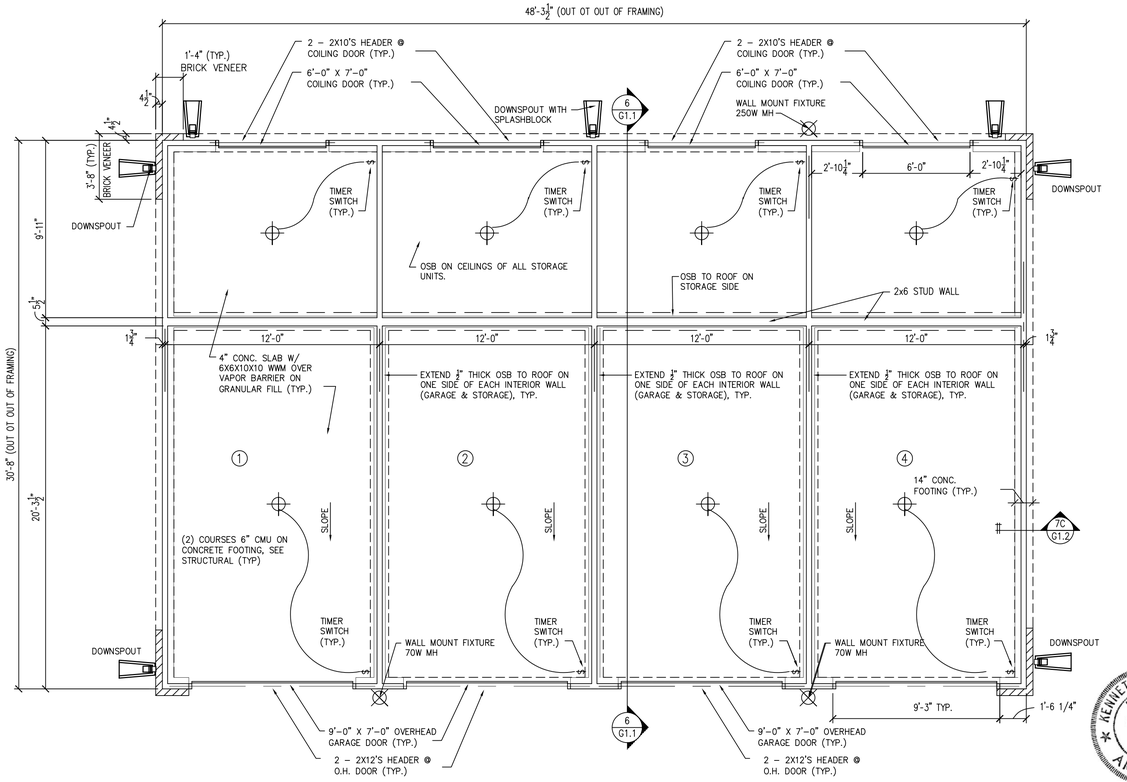

1 4-BAY GARAGE PLAN

SCALE: 1/4"=1'-0"

NOTE:
NO HVAC OR PLUMBING.

CERTIFIED BY

SEBREE Architects, Inc.
97 Dover Street, Suite 400, Avon, Indiana 46123-7356
Phone (317) 272-7800 E-Mail: sebree@sebreearchitects.com
FAX (317) 272-7808 Web Site: http://www.sebreearchitects.com

CASEY ACRES APARTMENTS
HERMAN + KITTLE PROPERTIES, INC.
WESTFIELD, INDIANA

NO.	DATE	BY	DESCRIPTION

DATE 09/21/2012	DRAWN BY ABC
PROJECT NO. 12020	CHECKED BY KAS
DRAWING SCALE 1/8" = 1'-0"	PLOT SCALE 1:1
FILE NAME 12020G1.1	

4-BAY GARAGE PLANS & DETAILS

SHEET NO. G1.1

SHEET OF

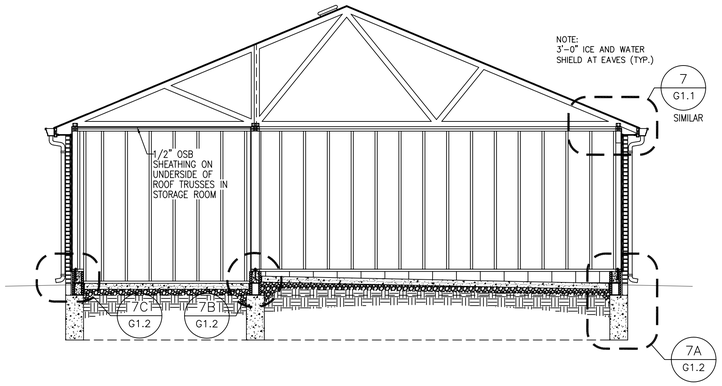

6 SECTION
SCALE: 1/4"=1'-0"

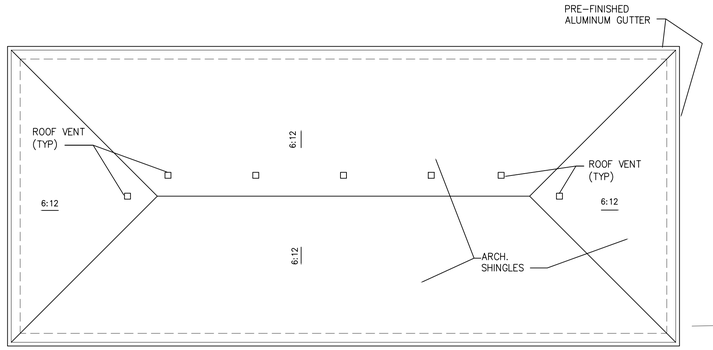

5 ROOF PLAN
SCALE: 1/8"=1'-0"

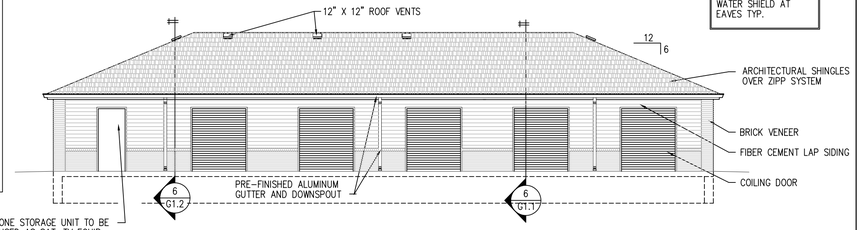

4 REAR ELEVATION
SCALE: 1/8"=1'-0"

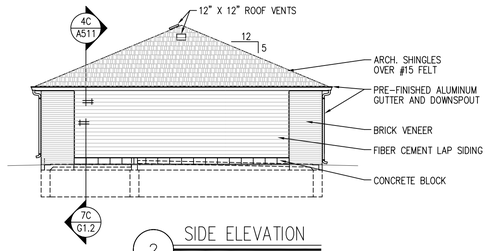

2 SIDE ELEVATION
SCALE: 1/8"=1'-0"

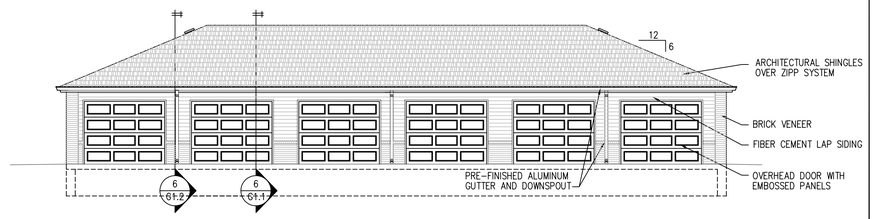

3 FRONT ELEVATION
SCALE: 1/8"=1'-0"

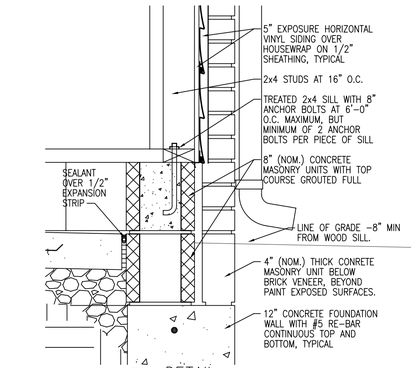

7A DETAIL
SCALE: 1-1/2"=1'-0"

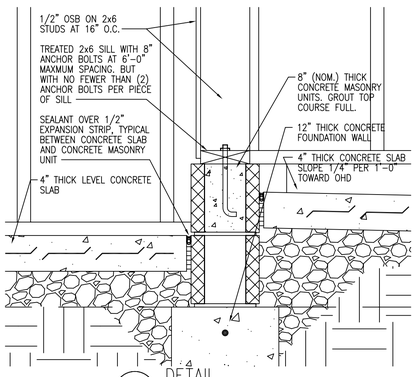

7B DETAIL
SCALE: 1-1/2"=1'-0"

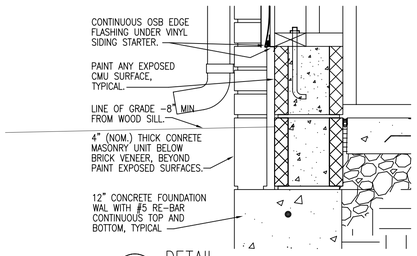

7C DETAIL
SCALE: 1-1/2"=1'-0"

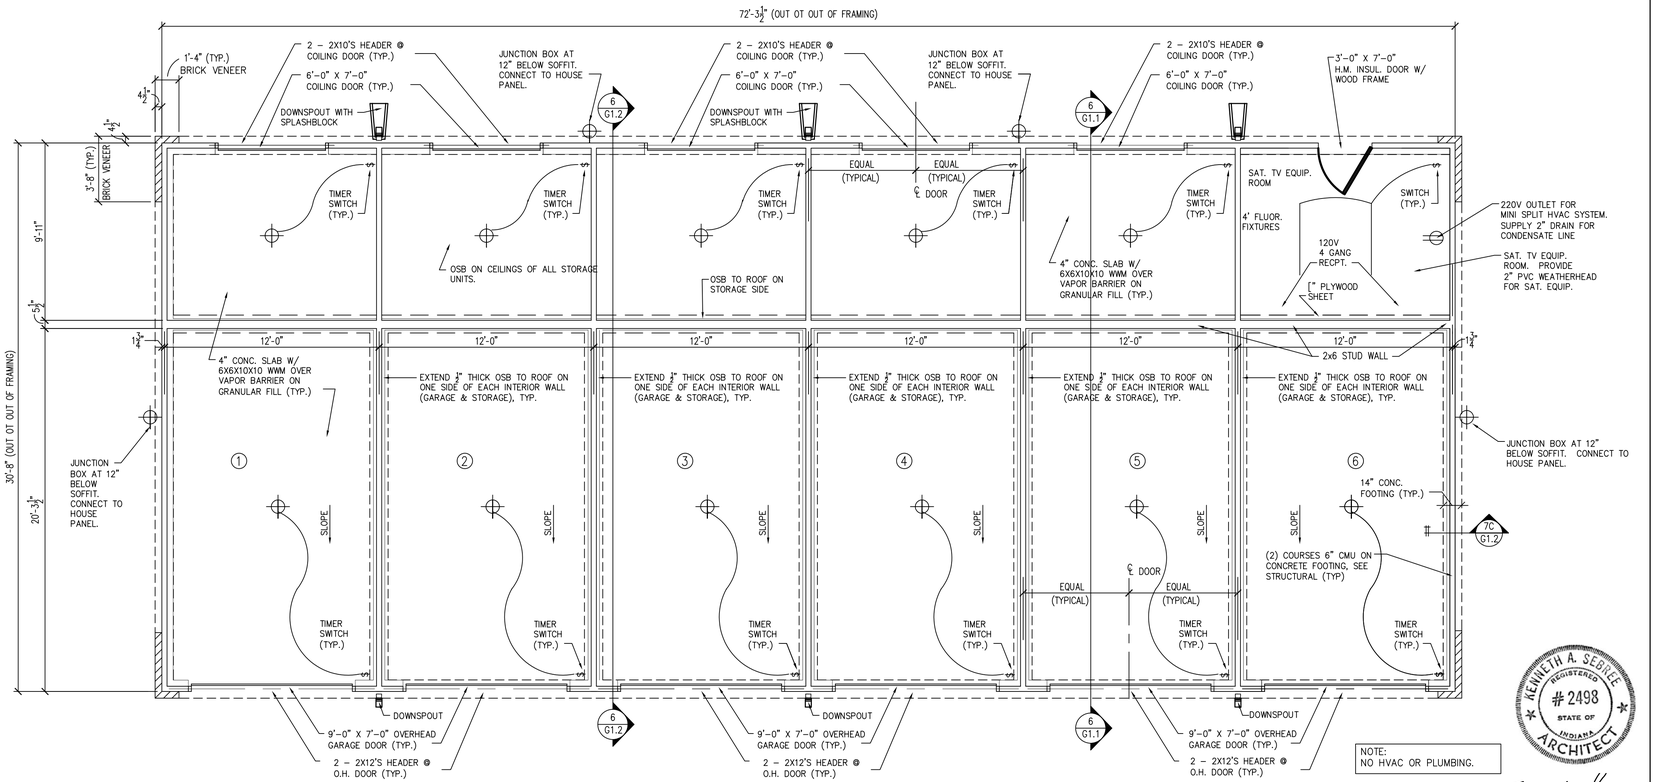

NOTE:
NO HVAC OR PLUMBING.

1 6-BAY GARAGE PLAN
SCALE: 1/4"=1'-0"

CERTIFIED BY

SEBREE Architects, Inc.
97 Dover Street, Suite 400, Avon, Indiana 46123-7356
Phone (317) 272-7800 E-Mail: sebree@sebreearchitects.com
FAX (317) 272-7808 Web Site: http://www.sebreearchitects.com

CASEY ACRES APARTMENTS
HERMAN + KITTLE PROPERTIES, INC.
WESTFIELD, INDIANA

NO.	DATE	BY	DESCRIPTION

DATE 09/21/2012	DRAWN BY ABC
PROJECT NO. 12020	CHECKED BY KAS
DRAWING SCALE 1/8" = 1'-0"	PLOT SCALE 1:1
FILE NAME 12020G1.2	

6-BAY GARAGE PLANS & DETAILS

SHEET NO. G1.2
SHEET OF

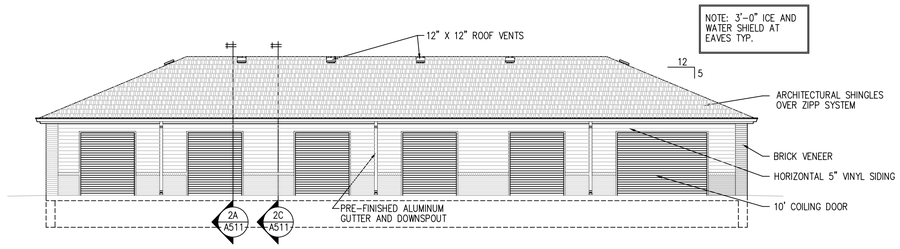

4 REAR ELEVATION

SCALE: 1/4"=1'-0"

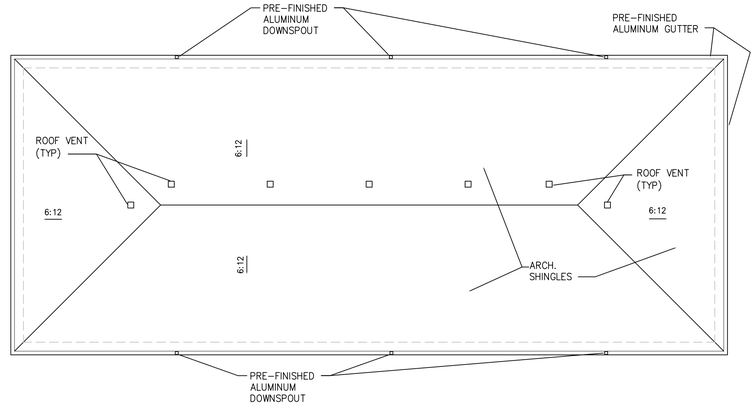

5 ROOF PLAN

SCALE: 1/4"=1'-0"

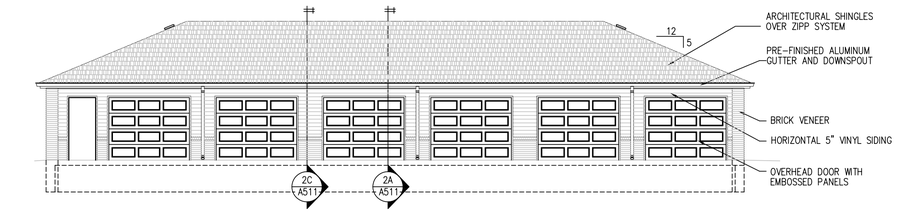

3 FRONT ELEVATION

SCALE: 1/4"=1'-0"

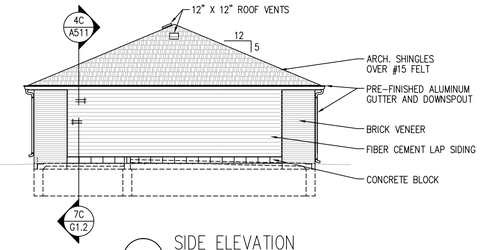

2 SIDE ELEVATION

SCALE: 1/4"=1'-0"

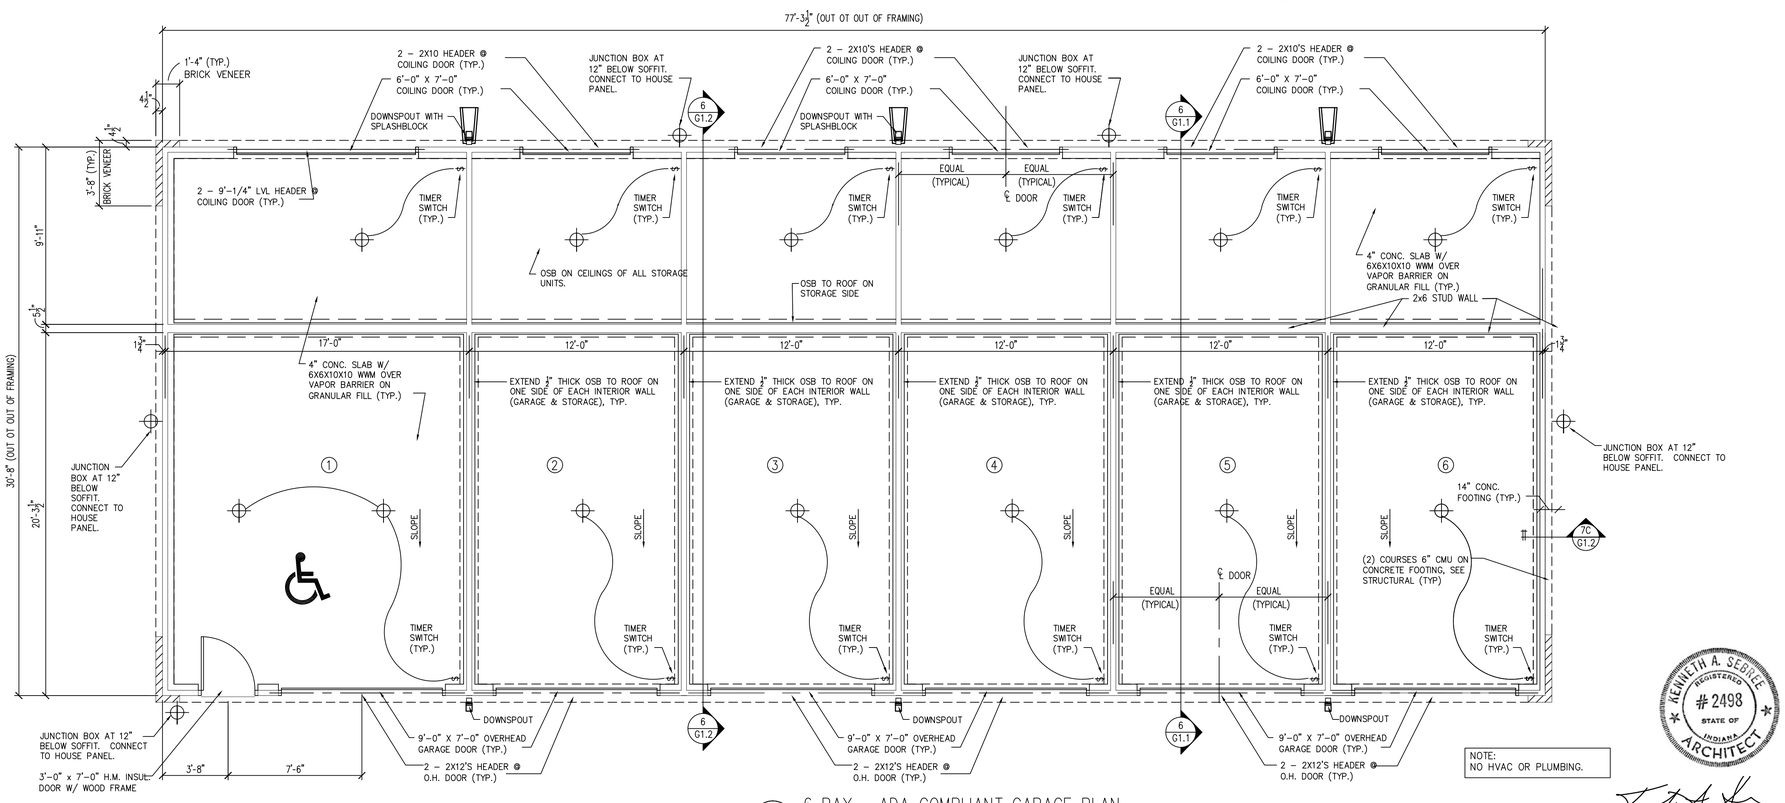

1 6-BAY - ADA COMPLIANT GARAGE PLAN

SCALE: 1/4"=1'-0"

NOTE:
NO HVAC OR PLUMBING.

KENNETH A. SEBREE REGISTERED #2498 STATE OF INDIANA ARCHITECT

CERTIFIED BY

SEBREE Architects, Inc.
97 Dover Street, Suite 400, Avon, Indiana 46123-7356
Phone (317) 272-7800 E-Mail: sebree@sebreearchitects.com
FAX (317) 272-7808 Web Site: http://www.sebreearchitects.com

CASEY ACRES APARTMENTS
HERMAN + KITTLE PROPERTIES, INC.
WESTFIELD, INDIANA

NO.	DATE	BY	DESCRIPTION

DATE 09/21/2012	DRAWN BY ABC
PROJECT NO. 12020	CHECKED BY KAS
DRAWING SCALE 1/8" = 1'-0"	PLOT SCALE 1:1
FILE NAME 12020G1.3	
6-BAY-ADA GARAGE PLANS & DETAILS	

SHEET NO. G1.3

SHEET OF