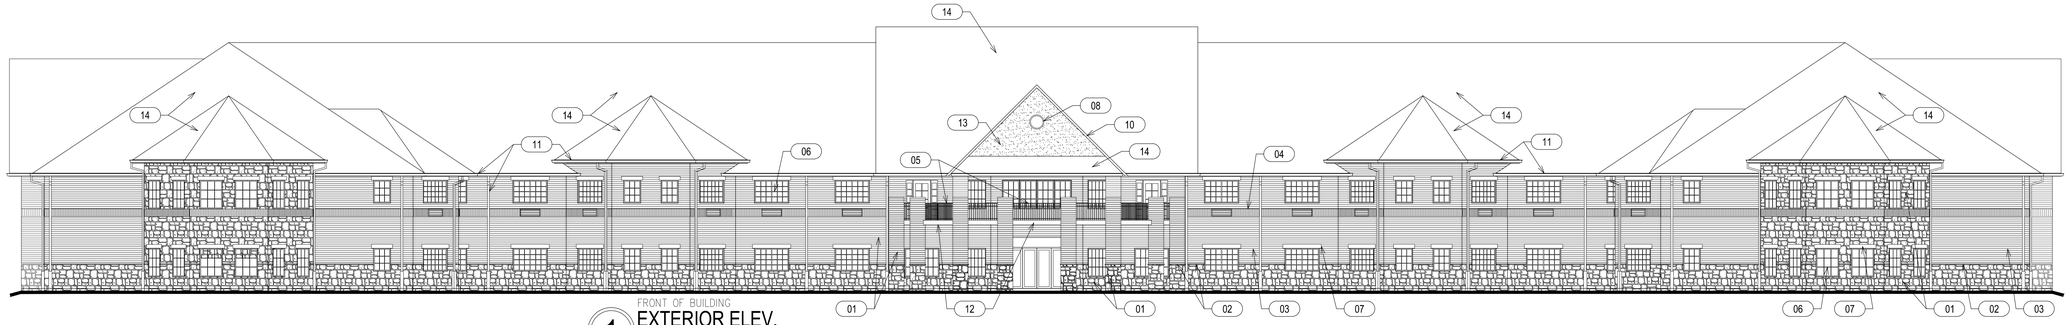

1 FRONT OF BUILDING
EXTERIOR ELEV.
SCALE: 3/32" = 1'-0"

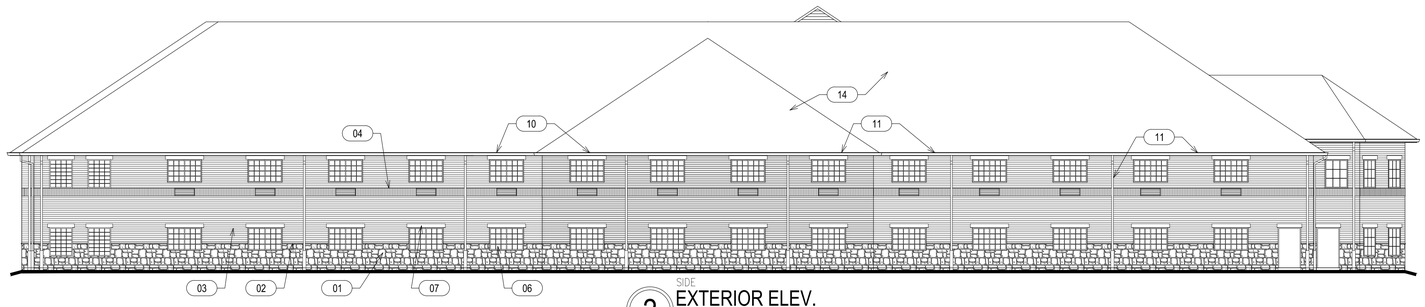

2 SIDE
EXTERIOR ELEV.
SCALE: 3/32" = 1'-0"

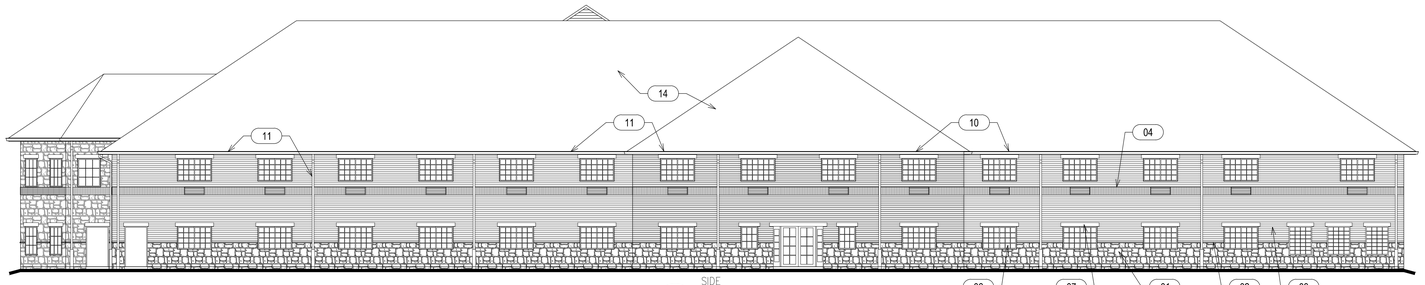

4 SIDE
EXTERIOR ELEV.
SCALE: 3/32" = 1'-0"

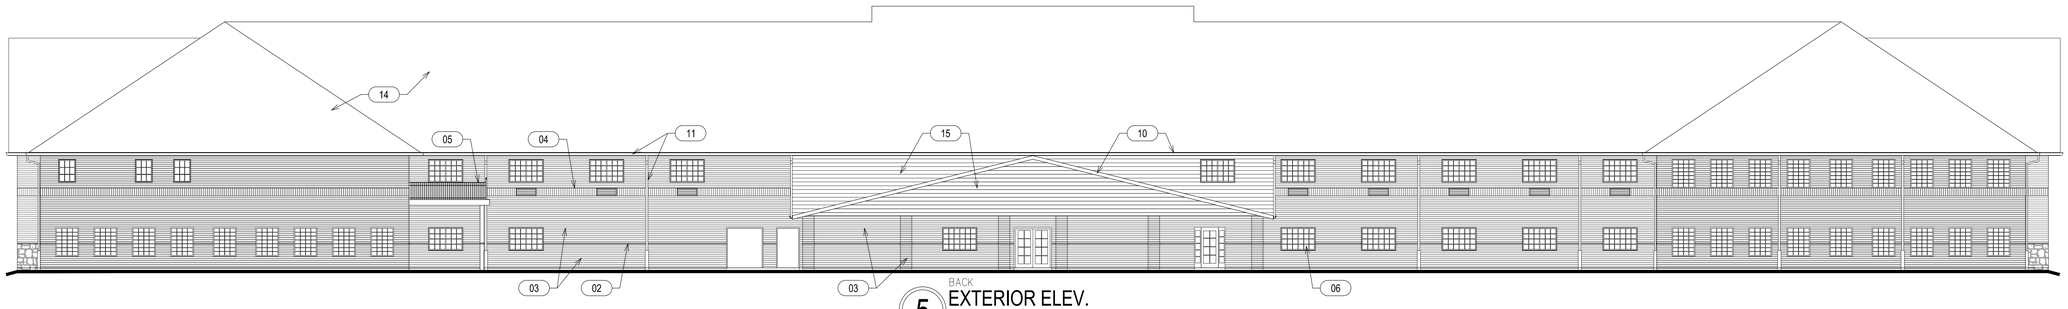

5 BACK
EXTERIOR ELEV.
SCALE: 3/32" = 1'-0"

ELEVATION KEY NOTES

- 01 ARCHITECTURAL STONE
- 02 STONE SILL/ CAP
- 03 MODULAR FIELD BRICK
- 04 MODULAR BRICK ROW LOCK
- 05 METAL RAILING, PAINTED
- 06 VINYL EXTERIOR WINDOW
- 07 STONE WINDOW HEADER
- 08 24" DIA VINYL ATTIC VENT
- 09 PRE-FINISHED VINYL SOFFIT
- 10 PRE-FINISHED ALUM METAL RAKE/FASCIA BOARD
- 11 PRE-FINISHED ALUM GUTTER & DOWN SPOUTS
- 12 BUILT-UP WOOD TRIM, PAINTED
- 13 PAINTED EIFS FINISH
- 14 COMPOSITION ROOF SHINGLES
- 15 HARDI-PLANK HORIZONTAL SIDING, PAINTED

The Professional seal affixed to this sheet indicates that the named Professional has prepared or directed the preparation of the material shown only on this sheet. Other drawings and documents not exhibiting this seal shall not be considered prepared by or the responsibility of the above signed.

Copyright© 2012 Michael Riley

Architect
Michael Riley
1204 Rivoli Dr.,
St. Louis Missouri 63011
314.422-9615
fax 636-527-0717
riley_59@att.net

Owner
Grandview Care Inc.
706 Jefferson Street
Tell City Indiana 47586
812-547-8052

Civil Engineer
xxxx

Plumbing Engineer
TBD

Electrical Engineer
TBD

Mechanical Engineer
TBD

Fire Protection Criteria Engineer
design-build by owner/contractor

MAGNOLIA SPRINGS BRIDGEWATER

Project Address
TBD

DRAWING ISSUE / REVISION

Rev. No.	Description	Date

Drawing Title
EXTERIOR ELEVATIONS

Drawing No.
A-40

Dwg By MKR Check By ---

Project Name
MSBW

Project No. 12.900

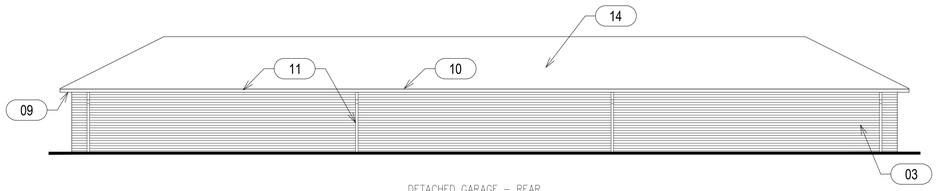

DETACHED GARAGE – REAR
1 EXTERIOR ELEVATION
SCALE: 1/8" = 1'-0"

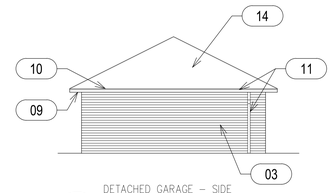

DETACHED GARAGE – SIDE
3 EXTERIOR ELEVATION
SCALE: 1/8" = 1'-0"

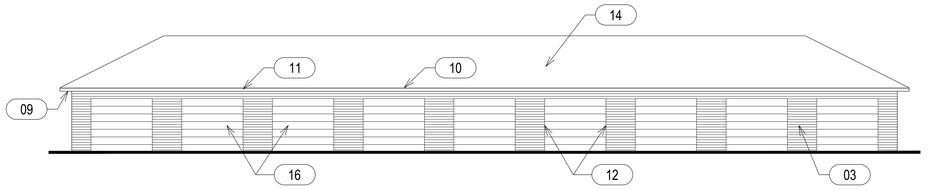

DETACHED GARAGE – FRONT
2 EXTERIOR ELEVATION
SCALE: 1/8" = 1'-0"

ELEVATION KEY NOTES

- 01 ARCHITECTURAL STONE
- 02 STONE SILL/ CAP
- 03 MODULAR FIELD BRICK
- 04 MODULAR BRICK ROW LOCK
- 05 METAL RAILING, PAINTED
- 06 VINYL EXTERIOR WINDOW
- 07 STONE WINDOW HEADER
- 08 24" DIA VINYL ATTIC VENT
- 09 PRE-FINISHED VINYL SOFFIT
- 10 PRE-FINISHED ALUM METAL RAKE/FASCIA BOARD
- 11 PRE-FINISHED ALUM GUTTER & DOWN SPOUTS
- 12 BUILT-UP WOOD TRIM, PAINTED
- 13 PAINTED EIFS FINISH
- 14 COMPOSITION ROOF SHINGLES
- 15 HARDI-PLANK HORIZONTAL SIDING, PAINTED
- 16 PRE-FINISHED OVERHEAD GARAGE DOOR

The Professional seal affixed to this sheet indicates that the named Professional has prepared or directed the preparation of the material shown only on this sheet. Other drawings and documents not exhibiting this seal shall not be considered prepared by or the responsibility of the above signed.

Copyright© 2012 Michael Riley

Architect
Michael Riley
1204 Rivoli Dr.,
St. Louis Missouri 63011
314.422-9615
fax 636-527-0717
riley_59@att.net

Owner
Grandview Care Inc.
706 Jefferson Street
Tell City Indiana 47586
812-547-8052

Civil Engineer
xxxx

Plumbing Engineer
TBD

Electrical Engineer
TBD

Mechanical Engineer
TBD

Fire Protection Criteria Engineer
design-build by owner/contractor

MAGNOLIA SPRINGS BRIDGEWATER

Project Address
TBD

DRAWING ISSUE / REVISION

Rev. No.	Description	Date

Drawing Title
EXTERIOR ELEVATIONS

Drawing No.
A-41

Dwg By MKR | Check By ---

Project Name
MSBW

Project No. 12.900