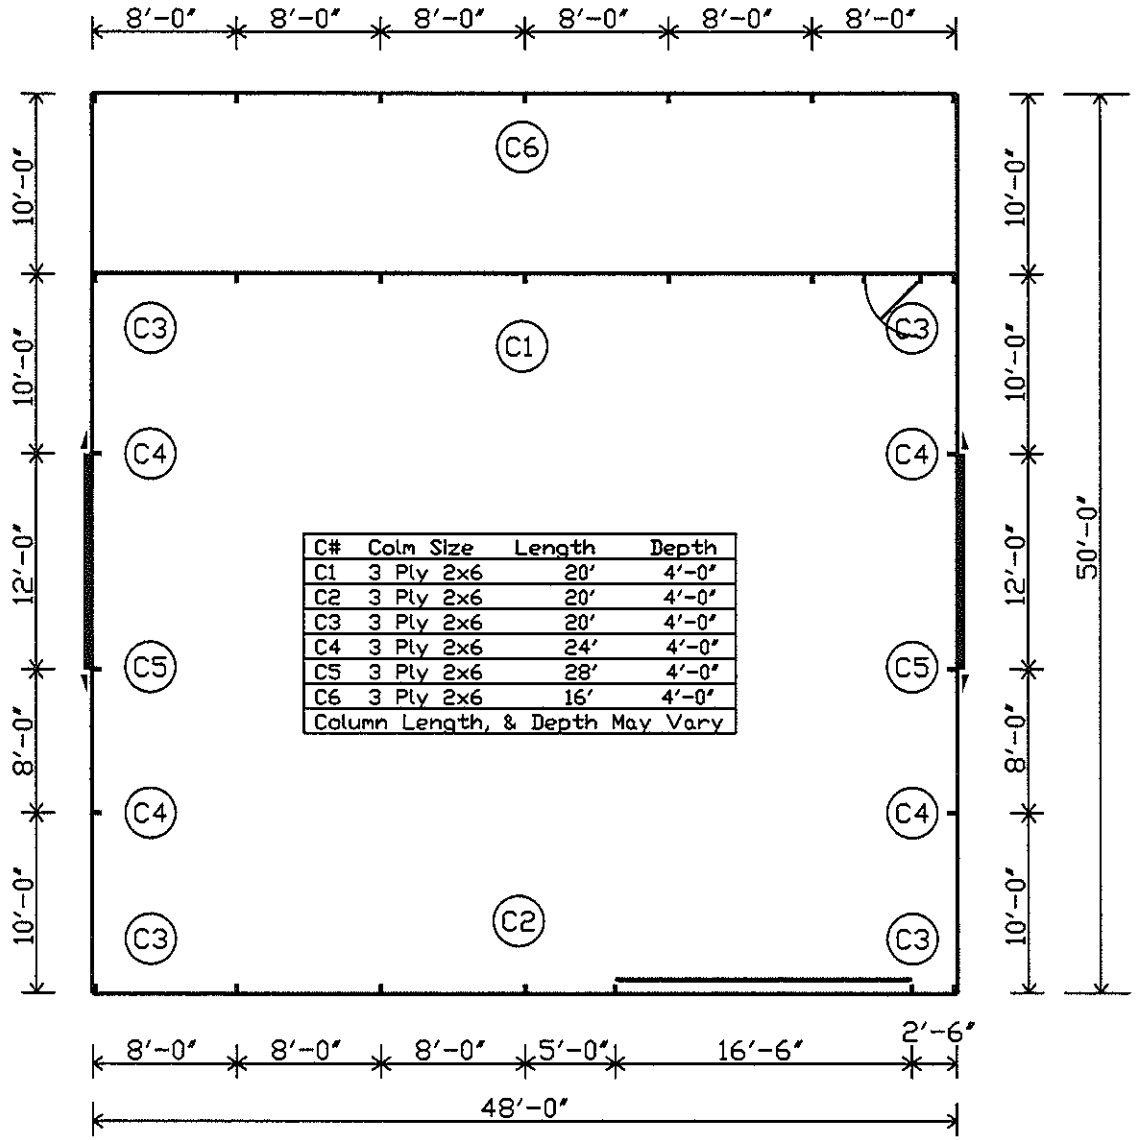

C#	Colm Size	Length	Depth
C1	3 Ply 2x6	20'	4'-0"
C2	3 Ply 2x6	20'	4'-0"
C3	3 Ply 2x6	20'	4'-0"
C4	3 Ply 2x6	24'	4'-0"
C5	3 Ply 2x6	28'	4'-0"
C6	3 Ply 2x6	16'	4'-0"
Column Length, & Depth May Vary			

FLOOR PLAN

Quality Builders
3379 S. Mauxferry Rd.
Franklin, IN 46131

Leeann Chambers
WESTFIELD, IN
SCALE: 3/32"=1'

Page: 2

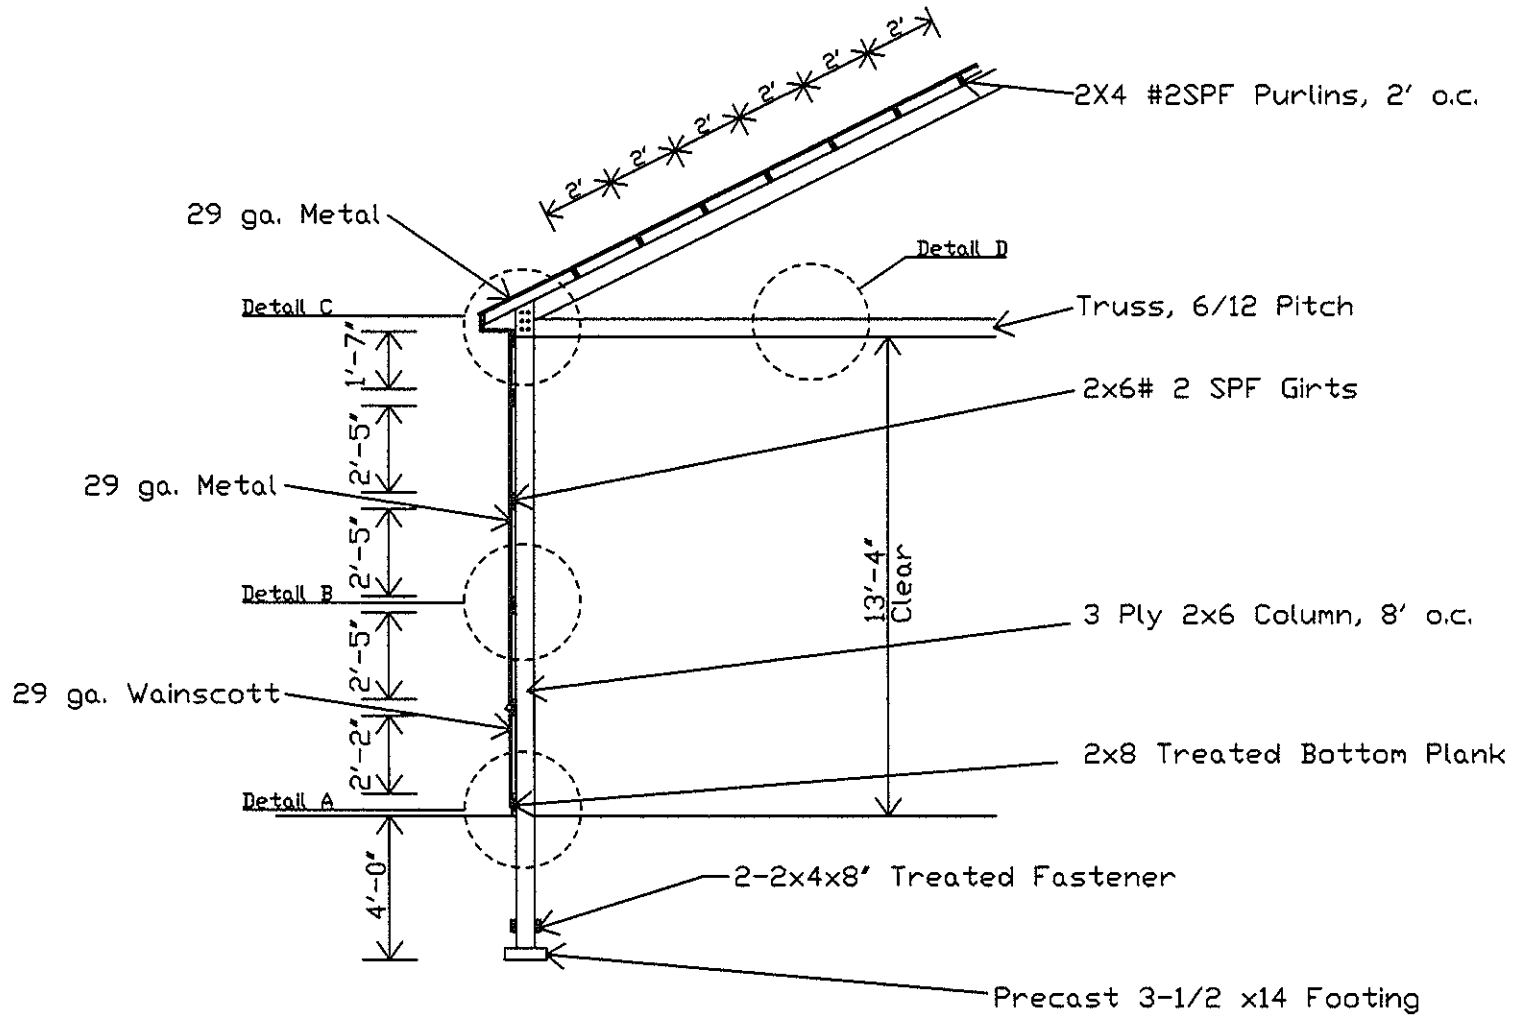

Quality Builders 3379 S. Mauxferry Rd. Franklin, IN 46131		Leeann Chambers WESTFIELD, IN SCALE: 3/16"=1'
		Page: 3

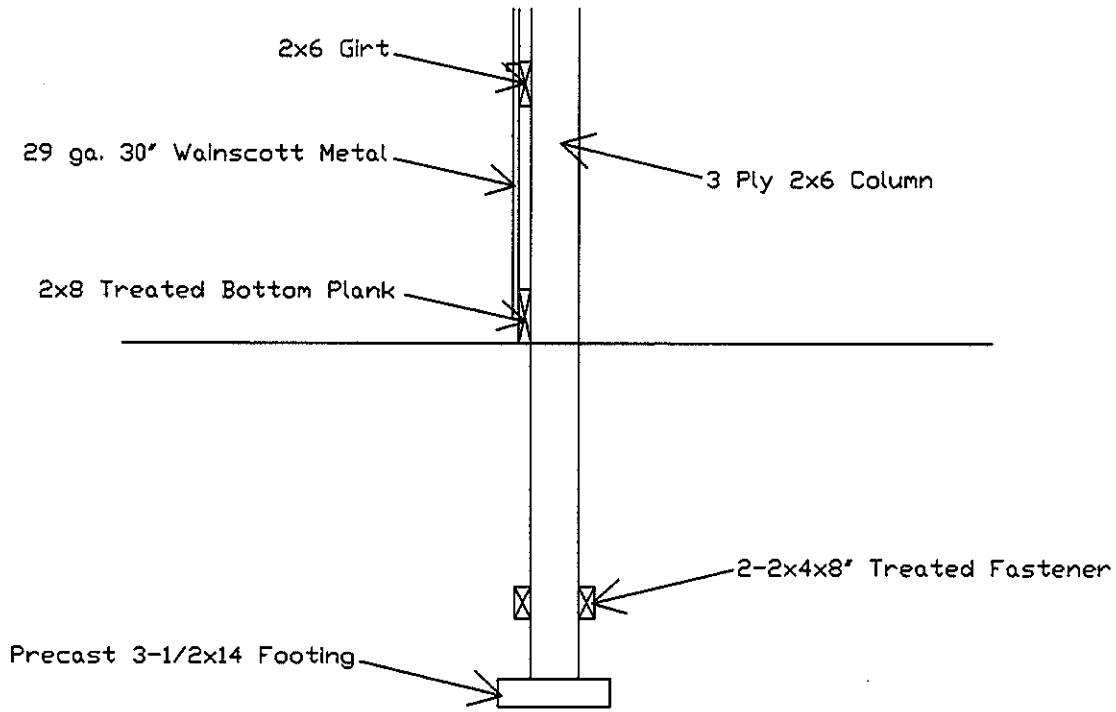

Quality Builders 3379 S. Mauxferry Rd. Franklin, IN 46131	DETAIL A	Leeann Chambers WESTFIELD, IN SCALE: 1/2"=1'

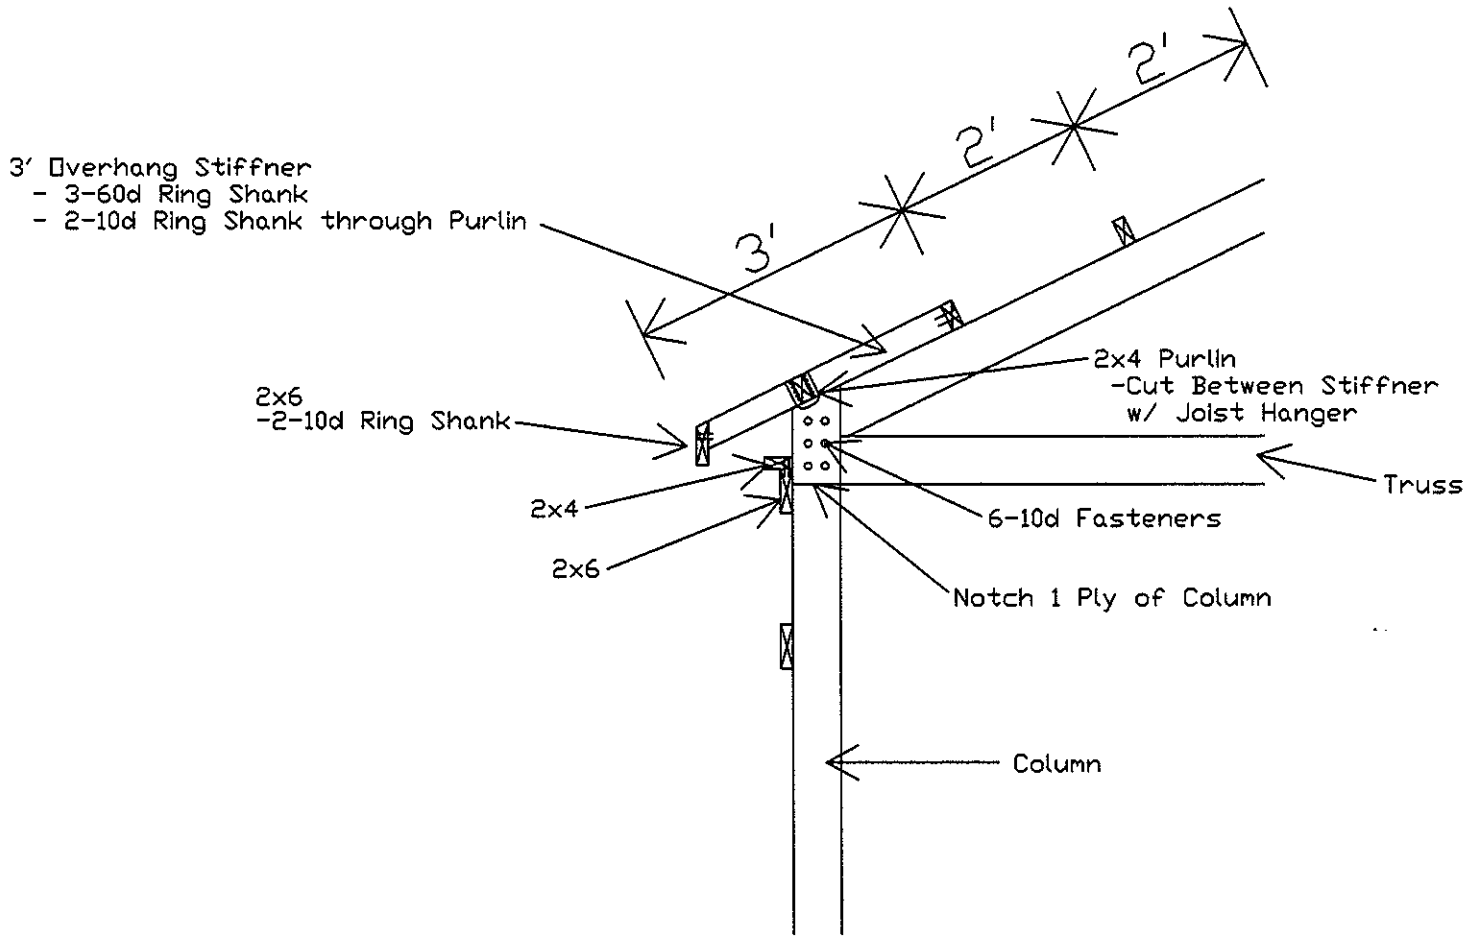

Quality Builders 3379 S. Mauxferry Rd. Franklin, IN 46131	Detail- C & D	Leeann Chambers WESTFIELD, IN SCALE: 1/2"=1'	Page: 6

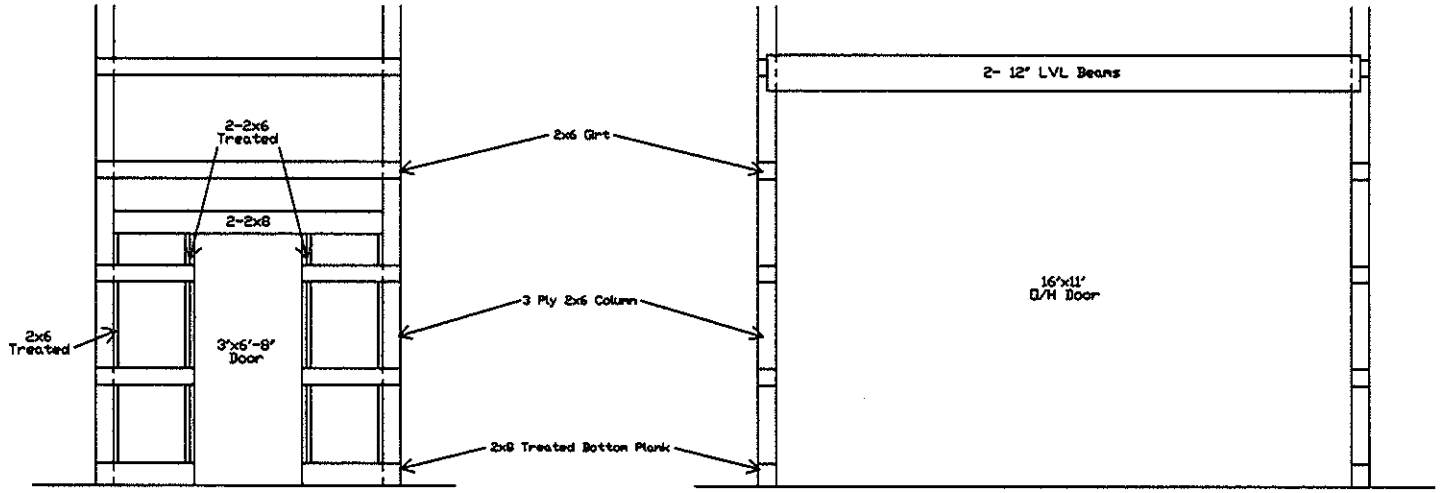

Walk Door/ Window Frameout

Overhead Door Frameout

Quality Builders 3379 S. Mauxferry Rd. Franklin, IN 46131	Frame Out Detail	Leeann Chambers WESTFIELD, IN SCALE: 3/16"=1'
		Page: 7

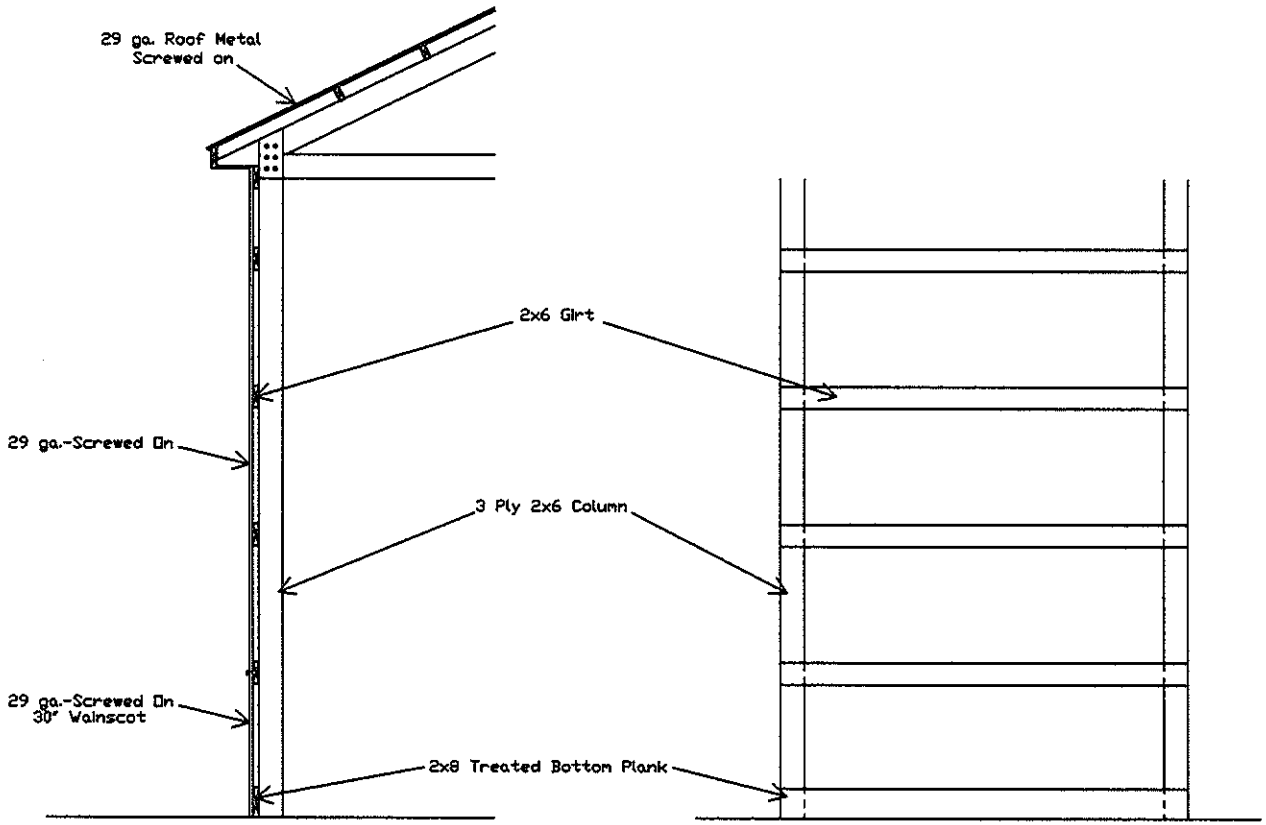

Detail B

8' Bay Section

Quality Builders 3379 S. Mauxferry Rd. Franklin, IN 46131	DETAIL B	Leeann Chambers WESTFIELD, IN SCALE: 1/4"=1'
		Page: 5