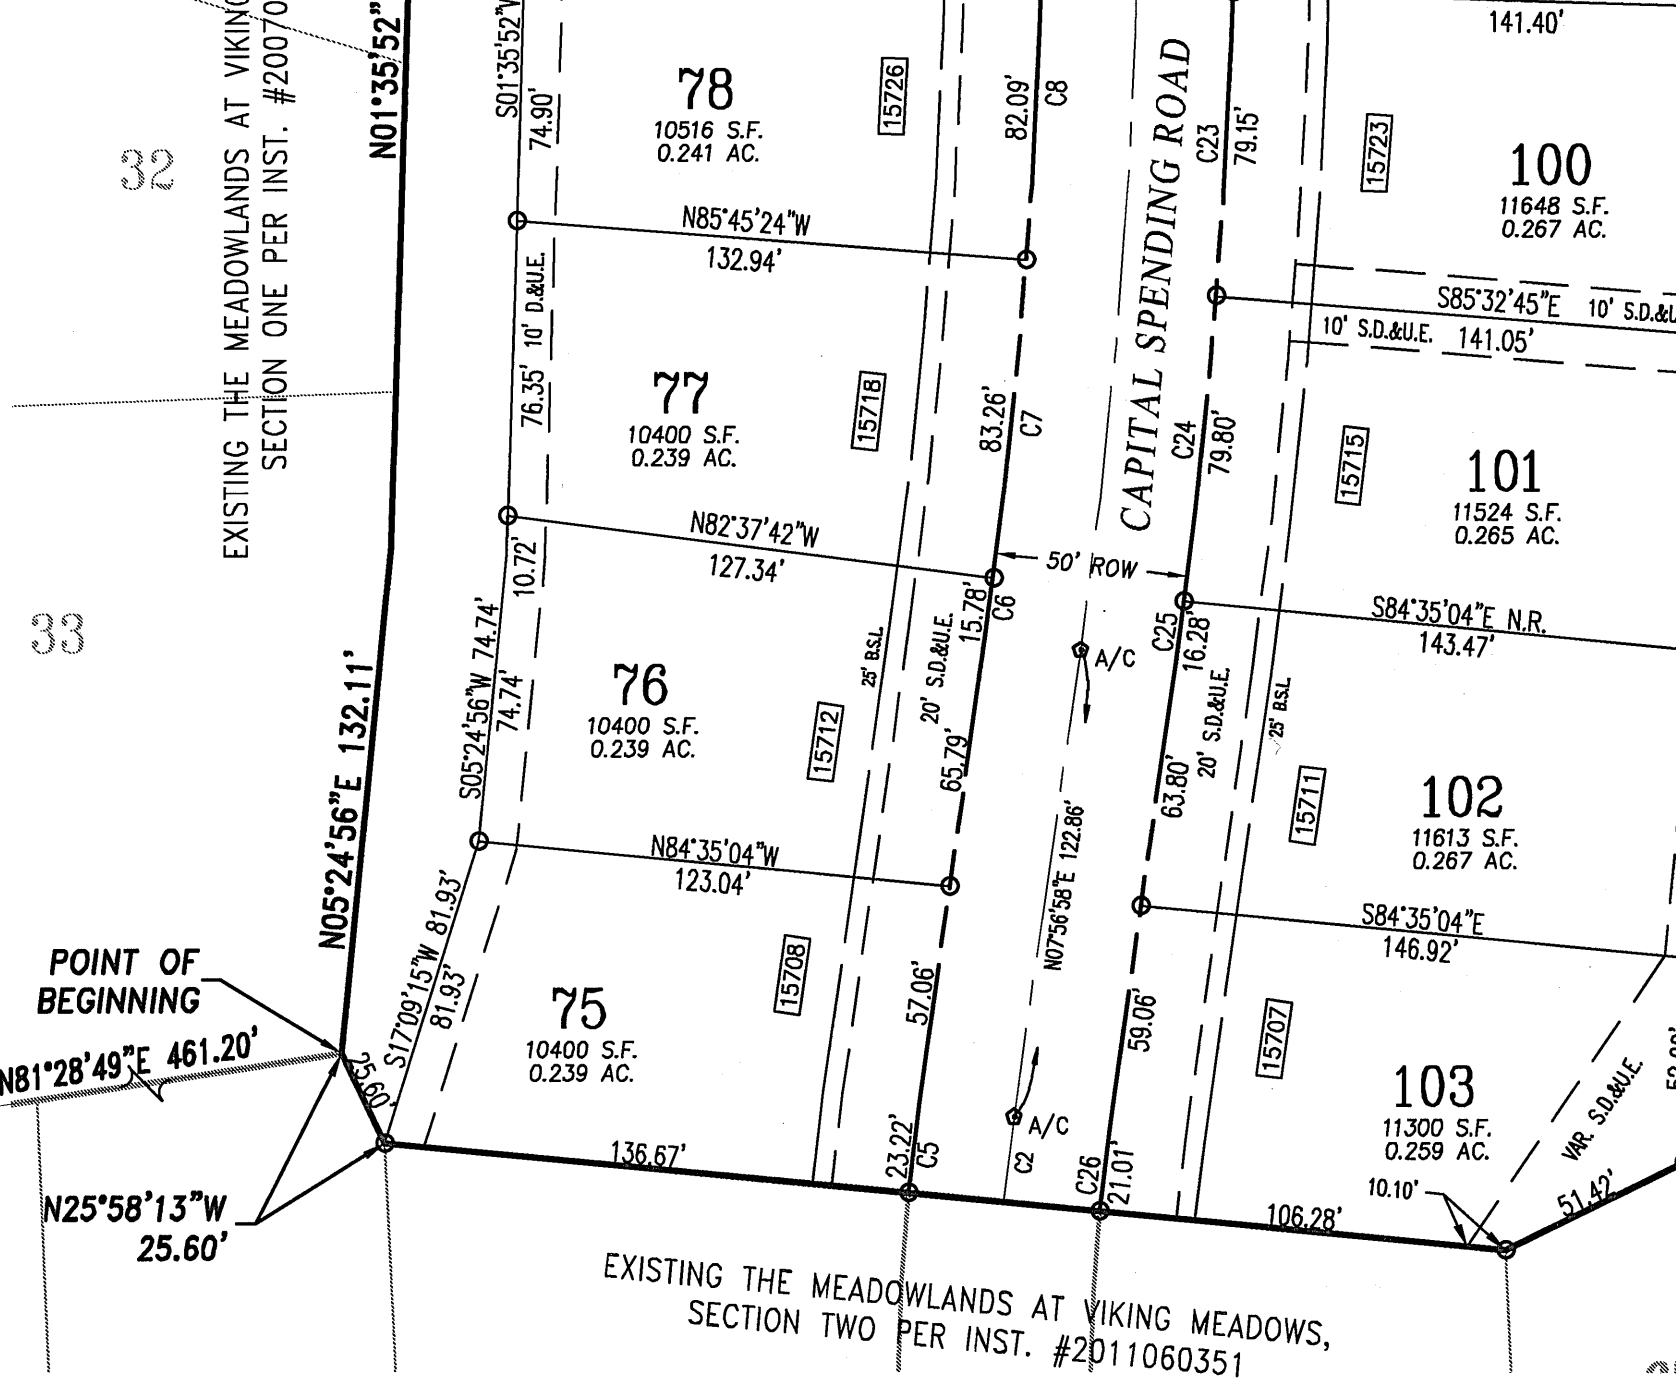

BUILDING SETBACK REQUIREMENTS:

r rebar with aluminum cap to be set to mark street centerline