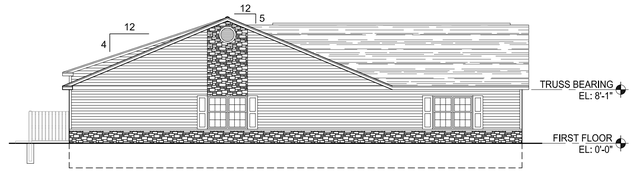

6 A4.1 SIDE ELEVATION

SCALE : 3/32" = 1'-0" BLDGS HH, E, I, R, Z, GG, II, JJ

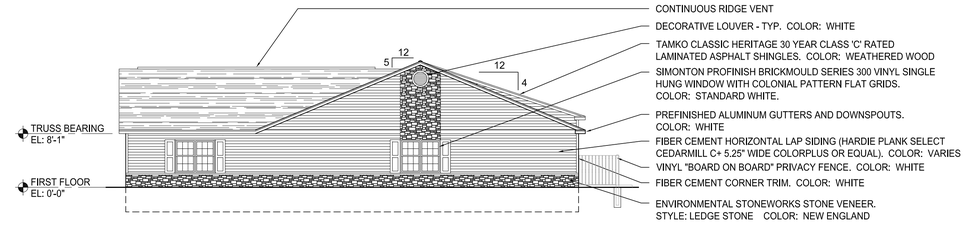

5 A4.1 SIDE ELEVATION

SCALE : 3/32" = 1'-0" BLDGS HH, E, I, R, Z, GG, II, JJ

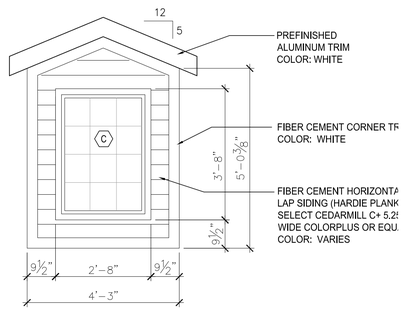

7 A4.1 DORMER DETAIL

(TYPICAL FINISHES FOR SIDES OF DORMER)

SCALE : 1/2" = 1'-0"

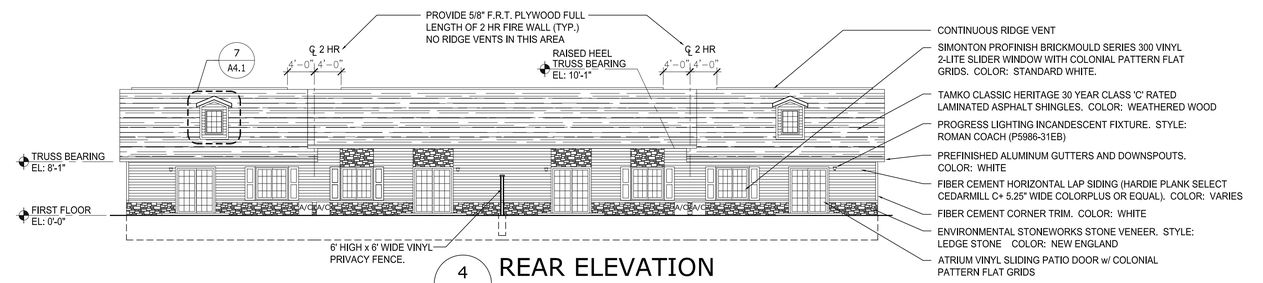

4 A4.1 REAR ELEVATION

SCALE : 3/32" = 1'-0" BLDGS E, I, R, Z

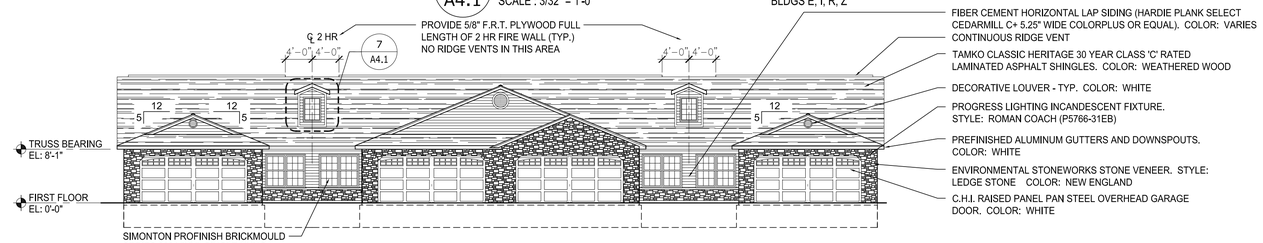

3 A4.1 FRONT ELEVATION

SCALE : 3/32" = 1'-0" BLDGS E, I, R, Z

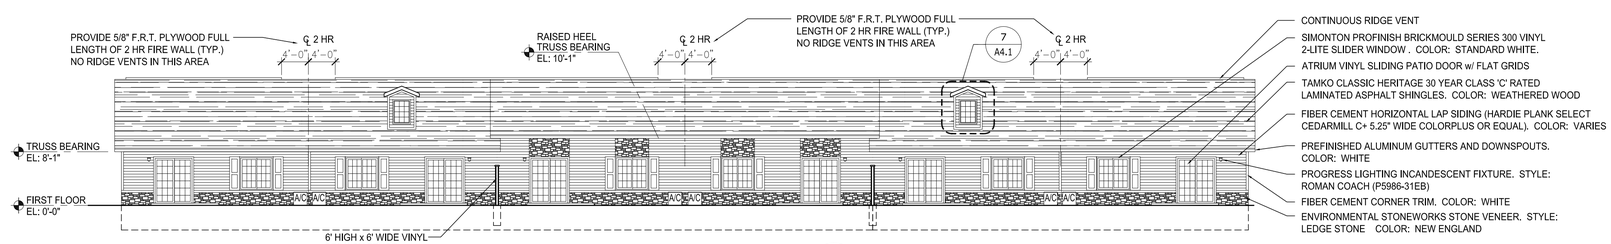

2 A4.1 REAR ELEVATION

SCALE : 3/32" = 1'-0" BLDG HH

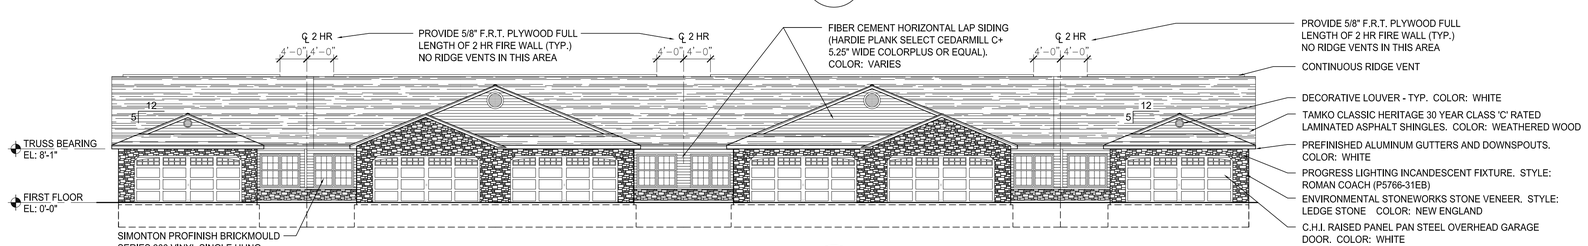

1 A4.1 FRONT ELEVATION

SCALE : 3/32" = 1'-0" BLDG HH

DAVID J. MANN
REGISTERED
No. AR10200153
STATE OF INDIANA
PROFESSIONAL ARCHITECT

revisions

3660 embassy parkway
fairlawn, ohio 44333
tel. 330 . 666 . 5770
fax. 330 . 666 . 8812
www . mann-architects . com

387 medina road, suite 600
medina, ohio 44256
tel. 330 . 239 . 6100

mann architects
REDWOOD MANAGEMENT CO.

drawing: EXTERIOR ELEVATIONS BUILDINGS E, I, R, Z, HH

project no.: 19512

date: JANUARY 20, 2013

scale: AS NOTED

project: REDWOOD AT ANDOVER APARTMENTS

E. 40th ST. / SHADY NOOK
WESTFIELD, INDIANA

A4.1

18 OF 28

sheet no.

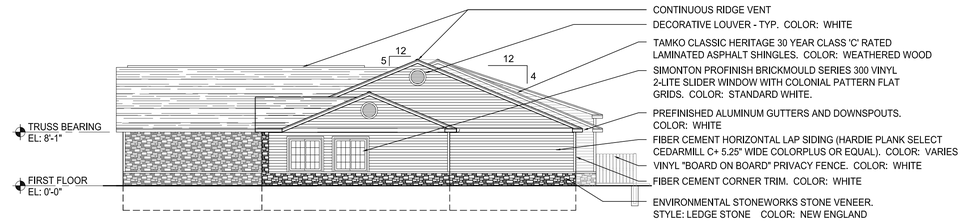

5 A4.2 SIDE ELEVATION

SCALE : 3/32" = 1'-0"

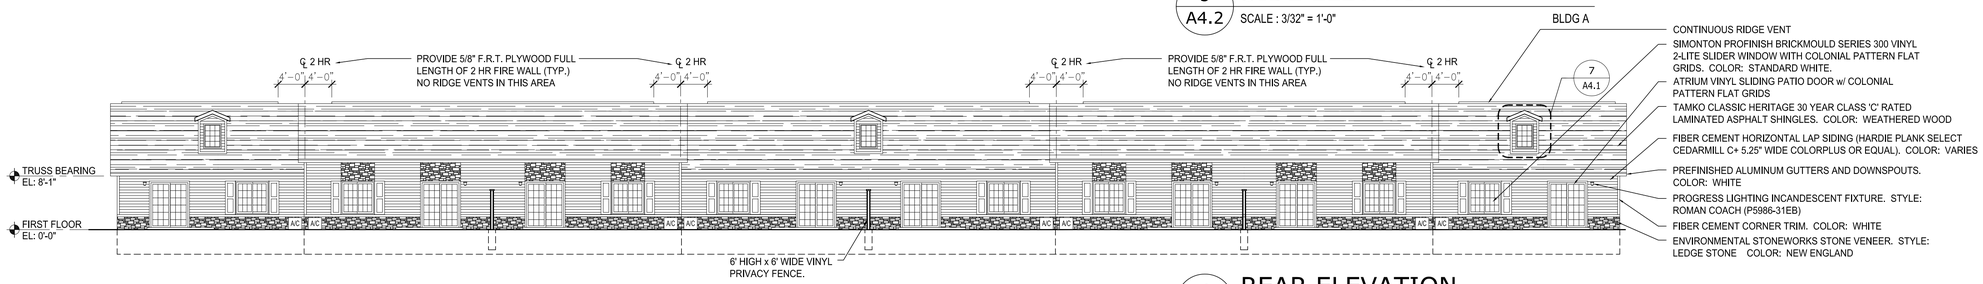

4 A4.2 REAR ELEVATION

SCALE : 3/32" = 1'-0"

BLDGS GG, II, JJ

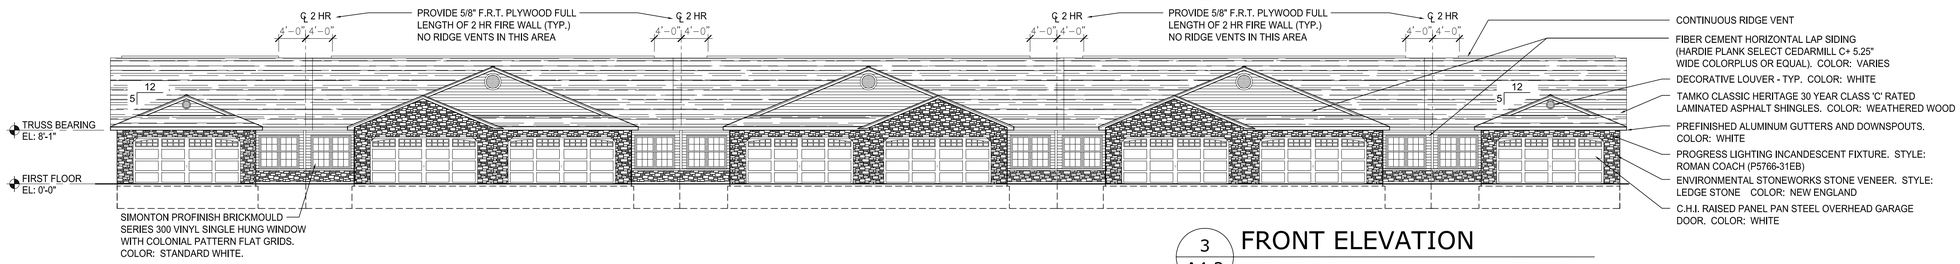

3 A4.2 FRONT ELEVATION

SCALE : 3/32" = 1'-0"

BLDGS GG, II, JJ

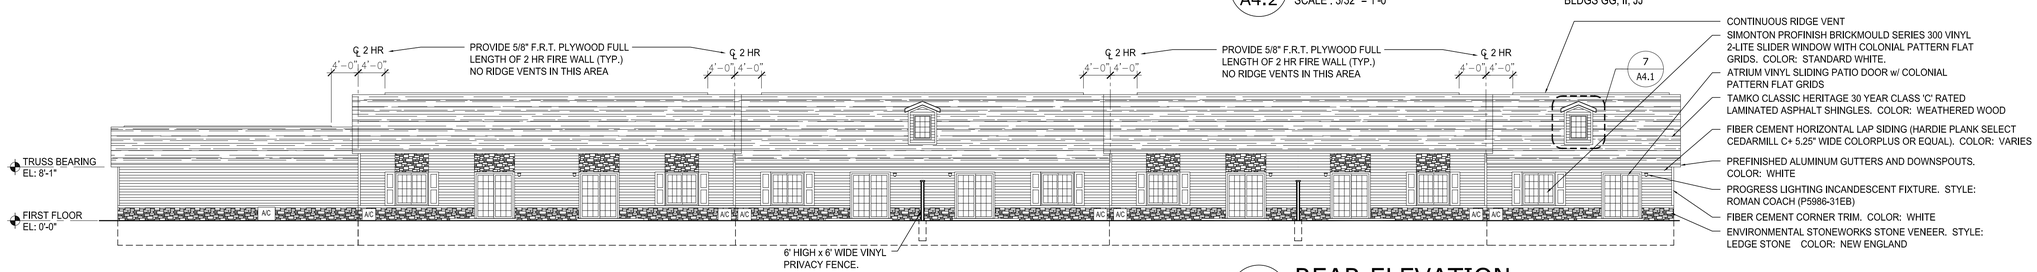

2 A4.2 REAR ELEVATION

SCALE : 3/32" = 1'-0"

BLDG A

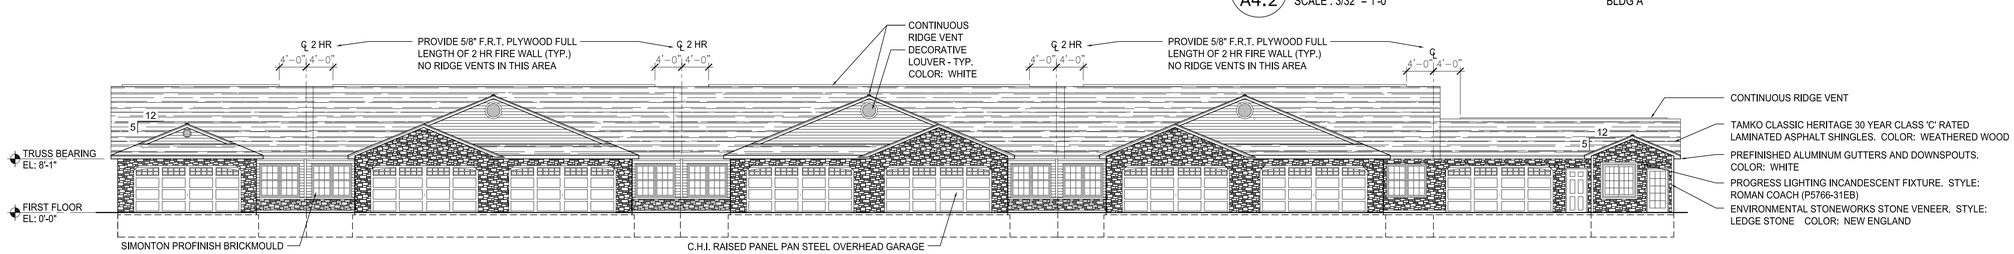

1 A4.2 FRONT ELEVATION

SCALE : 3/32" = 1'-0"

BLDG A

DAVID J. MANN REGISTERED No. AR10200153 STATE OF INDIANA PROFESSIONAL ARCHITECT

revisions

3660 embassy parkway
fairlawn, ohio 44333
tel. 330 . 666 . 5770
fax. 330 . 666 . 8812
www . mann-architects . com

387 medina road, suite 600
medina, ohio 44256
tel. 330 . 239 . 6100

mann architects

REDWOOD MANAGEMENT CO.

drawing: EXTERIOR ELEVATIONS - BUILDINGS GG, II, JJ, A

project no.: 19512

date: JANUARY 20, 2013

scale: AS NOTED

project: REDWOOD AT ANDOVER APARTMENTS

E. 40th ST. / SHADY NOOK
WESTFIELD, INDIANA

A4.2

19 OF 28

sheet no.

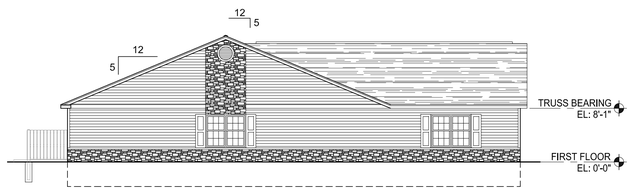

7 A4.3 SIDE ELEVATION

SCALE : 3/32" = 1'-0"

BLDGS H, V, S, B, O, P, Q, C, D, F, G, J, K, L, M, N, T, U, W, X, Y, AA, BB, CC, DD, EE, FF

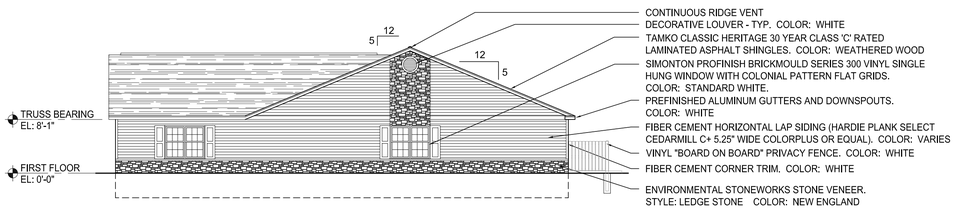

6 A4.3 SIDE ELEVATION

SCALE : 3/32" = 1'-0"

BLDGS H, V, S, B, O, P, Q, C, D, F, G, J, K, L, M, N, T, U, W, X, Y, AA, BB, CC, DD, EE, FF

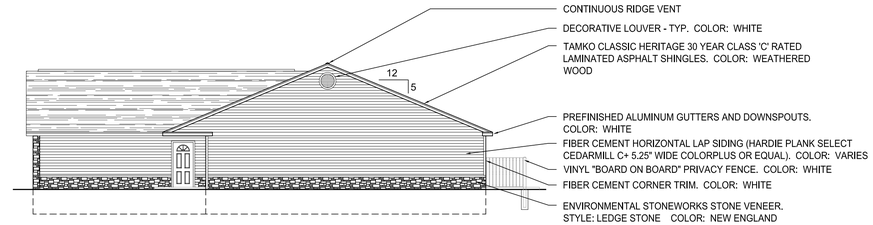

5 A4.3 SIDE ELEVATION

SCALE : 3/32" = 1'-0"

BLDG S

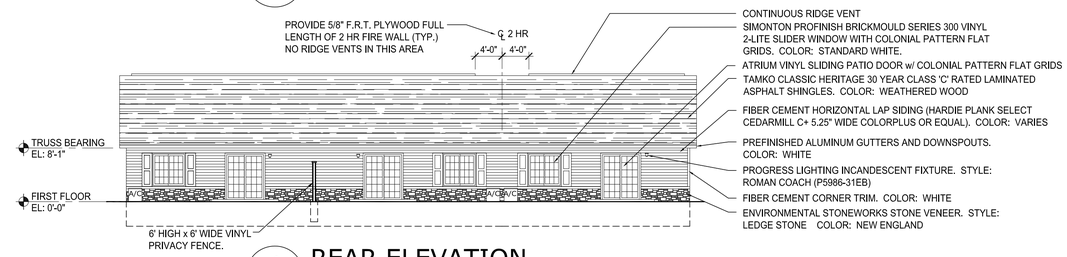

4 A4.3 REAR ELEVATION

SCALE : 3/32" = 1'-0"

BLDG S

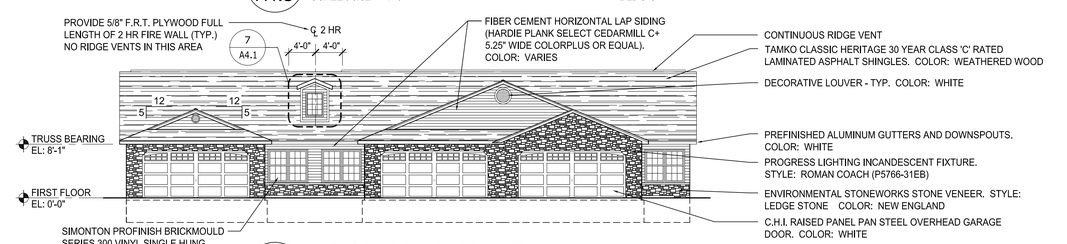

3 A4.3 FRONT ELEVATION

SCALE : 3/32" = 1'-0"

BLDG S

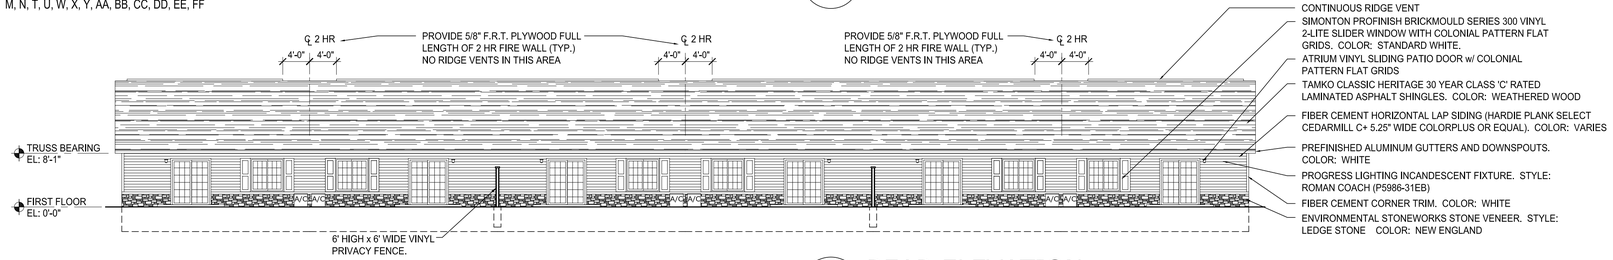

2 A4.3 REAR ELEVATION

SCALE : 3/32" = 1'-0"

BLDG H, V

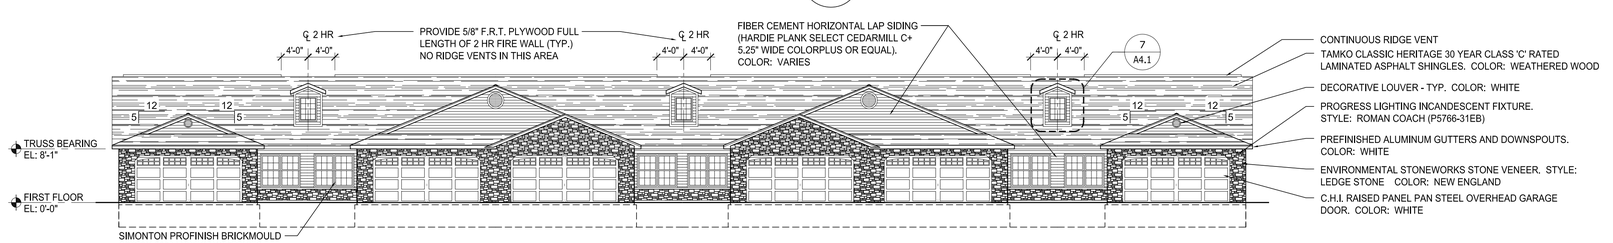

1 A4.3 FRONT ELEVATION

SCALE : 3/32" = 1'-0"

BLDG H, V

DAVID J. MANN
REGISTERED
No. AR10200153
STATE OF INDIANA
PROFESSIONAL ARCHITECT

revisions

3660 embassy parkway
fairlawn, ohio 44333
tel. 330 . 666 . 5770
fax. 330 . 666 . 8812
www . mann-architects . com

387 medina road, suite 600
medina, ohio 44256
tel. 330 . 239 . 6100

mann architects
REDWOOD MANAGEMENT CO.

drawing
EXTERIOR ELEVATIONS - BUILDINGS S, H, V

project no. 19512

date JANUARY 20, 2013

scale AS NOTED

project
REDWOOD AT ANDOVER APARTMENTS
E. 40th ST. / SHADY NOOK
WESTFIELD, INDIANA

A4.3

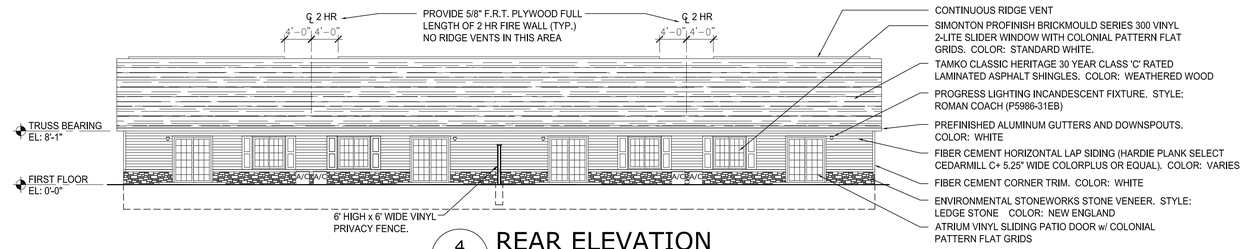

4 / A4.4 **REAR ELEVATION**

SCALE : 3/32" = 1'-0"

BLDGS C, D, F, G, J, K, L, M, N, T, U, W, X, Y, AA, BB, CC, DD, EE, FF

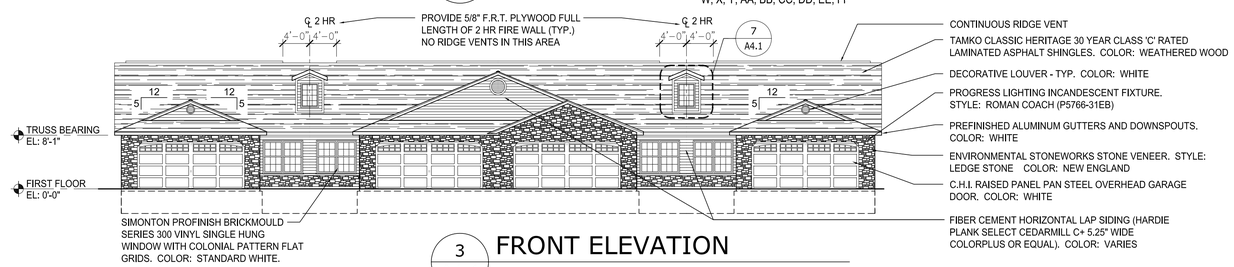

3 / A4.4 **FRONT ELEVATION**

SCALE : 3/32" = 1'-0"

BLDGS C, D, F, G, J, K, L, M, N, T, U, W, X, Y, AA, BB, CC, DD, EE, FF

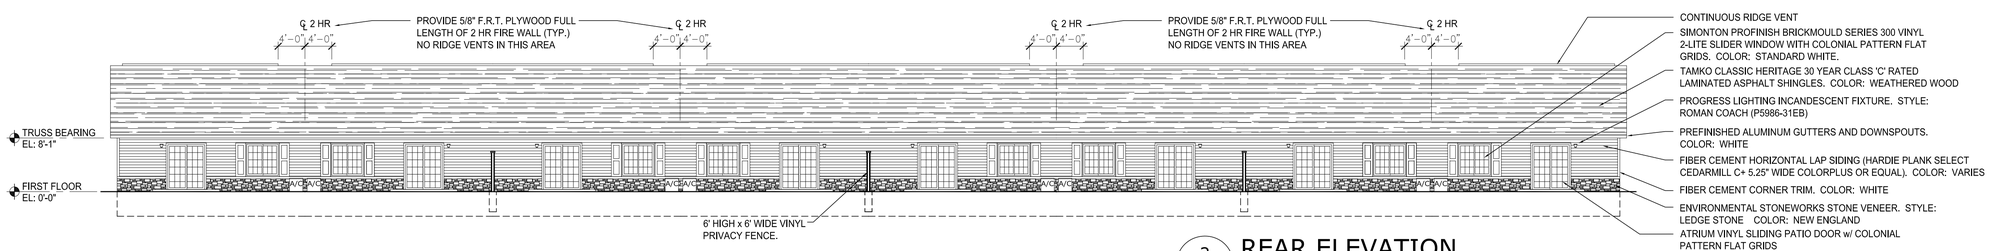

2 / A4.4 **REAR ELEVATION**

SCALE : 3/32" = 1'-0"

BLDGS B, O, P, Q

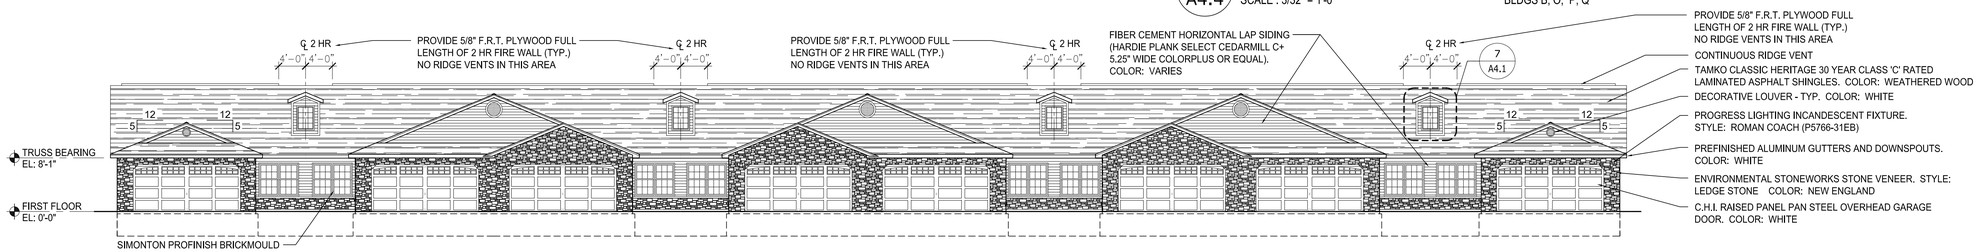

1 / A4.4 **FRONT ELEVATION**

SCALE : 3/32" = 1'-0"

BLDGS B, O, P, Q

DAVID J. MANN REGISTERED No. AR10200153 STATE OF INDIANA PROFESSIONAL ARCHITECT

revisions

3660 embassy parkway
fairlawn, ohio 44333
tel. 330 . 666 . 5770
fax. 330 . 666 . 8812
www . mann-architects . com

387 medina road, suite 600
medina, ohio 44256
tel. 330 . 239 . 6100

mann architects

REDWOOD MANAGEMENT CO.

drawing: EXTERIOR ELEVATIONS - BUILDINGS B, O, P, Q, & TYPICAL 4 UNIT

project no.: 19512

date: JANUARY 20, 2013

scale: AS NOTED

project: REDWOOD AT ANDOVER APARTMENTS

E. 40th ST. / SHADY NOOK
WESTFIELD, INDIANA

A4.4

21 OF 28

sheet no.