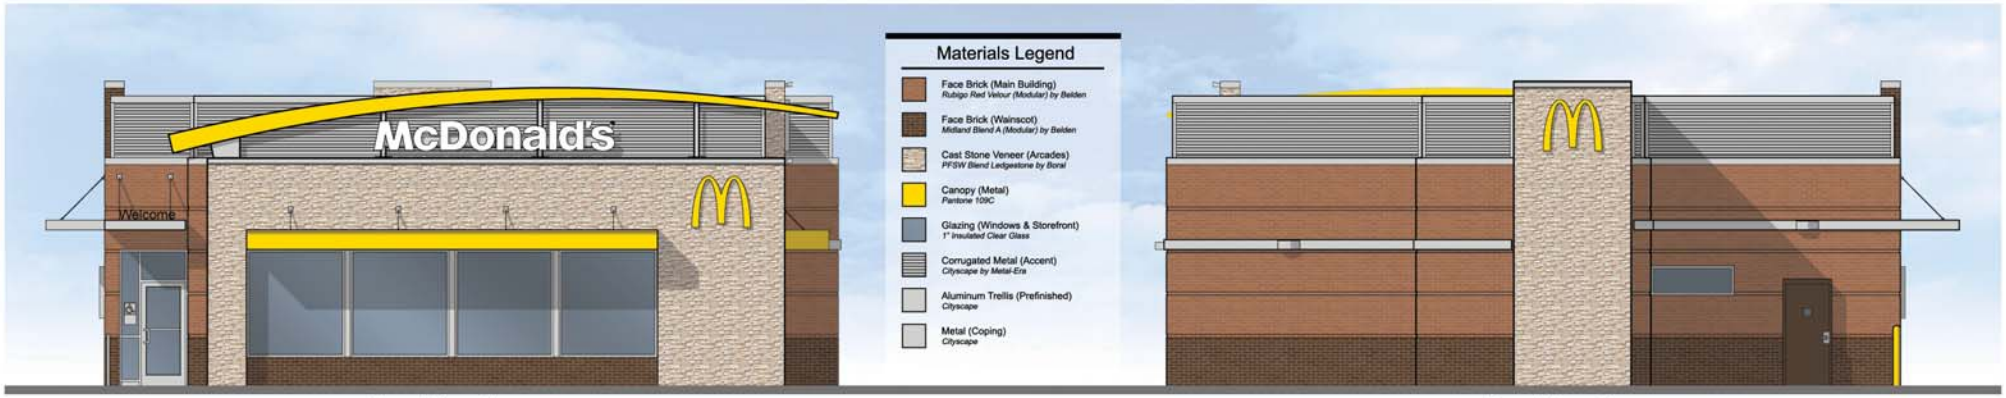

Front Elevation

Rear Elevation

Non-Drive-Thru Side Elevation

Drive-Thru Side Elevation

USRD

Proposed McDonald's Restaurant - Color Elevation Study
013-1202 Westfield, IN
January 29, 2014

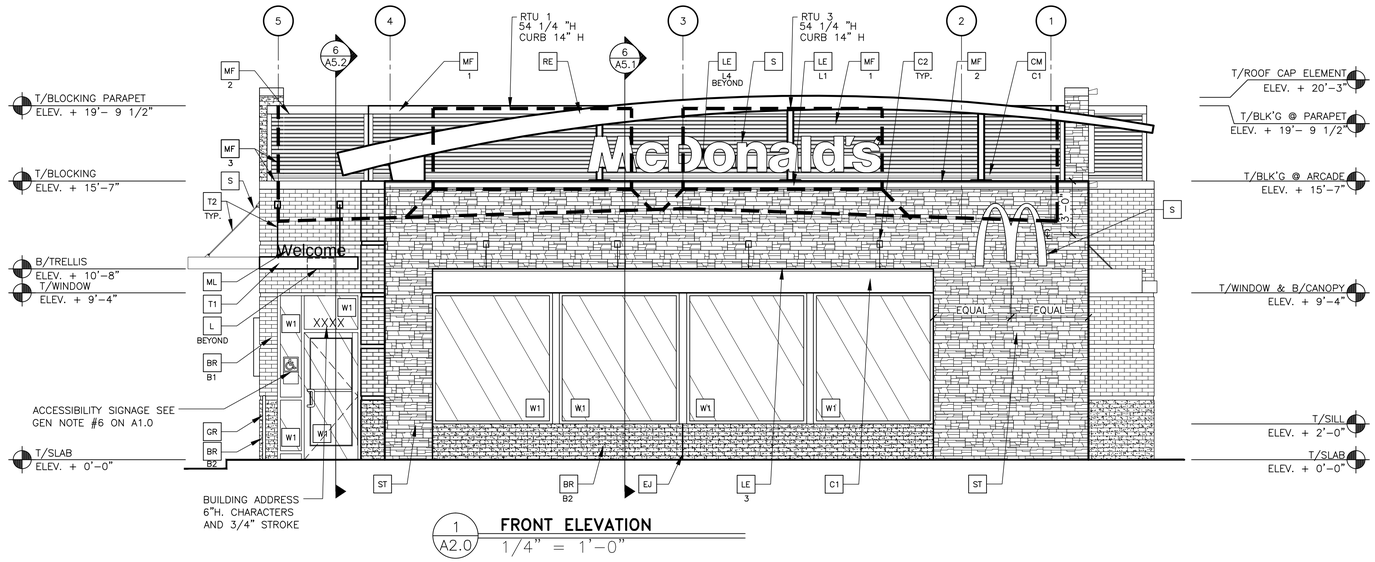

1 A2.0 **FRONT ELEVATION**
1/4" = 1'–0"

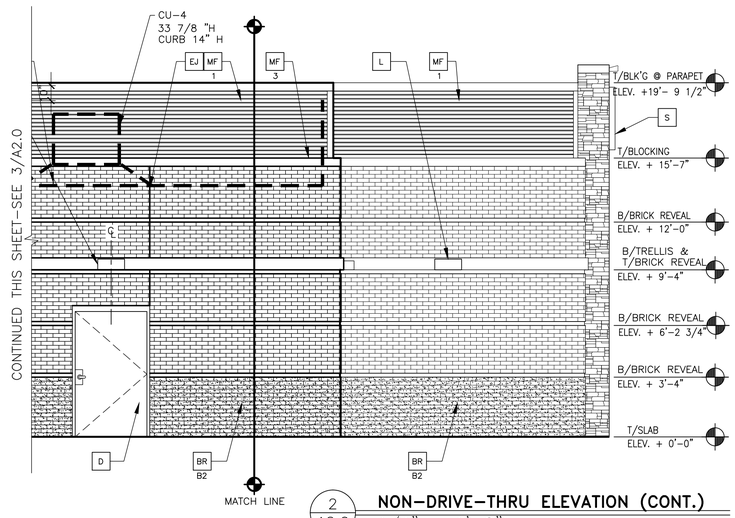

2 A2.0 **NON–DRIVE–THRU ELEVATION (CONT.)**
1/4" = 1'–0"

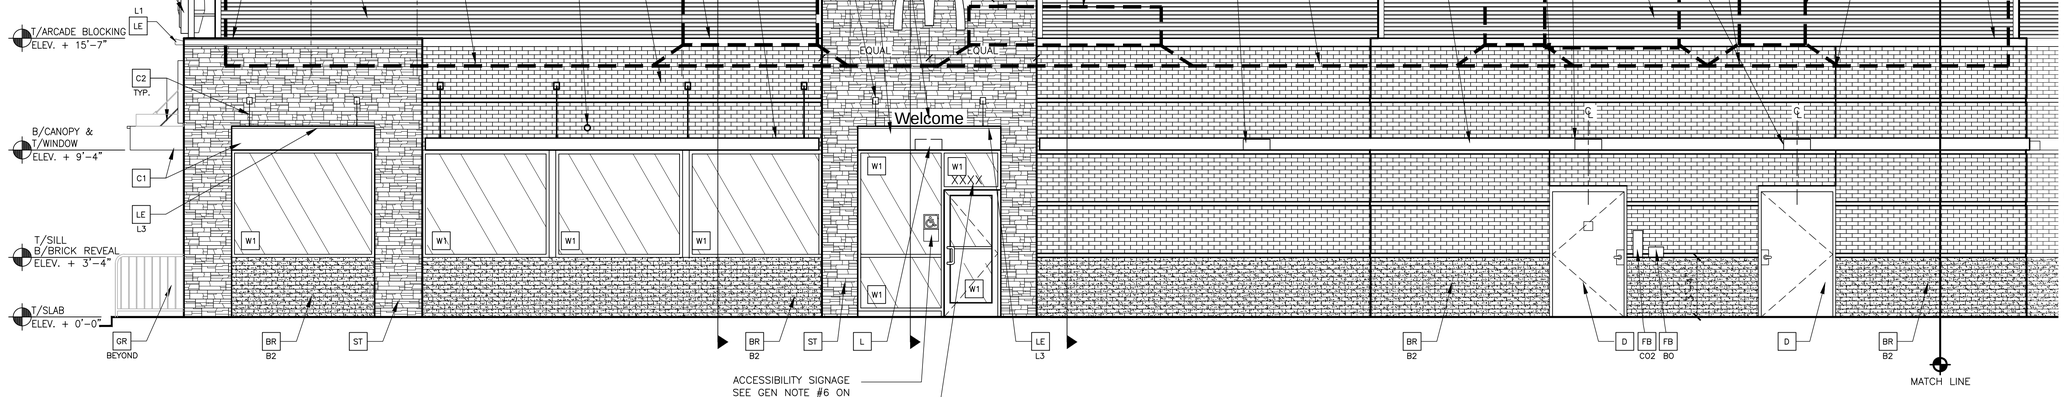

3 A2.0 **NON–DRIVE–THRU ELEVATION**
1/4" = 1'–0"

KEY NOTES:

- BR FACEBRICK — B1 COLOR: B1 = "MODULAR 470–479 MEDIUM A" BY BELDEN OR EQUAL
- C1 ALUMINUM CANOPY SYSTEM (COLOR: GOLD)
- C2 ALUMINUM CANOPY TIE–BACK SYSTEM
- CM CORRUGATED METAL PANEL – SEE 1B/A5.0 — C1 COLOR: C1 = "CITYSCAPE" BY METAL–ERA
- D HOLLOW METAL DOOR – PAINT TO MATCH COLOR OF SURROUNDING MATERIAL
- EJ EXPANSION JOINT, SEE DETAIL 14/A4.1
- FB — CO2= BULK CO2 FILL BOX (EQPM SCHEDULE ITEM 49.00); BO= BULK OIL FILL BOX (EQPM SCHEDULE ITEM 700.18) – CONFIRM USE WITH MCD PROJECT MANAGER
- GR GUARD RAIL –SEE SITE PLAN FOR EXACT LOCATION AND LENGTH
- L LIGHT FIXTURE (WALL SCONCE) – SEE ELECTRICAL
- LE ACCENT LIGHTING – SEE ELECTRICAL — L1 LED LIGHT: L1 = UP AND DOWN FIXTURE; L2 = DOWN ONLY FIXTURE; L3 = INTEGRAL CANOPY FIXTURE; L4 = UP ONLY FIXTURE
- ML METAL LETTERING – BY OTHERS
- MF METAL FASCIA – COLOR TO MATCH CORRUGATED METAL PANEL – SEE 1/A5.0 — 1 TYPE: 1 = PRE–FAB ANCHOR–TITE FASCIA; 2 = PRE–FAB CUSTOM ARCADE FASCIA; 3 = PRE–FAB MASONRY CAP FASCIA
- PB PIPE BOLLARD – PAINTED YELLOW
- PT (RMHC) COIN COLLECTOR UNIT #WPT DT2000 STD CALL 1–888–743–7435 TO ORDER
- RE ROOF CAP ELEMENT BY OTHERS
- RO ROOF DRAIN OVERFLOW PIPE PAINT TO MATCH SURROUNDING MATERIAL
- S McDONALD'S SIGNAGE BY OTHERS – UNDER SEPARATE PERMIT.
- ST CULTURED STONE: "MCD PFSW BLEND" LEDGESTONE –BY BORAL –MORTAR COLOR TO MATCH –CONTACT: KEVIN RIEDY, (717) 377–2746 COLOR: SOUTHWEST
- T1 ALUMINUM TRELLIS
- T2 TRELLIS TIE–BACK
- T3 ALUMINUM TRELLIS 2" x 8" WALL FASCIA SYSTEM – REFER TO SIM. DETAIL 3/A5.1
- W1 EXTERIOR WINDOW ASSEMBLY – TEMPERED GLASS SEE ASSEMBLY NOTES
- W2 DRIVE–THRU WINDOW BY READY ACCESS 600 SERIES, 36" SERVICE HEIGHT WITH TRANSOM – MANUAL OPEN; ELECTRONIC RELEASE — XX SLIDE DIRECTION: RL = RIGHT TO LEFT; LR = LEFT TO RIGHT

BUILDING SIGNAGE SCHEDULE

FACADE		SIGN ELEMENT	S.F.
FRONT	1	McDONALD'S LOGO	33.5
	2	McDONALD'S "M" ARCH LOGO	14
		TOTAL:	**47.5**
NON–DRIVE THRU SIDE	2	McDONALD'S "M" ARCH LOGO	14
		TOTAL:	**14**
REAR	2	McDONALD'S "M" ARCH LOGO	14
		TOTAL:	**14**
DRIVE THRU SIDE	1	McDONALD'S LOGO	33.5
	2	McDONALD'S "M" ARCH LOGO	14
		TOTAL:	**47.5**
TOTAL BUILDING SIGNAGE			**123**

BY | DESCRIPTION | DATE | REV

PREPARED BY:

PREPARED FOR: McDonald's USA, LLC

© 2013 McDonald's USA, LLC
These drawings and specifications are the confidential and proprietary property of McDonald's USA, LLC and shall not be copied or reproduced without written authorization. The contract documents were prepared for use on the specific site identified herein and are not suitable for use on a different site. Reproduction of these drawings for reference or example on another project requires the services of a properly licensed architect or engineer. Reproduction of the contract documents for reuse on another project is not authorized.

TITLE: 2013 STANDARD BUILDING 4597–WOOD/WOOD

DESCRIPTION: WOOD BEARING WALLS W/4" BRICK EXTERIOR FINISH; WOOD ROOF TRUSS FRAMING; E.I.F.S. EXTERIOR FINISH ARCADE/ENTRY

SITE ID: XXX–XXXX — SITE ADDRESS

DRAWN BY: DV — STD ISSUE DATE: 2013_06

REVIEWED BY: –

DATE ISSUED: MM DD YYYY

SHEET NO.: 00–0000.00.0 — A2.0 — ELEVATIONS

K:\DIV\CENTRAL\– INDIANAPOLIS\013–1202–00–1 WESTFIELD, IN 4597 FFDT (URS) – (SCHEDULED TO OPEN 2014–08–14)\013–1202–00–0 2D RENDERING\2014–01–24 NEW – COPY\013–1202 A–ELEV WITH 5' F &S' S.DWG 01–28–2014 14:40

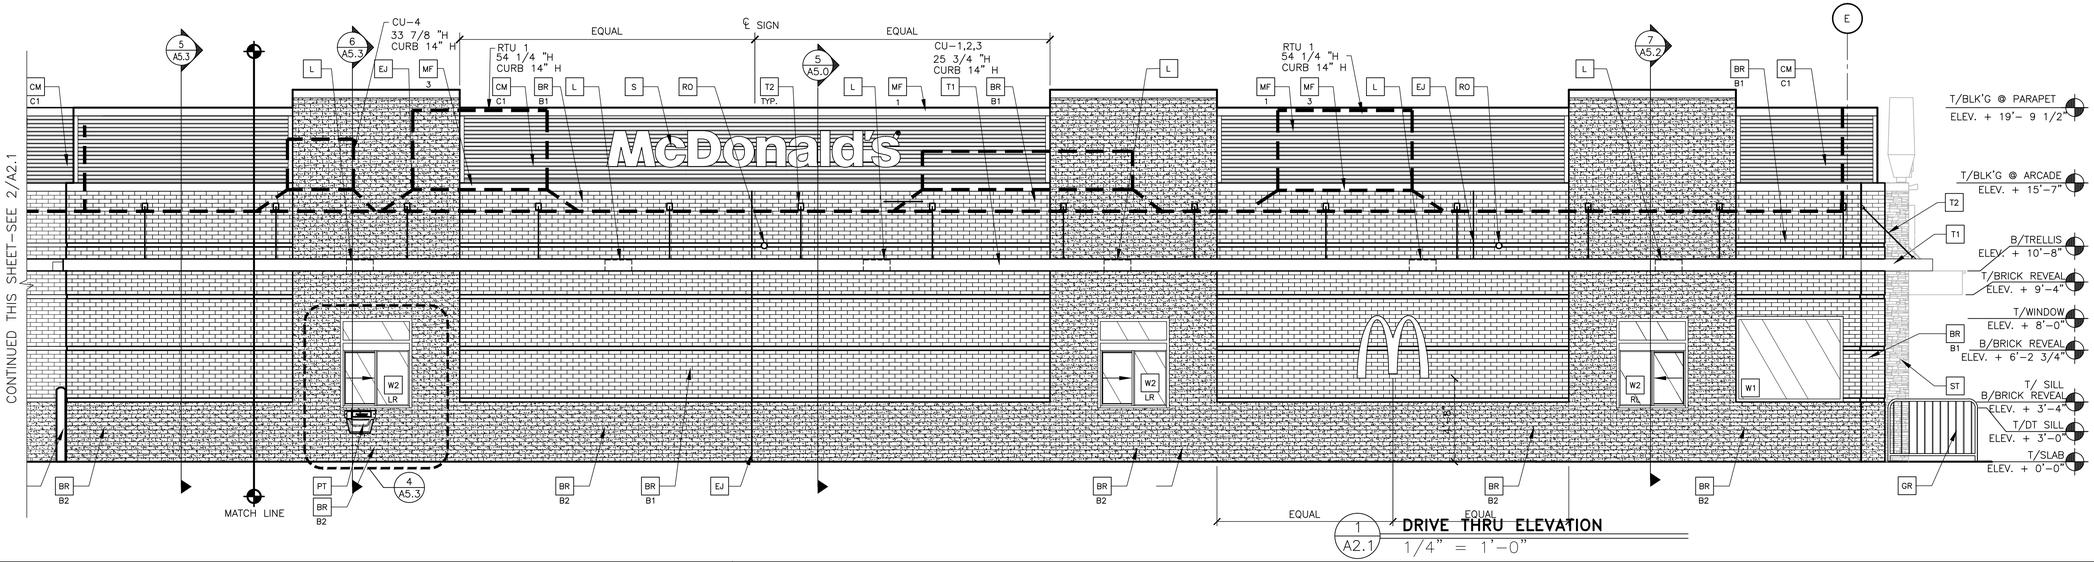

1 A2.1 **DRIVE THRU ELEVATION**
1/4" = 1'-0"

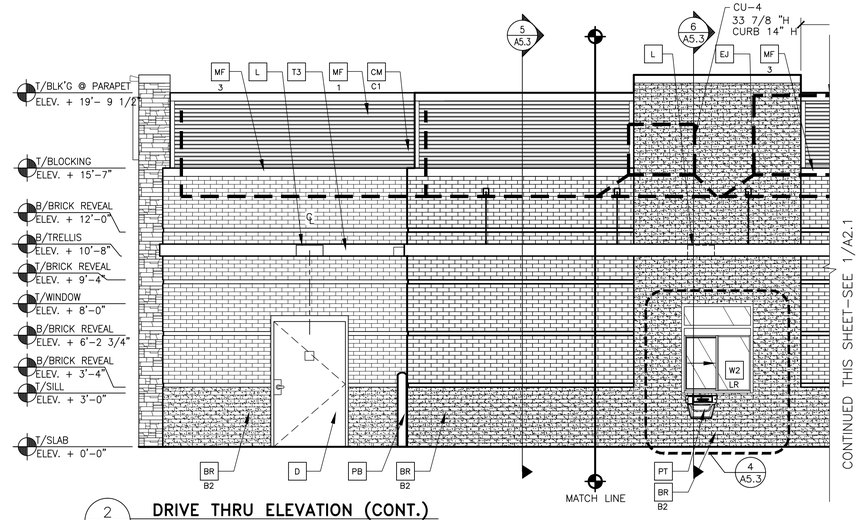

2 A2.1 **DRIVE THRU ELEVATION (CONT.)**
1/4" = 1'-0"

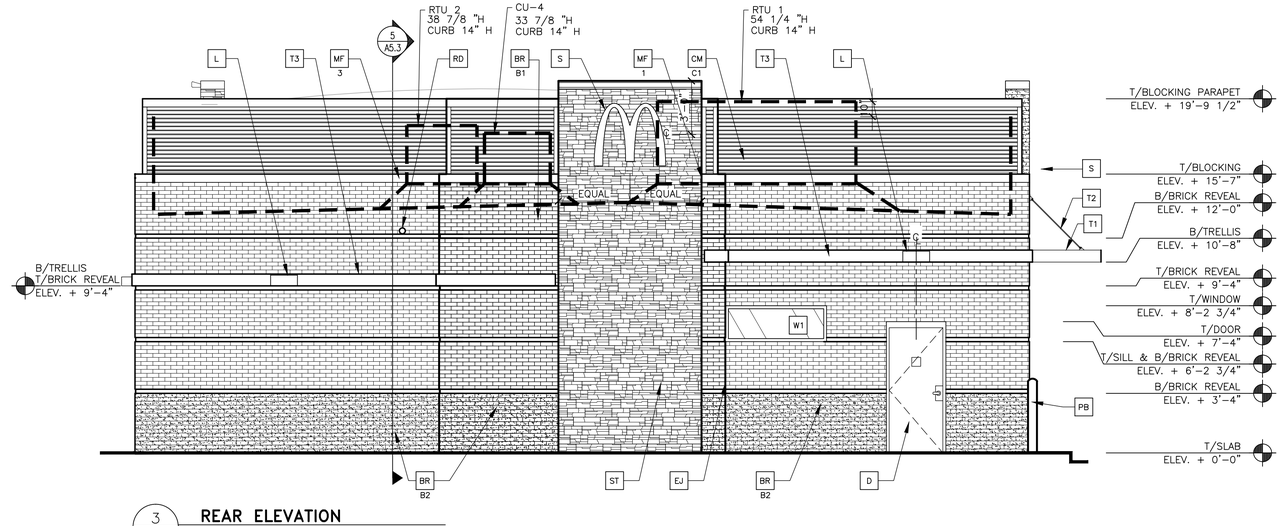

3 A2.1 **REAR ELEVATION**
1/4" = 1'-0"

KEY NOTES:

- BR — FACEBRICK
  - B1 — COLOR: B1 = "MODULAR 470-479 MEDIUM A" BY BELDEN OR EQUAL
- C1 — ALUMINUM CANOPY SYSTEM (COLOR: GOLD)
- C2 — ALUMINUM CANOPY TIE-BACK SYSTEM
- CM — CORRUGATED METAL PANEL – SEE 1B/A5.0
  - C1 — COLOR: C1 = "CITYSCAPE" BY METAL-ERA
- D — HOLLOW METAL DOOR – PAINT TO MATCH COLOR OF SURROUNDING MATERIAL
- EJ — EXPANSION JOINT, SEE DETAIL 14/A4.1
- FB — CO2 — CO2= BULK CO2 FILL BOX (EQPM SCHEDULE ITEM 49.00); BO= BULK OIL FILL BOX (EQPM SCHEDULE ITEM 700.18) – CONFIRM USE WITH MCD PROJECT MANAGER
- GR — GUARD RAIL –SEE SITE PLAN FOR EXACT LOCATION AND LENGTH
- L — LIGHT FIXTURE (WALL SCONCE) – SEE ELECTRICAL
- LE — ACCENT LIGHTING – SEE ELECTRICAL
  - L1 — LED LIGHT: L1 = UP AND DOWN FIXTURE; L2 = DOWN ONLY FIXTURE; L3 = INTEGRAL CANOPY FIXTURE; L4 = UP ONLY FIXTURE
- ML — METAL LETTERING – BY OTHERS
- MF — METAL FASCIA – COLOR TO MATCH CORRUGATED METAL PANEL – SEE 1/A5.0
  - 1 — TYPE: 1 = PRE-FAB ANCHOR-TITE FASCIA; 2 = PRE-FAB CUSTOM ARCADE FASCIA; 3 = PRE-FAB MASONRY CAP FASCIA
- PB — PIPE BOLLARD – PAINTED YELLOW
- PT — (RMHC) COIN COLLECTOR UNIT #WPT DT2000 STD CALL 1-888-743-7435 TO ORDER
- RE — ROOF CAP ELEMENT BY OTHERS
- RO — ROOF DRAIN OVERFLOW PIPE PAINT TO MATCH SURROUNDING MATERIAL
- S — McDONALD'S SIGNAGE BY OTHERS – UNDER SEPARATE PERMIT.
- ST — CULTURED STONE: "MCD PFSW BLEND" LEDGESTONE –BY BORAL –MORTAR COLOR TO MATCH –CONTACT: KEVIN RIEDY, (717) 377-2746 COLOR: SOUTHWEST
- T1 — ALUMINUM TRELLIS
- T2 — TRELLIS TIE-BACK
- T3 — ALUMINUM TRELLIS 2" x 8" WALL FASCIA SYSTEM – REFER TO SIM. DETAIL 3/A5.1
- W1 — EXTERIOR WINDOW ASSEMBLY – TEMPERED GLASS SEE ASSEMBLY NOTES
- W2 — XX — DRIVE-THRU WINDOW BY READY ACCESS 600 SERIES, 36" SERVICE HEIGHT WITH TRANSOM – MANUAL OPEN; ELECTRONIC RELEASE
  - SLIDE DIRECTION: RL = RIGHT TO LEFT; LR = LEFT TO RIGHT

BUILDING SIGNAGE SCHEDULE

FACADE		SIGN ELEMENT	S.F.
FRONT	1	McDONALD'S LOGO	33.5
	2	McDONALD'S "M" ARCH LOGO	14
		TOTAL:	**47.5**
NON-DRIVE THRU SIDE	2	McDONALD'S "M" ARCH LOGO	14
		TOTAL:	**14**
REAR	2	McDONALD'S "M" ARCH LOGO	14
		TOTAL:	**14**
DRIVE THRU SIDE	1	McDONALD'S LOGO	33.5
	2	McDONALD'S "M" ARCH LOGO	14
		TOTAL:	**47.5**
TOTAL BUILDING SIGNAGE			**123**

REV | DATE | DESCRIPTION | BY

PREPARED BY:

PREPARED FOR: McDonald's USA, LLC

© 2013 McDonald's USA, LLC
These drawings and specifications are the confidential and proprietary property of McDonald's USA, LLC and shall not be copied or reproduced without written authorization. The contract documents were prepared for use in connection with the project listed and are not suitable for use on any other project. Any use of these drawings for reference or example on another project requires the written permission of properly licensed architects and engineers. Reproduction of the contract documents for reuse on another project is not authorized.

DRAWN BY: DV | STD ISSUE DATE: 2013_06 | REVIEWED BY: - | DATE ISSUED: MM DD YYYY

TITLE: 2013 STANDARD BUILDING 4597-WOOD/WOOD
DESCRIPTION: WOOD BEARING WALLS W/4" BRICK EXTERIOR FINISH; WOOD ROOF TRUSS FRAMING; E.I.F.S. EXTERIOR FINISH ARCADE/ENTRY
SITE ID: XXX-XXXX | SITE ADDRESS

SHEET NO.: 00-0000.00.0
A2.1
ELEVATIONS

K:\DW\CENTRAL\ - INDIANAPOLIS\013-1202-00-1 WESTFIELD, IN 4597 FFDT (URS) - (SCHEDULED TO OPEN 2014-08-14)\013-1202-0G-0 2D RENDERING\2014-01-24 NEW - COPY\013-1202 A-ELEV WITH 5' F &5' S.DWG 01-28-2014 14:40