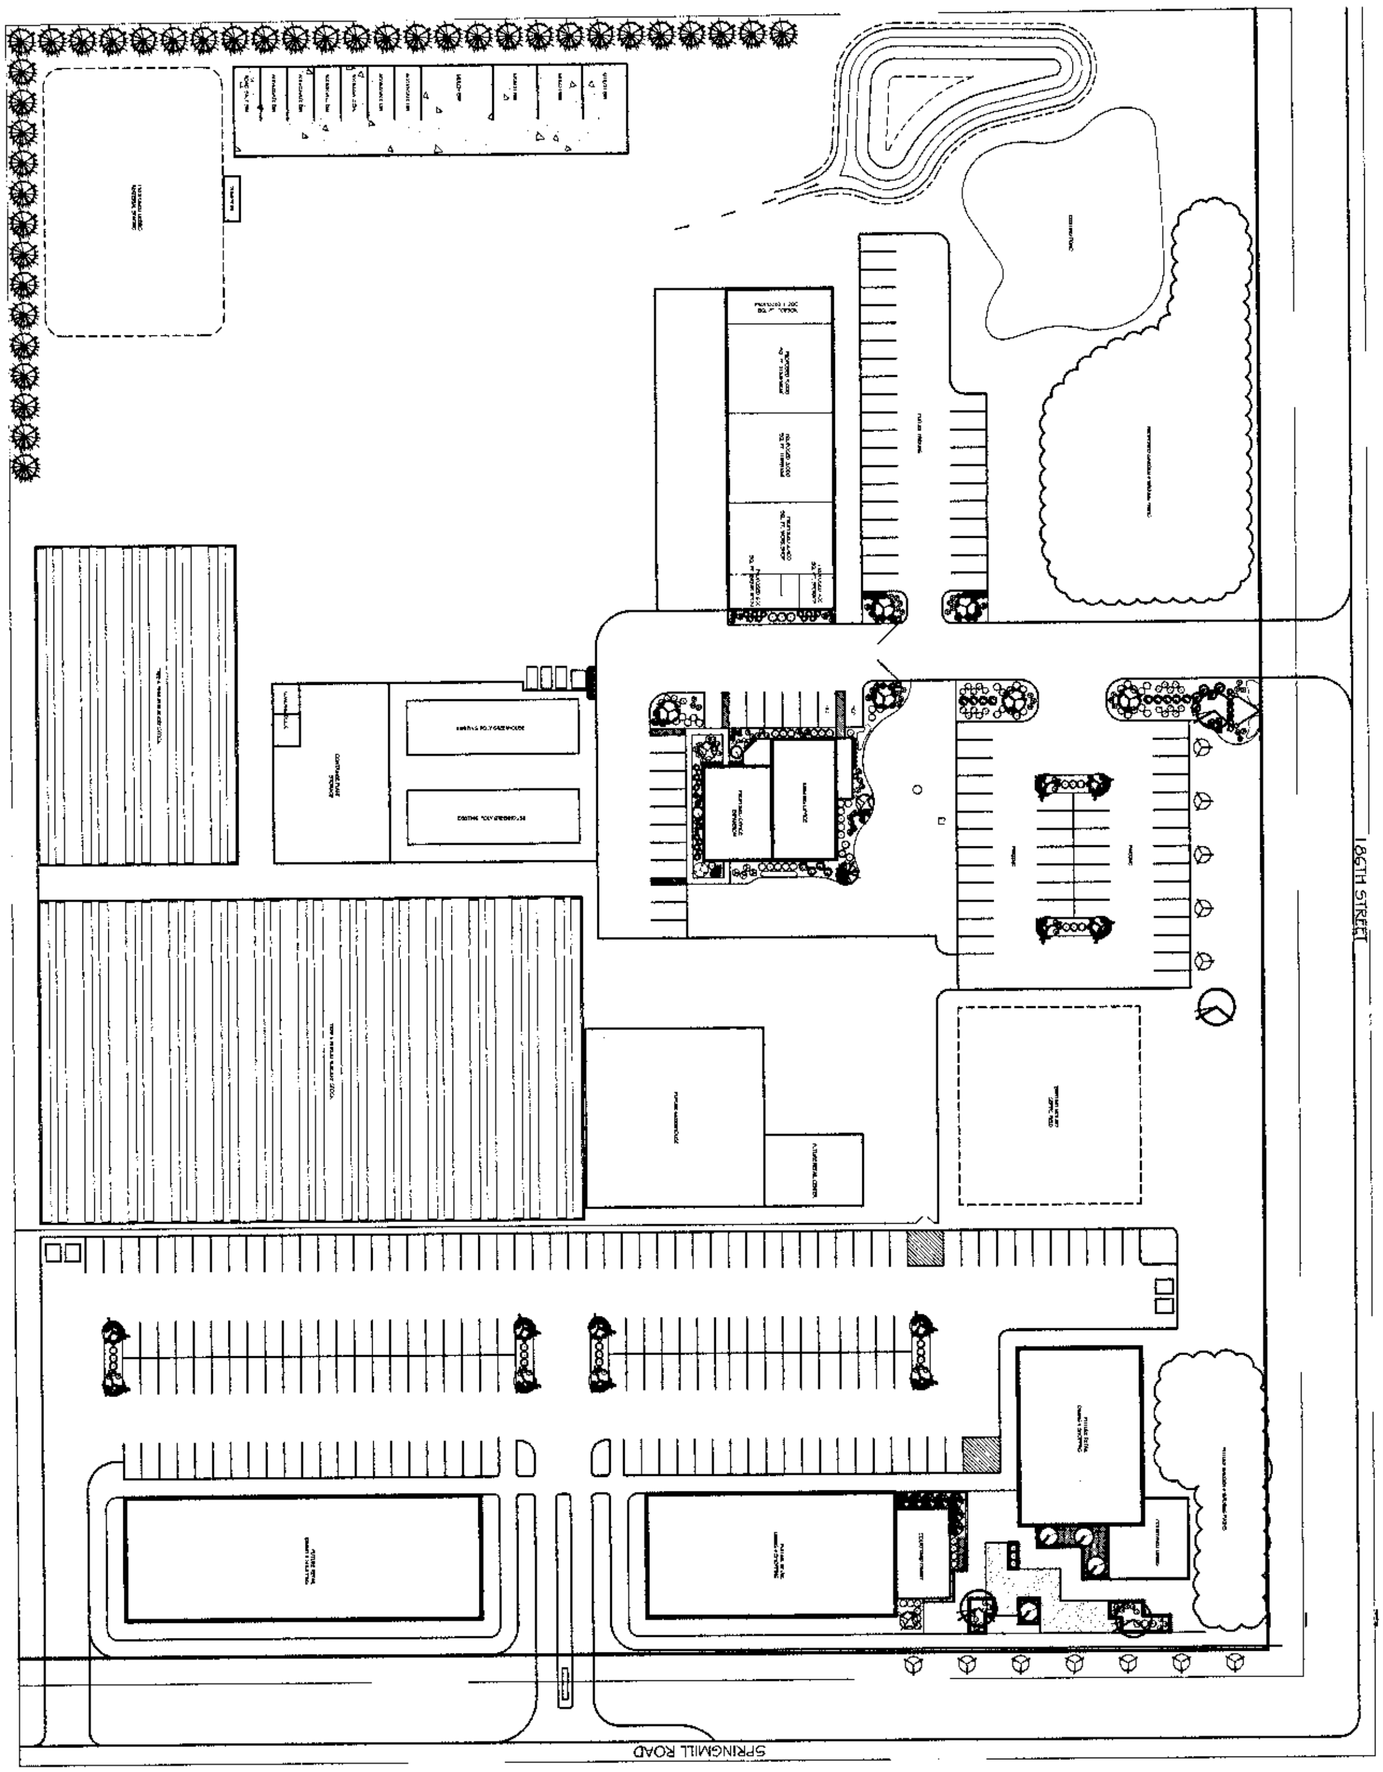

CONCEPTUAL PLAN

Sundown Gardens
13400 Old Meridian St.
Carmel, Indiana 46032
phone: (317) 846-0620
fax: (317) 846-4950
web: sundowngardens.com

CLIENT: SUNDOWN GARDENS
186TH STREET & SPRINGMILL ROAD PROPERTY
WESTFIELD, IN
PROJECT: SITE MASTER PLAN

Scale: 1" = 60'
Date: 4.8.14 rev. 4.11.14 rev. 4.15.14
Designer: TE/BK/DB
Drawn By: DB