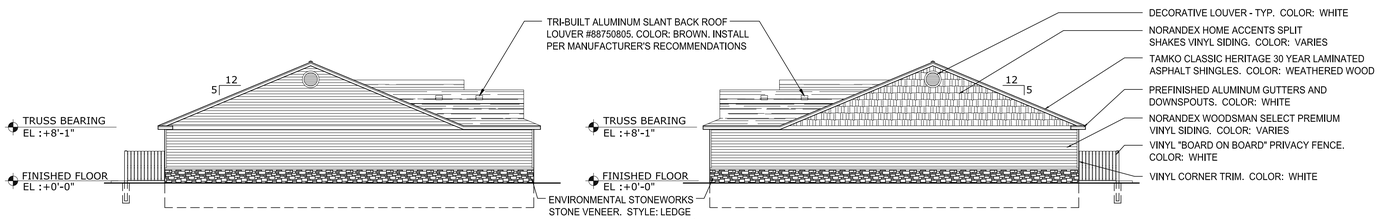

STANDARD SIDE ELEVATION

SCALE: 3/32" = 1'-0"

HIGH PROFILE SIDE ELEVATION

SCALE: 3/32" = 1'-0"

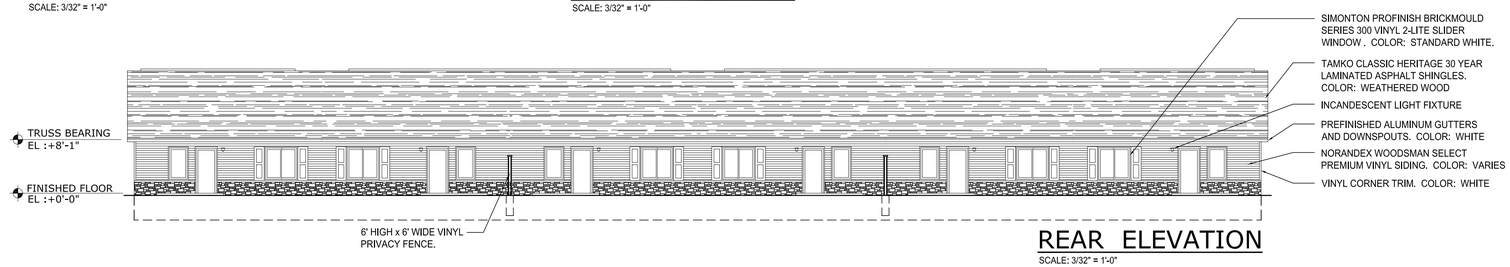

REAR ELEVATION

SCALE: 3/32" = 1'-0"

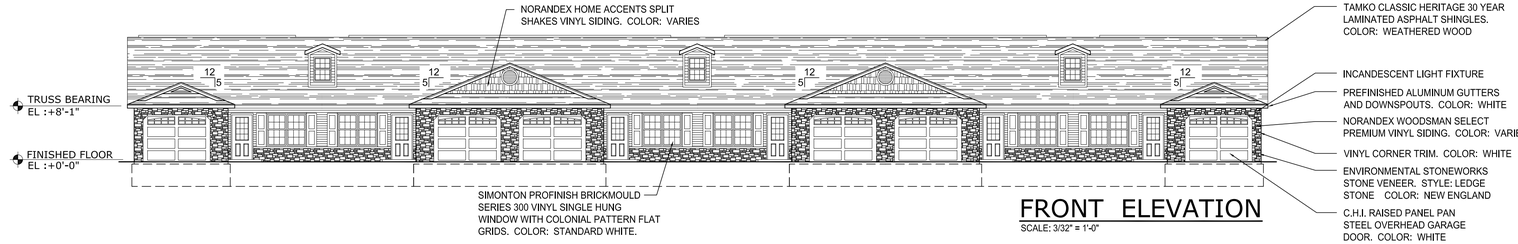

FRONT ELEVATION

SCALE: 3/32" = 1'-0"

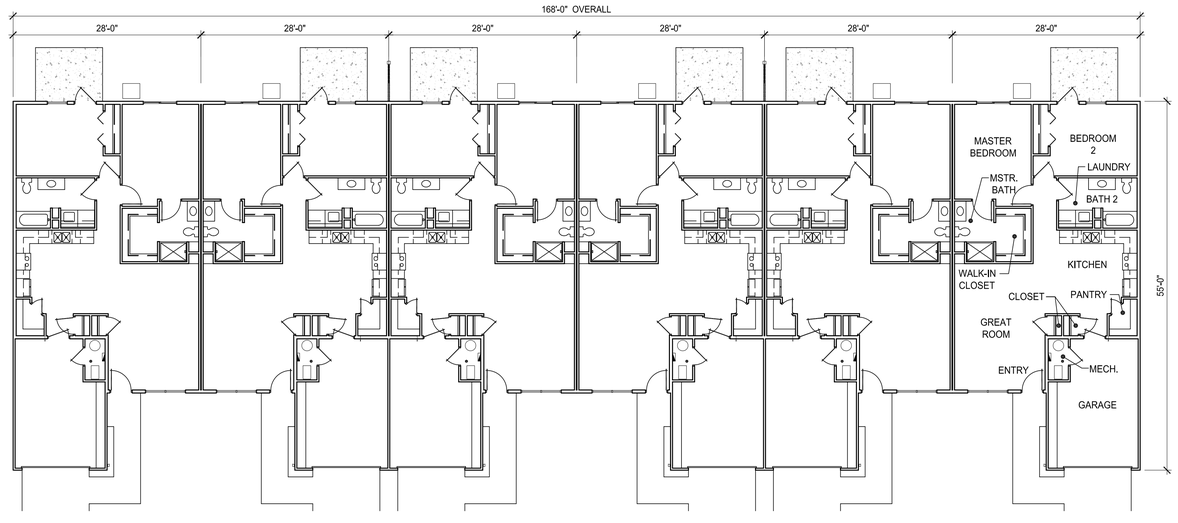

FLOOR PLAN

SCALE: 3/32" = 1'-0"

PRELIMINARY

NOTE!!!
THIS DRAWING IS NOT FOR CONSTRUCTION

revisions

3660 embassy parkway
fairlawn, ohio 44333
tel. 330 . 666 . 5770
fax. 330 . 666 . 8812
www . mann-architects . com

23775 commerce park road, suite 7
beachwood, ohio 44122
tel. 216 . 360 . 9441

mann architects

REDWOOD MANAGEMENT CO.

drawing: 6 UNIT BUILDING - 28' WIDE 1.5 CAR GARAGE

project no.: 12713

date: APRIL 3, 2014

scale: AS NOTED

project: WOODBURY RIDGE BY REDWOOD

CASEY ROAD
WESTFIELD, INDIANA

A1.1

sheet no.

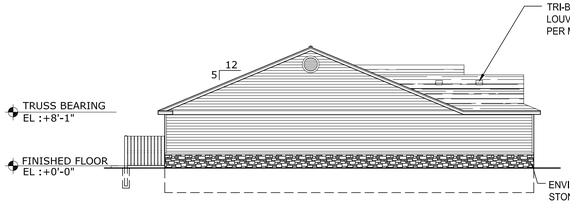

STANDARD SIDE ELEVATION

SCALE: 3/32" = 1'-0"

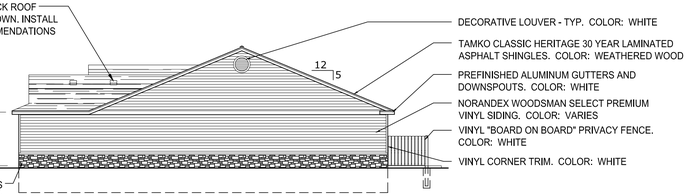

STANDARD SIDE ELEVATION

SCALE: 3/32" = 1'-0"

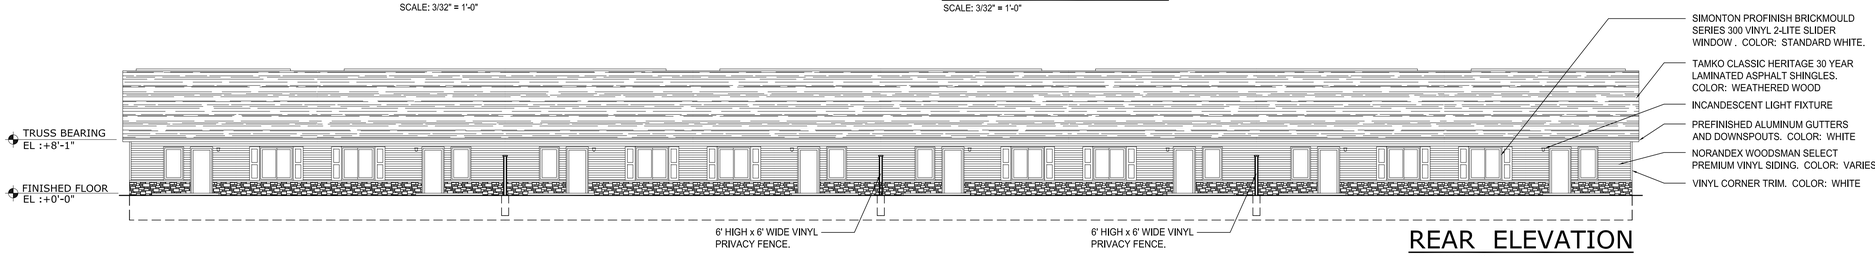

REAR ELEVATION

SCALE: 3/32" = 1'-0"

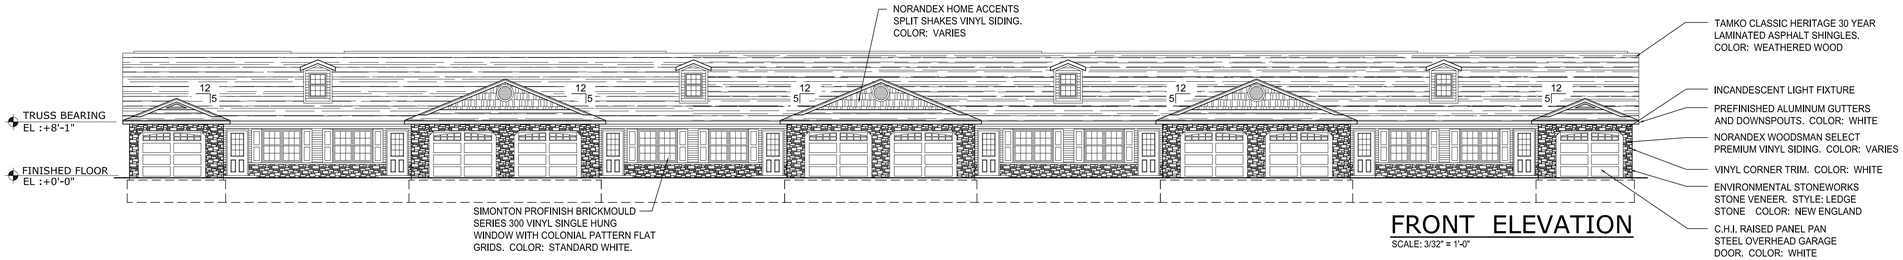

FRONT ELEVATION

SCALE: 3/32" = 1'-0"

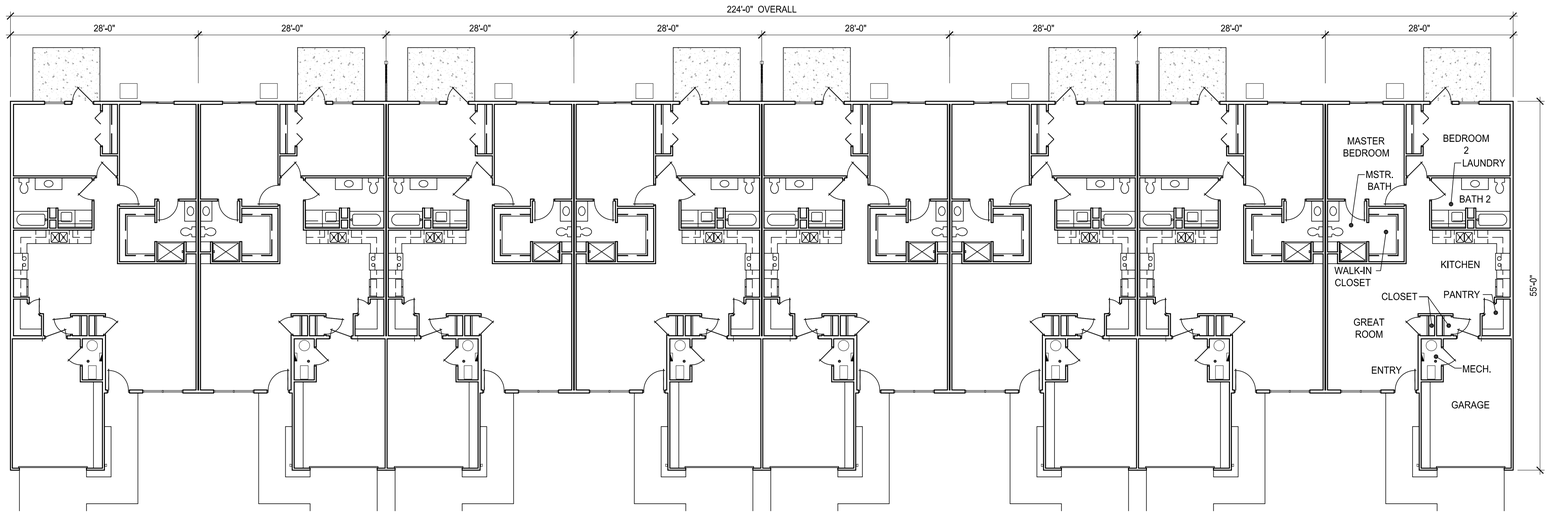

FLOOR PLAN

SCALE: 3/32" = 1'-0"

PRELIMINARY

NOTE!!!
THIS DRAWING IS NOT FOR CONSTRUCTION

revisions

3660 embassy parkway
fairlawn, ohio 44333
tel. 330 . 666 . 5770
fax. 330 . 666 . 8812
www . mann-architects . com

23775 commerce park road, suite 7
beachwood, ohio 44122
tel. 216 . 360 . 9441

mann architects

REDWOOD MANAGEMENT CO.

drawing: 8 UNIT BUILDING - 28' WIDE 1.5 CAR GARAGE
project no.: 12713
date: APRIL 3, 2014
scale: AS NOTED

project: WOODBURY RIDGE BY REDWOOD
CASEY ROAD
WESTFIELD, INDIANA

A1.2

sheet no.

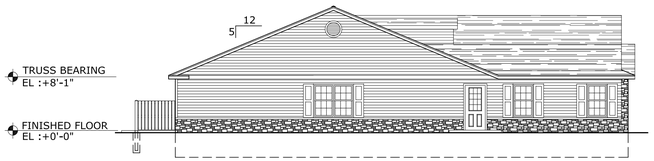

STANDARD SIDE ELEVATION

SCALE: 3/32" = 1'-0"

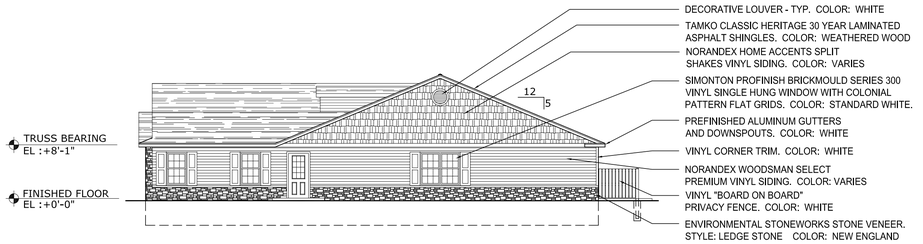

HIGH PROFILE SIDE ELEVATION

SCALE: 3/32" = 1'-0"

REAR ELEVATION

SCALE: 3/32" = 1'-0"

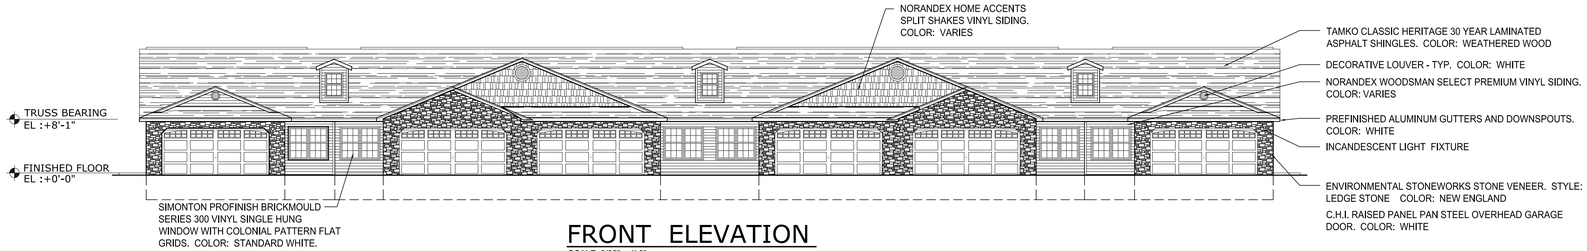

FRONT ELEVATION

SCALE: 3/32" = 1'-0"

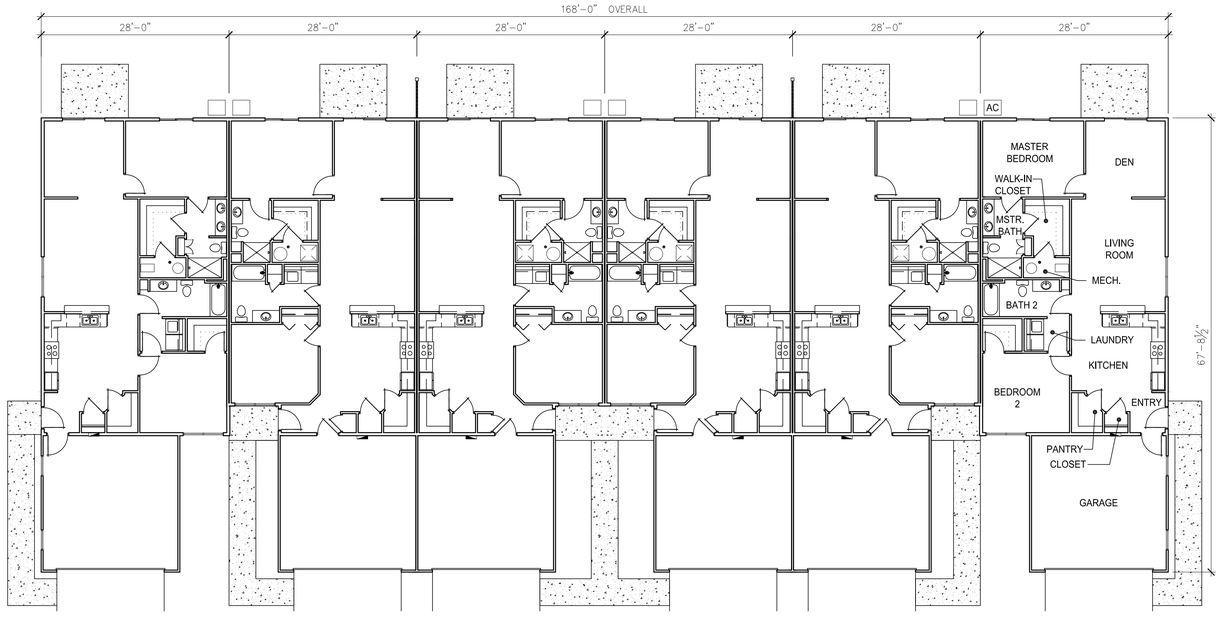

PRELIMINARY

NOTE!!!
THIS DRAWING IS NOT FOR CONSTRUCTION

revisions

3660 embassy parkway
fairlawn, ohio 44333
tel. 330 . 666 . 5770
fax. 330 . 666 . 8812
www . mann-architects . com

23775 commerce park road, suite 7
beachwood, ohio 44122
tel. 216 . 360 . 9441

mann architects

REDWOOD MANAGEMENT CO.

drawing: 6 UNIT BUILDING - 28' WIDE 2 CAR GARAGE

project no. 12713

date APRIL 3, 2014

scale AS NOTED

project: WOODBURY RIDGE BY REDWOOD

CASEY ROAD
WESTFIELD, INDIANA

A1.3

sheet no.

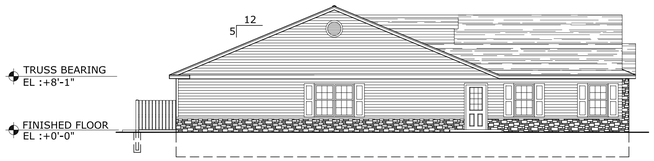

STANDARD SIDE ELEVATION

SCALE: 3/32" = 1'-0"

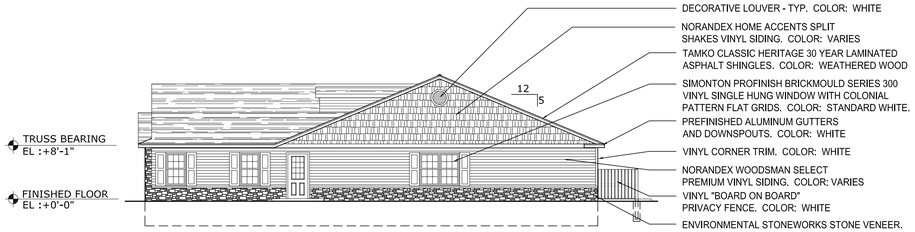

HIGH PROFILE SIDE ELEVATION

SCALE: 3/32" = 1'-0"

REAR ELEVATION

SCALE: 3/32" = 1'-0"

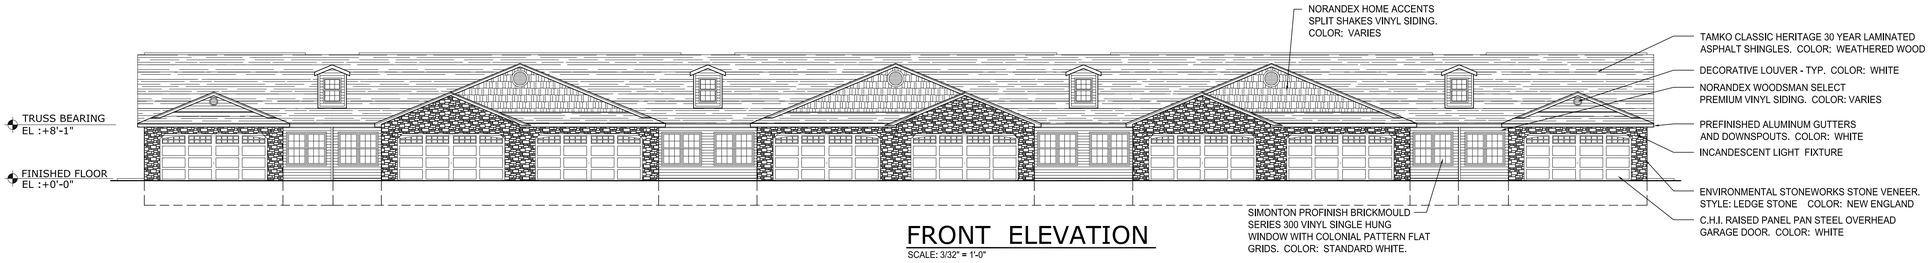

FRONT ELEVATION

SCALE: 3/32" = 1'-0"

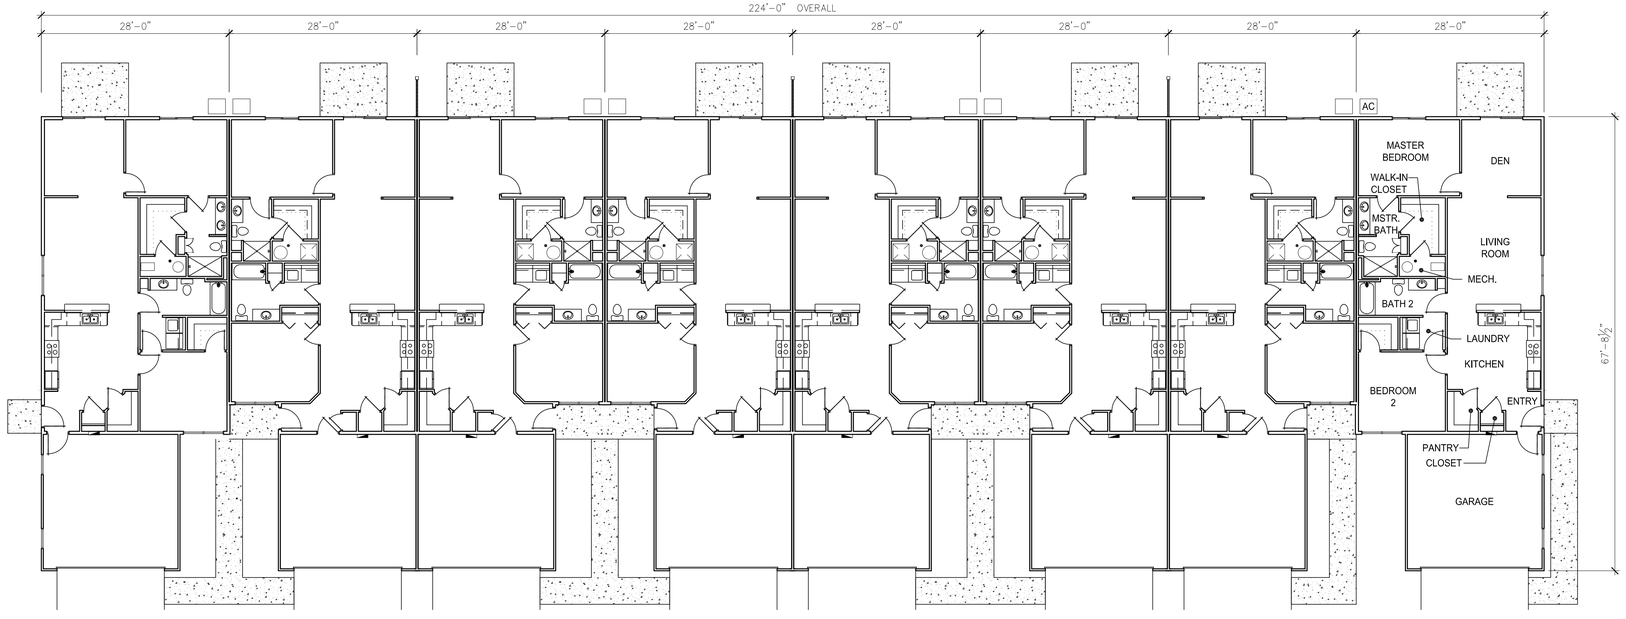

PRELIMINARY

NOTE!!!
THIS DRAWING IS NOT FOR CONSTRUCTION

revisions

3660 embassy parkway
fairlawn, ohio 44333
tel. 330 . 666 . 5770
fax. 330 . 666 . 8812
www . mann-architects . com

23775 commerce park road, suite 7
beachwood, ohio 44122
tel. 216 . 360 . 9441

mann architects

REDWOOD MANAGEMENT CO.

drawing
8 UNIT BUILDING - 28' WIDE 2 CAR GARAGE

project no.
12713

date
APRIL 3, 2014

scale
AS NOTED

project
WOODBURY RIDGE BY REDWOOD
CASEY ROAD
WESTFIELD, INDIANA

A1.4

sheet no.

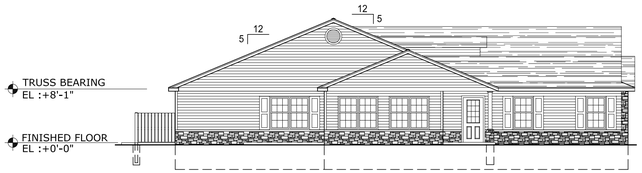

SIDE ELEVATION

SCALE: 3/32" = 1'-0"

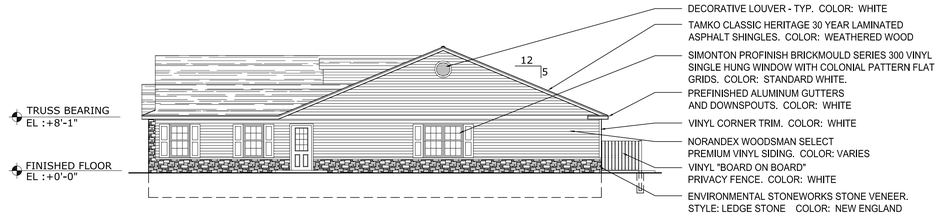

SIDE ELEVATION

SCALE: 3/32" = 1'-0"

REAR ELEVATION

SCALE: 3/32" = 1'-0"

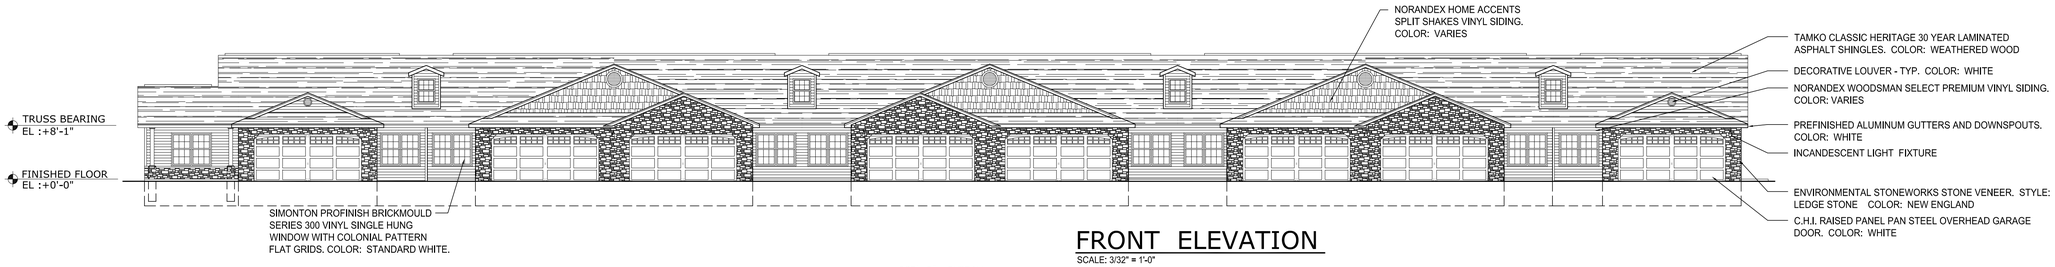

FRONT ELEVATION

SCALE: 3/32" = 1'-0"

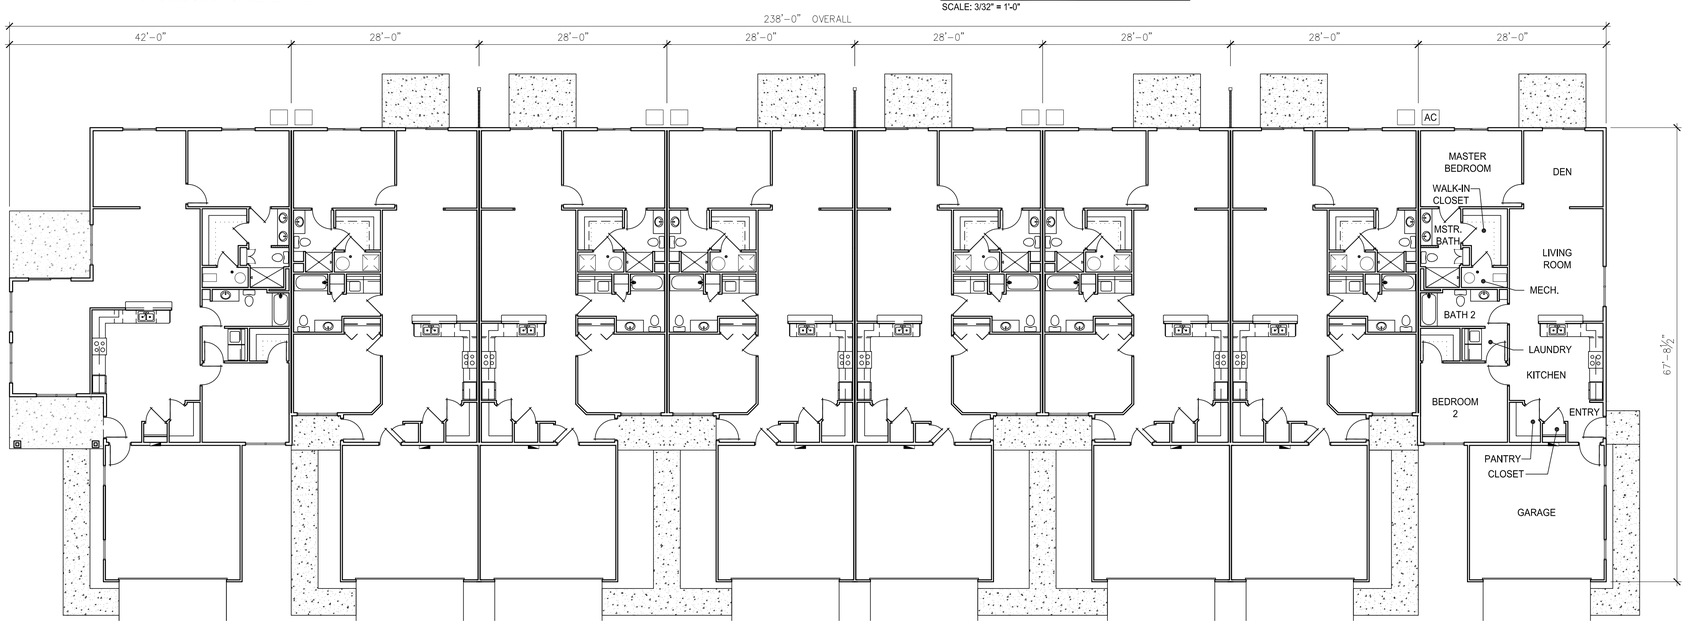

PRELIMINARY

NOTE!!!
THIS DRAWING IS NOT FOR CONSTRUCTION

revisions

3660 embassy parkway
fairlawn, ohio 44333
tel. 330 . 666 . 5770
fax. 330 . 666 . 8812
www . mann-architects . com

23775 commerce park road, suite 7
beachwood, ohio 44122
tel. 216 . 360 . 9441

mann architects

REDWOOD MANAGEMENT CO.

drawing: 8 UNIT BUILDING WITH SUNROOM - 28' WIDE 2 CAR GARAGE
project no.: 12713
date: NOVEMBER 12, 2013
scale: AS NOTED

project: WOODBURY RIDGE BY REDWOOD
CASEY ROAD
WESTFIELD, INDIANA

A1.5

sheet no.

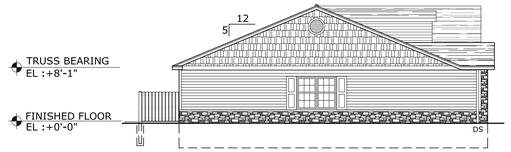

HIGH PROFILE SIDE ELEVATION

SCALE: 3/32" = 1'-0"

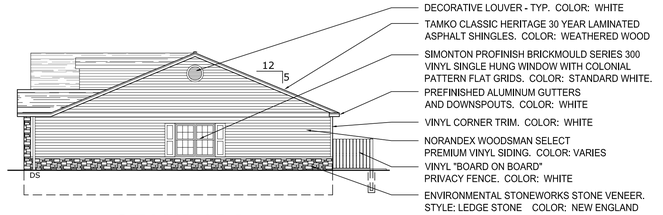

STANDARD SIDE ELEVATION

SCALE: 3/32" = 1'-0"

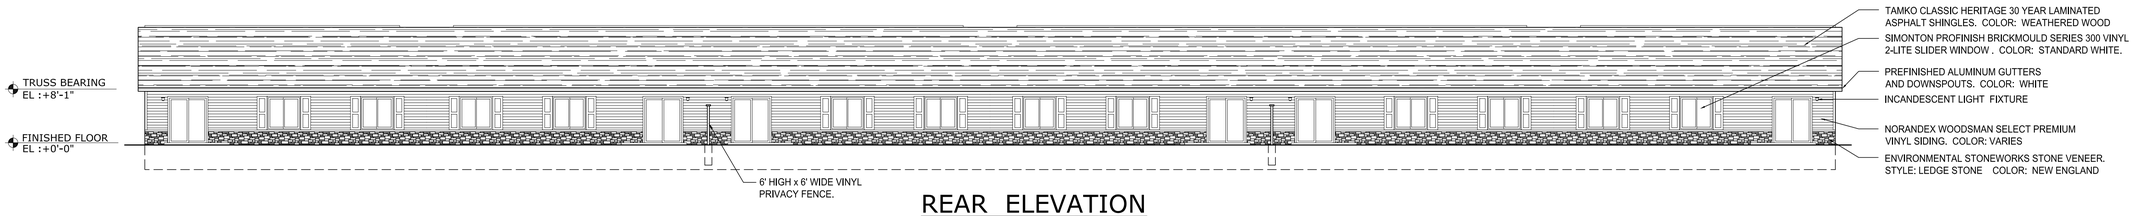

REAR ELEVATION

SCALE: 3/32" = 1'-0"

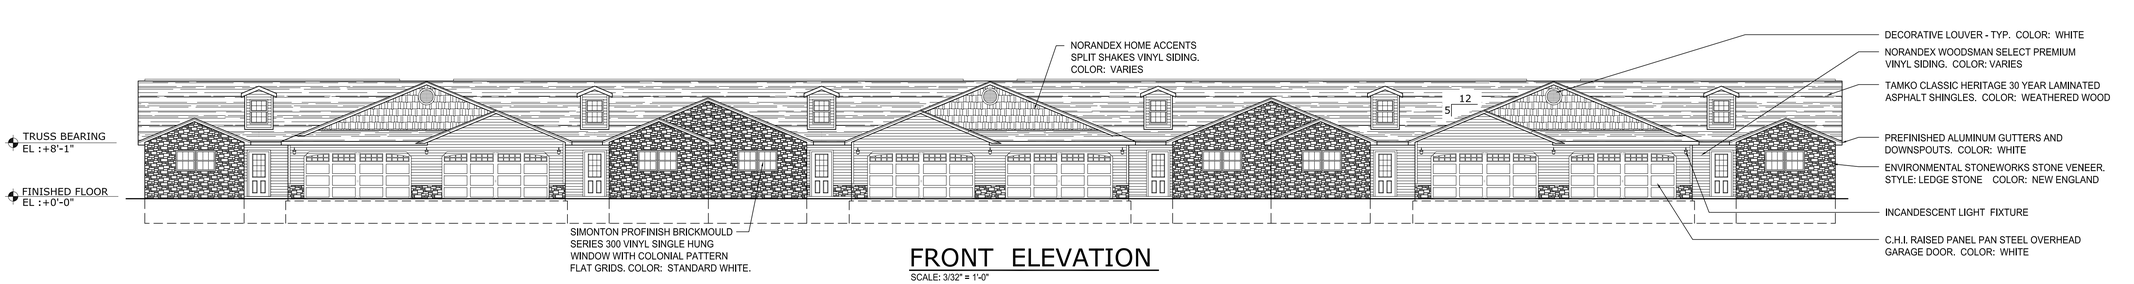

FRONT ELEVATION

SCALE: 3/32" = 1'-0"

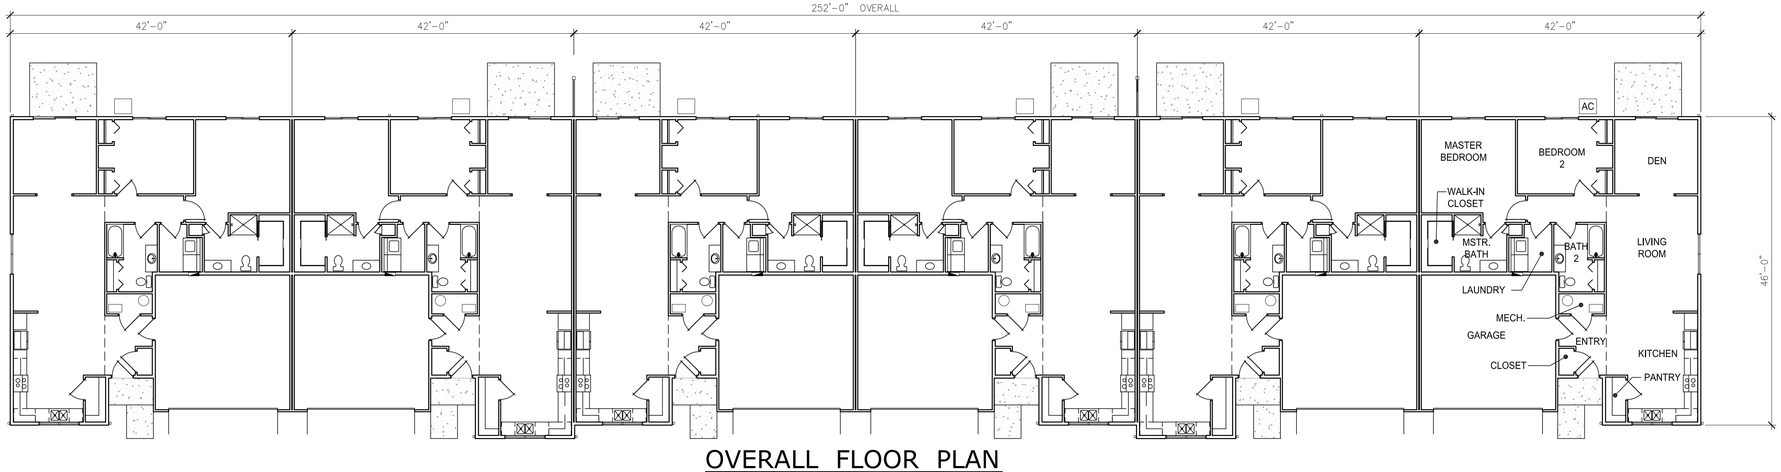

OVERALL FLOOR PLAN

SCALE: 3/32" = 1'-0"

PRELIMINARY

NOTE!!!
THIS DRAWING IS NOT FOR CONSTRUCTION

revisions

3660 embassy parkway
fairlawn, ohio 44333
tel. 330 . 666 . 5770
fax. 330 . 666 . 8812
www . mann-architects . com

23775 commerce park road, suite 7
beachwood, ohio 44122
tel. 216 . 360 . 9441

mann architects

REDWOOD MANAGEMENT CO.

drawing: 6 UNIT BUILDING - 42' WIDE 2 CAR GARAGE

project no.: 12713

date: APRIL 3, 2014

scale: AS NOTED

project: WOODBURY RIDGE BY REDWOOD

CASEY ROAD
WESTFIELD, INDIANA

A1.6

sheet no.