EXHIBIT B
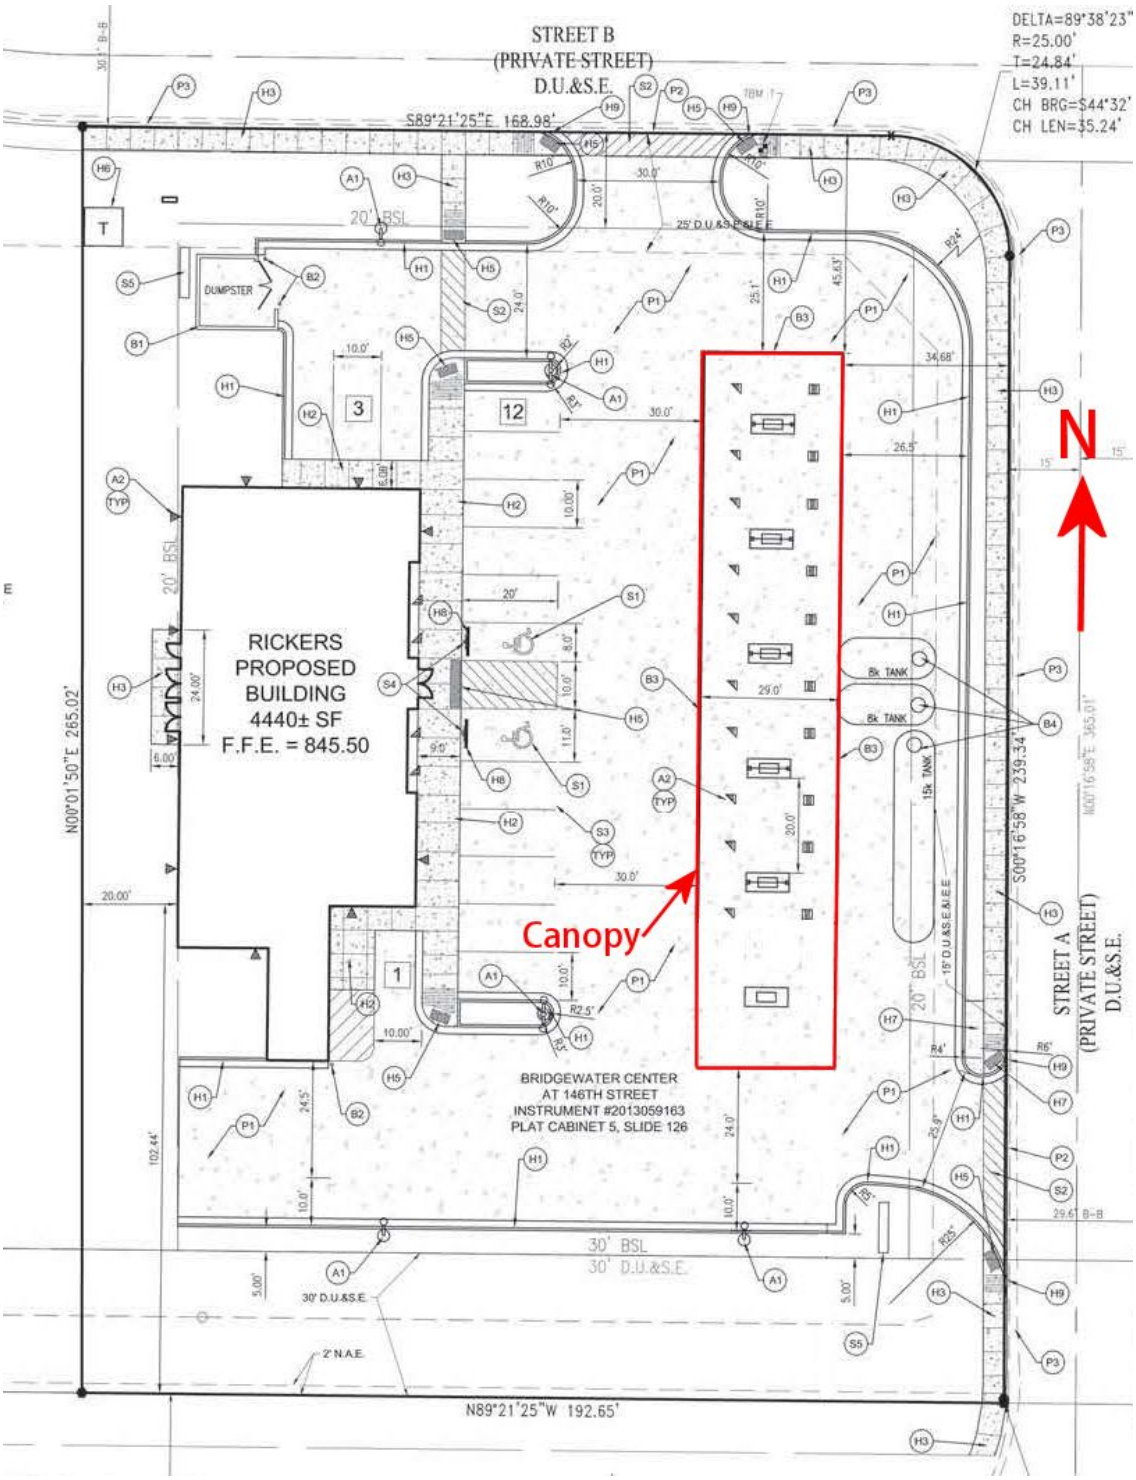
SITE PLAN