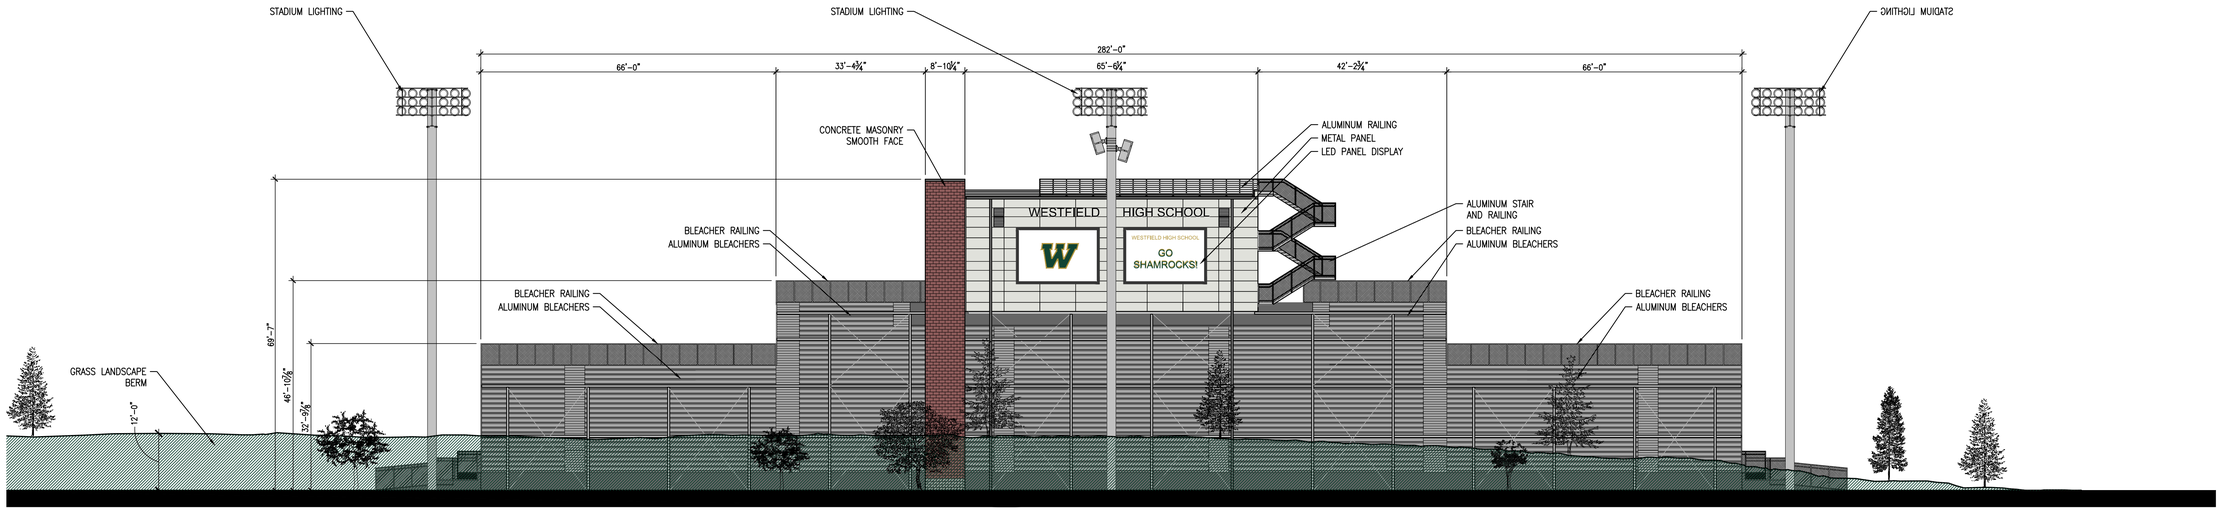

HOME BLEACHERS
WEST ELEVATION

SCALE: 1/16" = 1'-0"

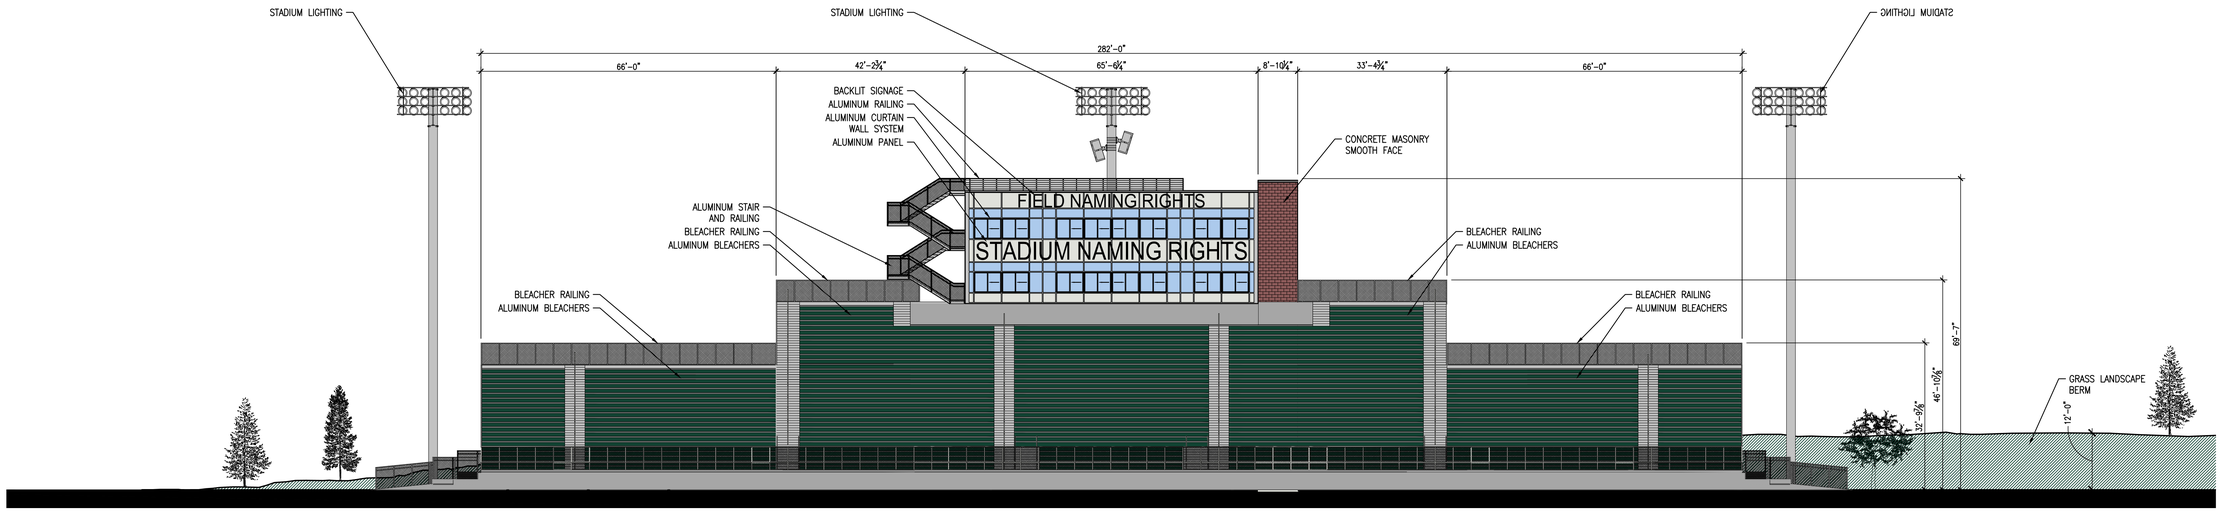

HOME BLEACHERS
EAST ELEVATION

SCALE: 1/16" = 1'-0"

WESTFIELD HIGH SCHOOL
COMMUNITY STADIUM
WESTFIELD, INDIANA
JUNE 4, 2014 14014

CSO Architects

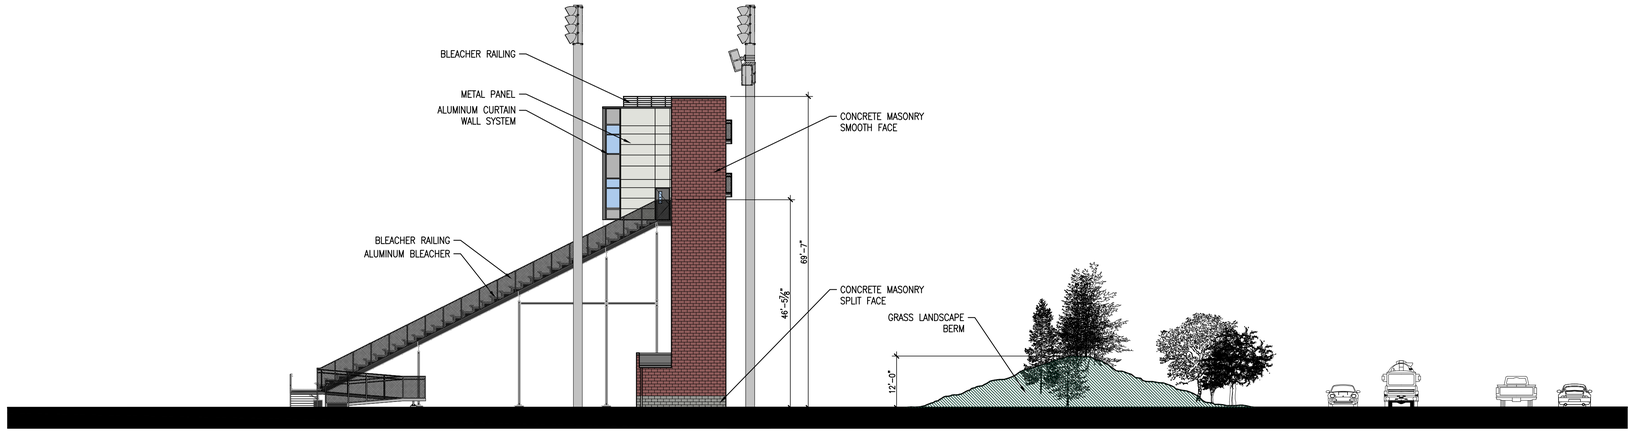

HOME BLEACHERS NORTH ELEVATION

SCALE: 1/16" = 1'-0"

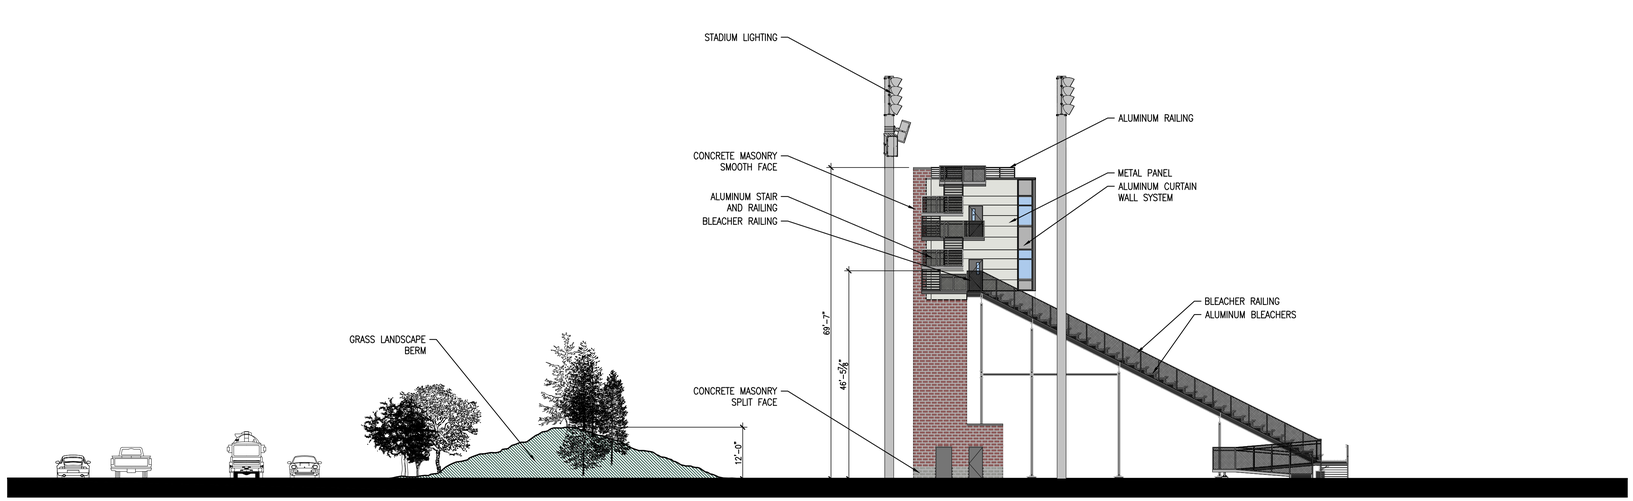

HOME BLEACHERS SOUTH ELEVATION

SCALE: 1/16" = 1'-0"

WESTFIELD HIGH SCHOOL
COMMUNITY STADIUM
WESTFIELD, INDIANA

JUNE 4, 2014 14014

WASHINGTON SCHOOL CORPORATION · WESTFIELD

CSO Architects