EXHIBIT 5: PETITIONER'S SITE PLANS (1 OF 3)

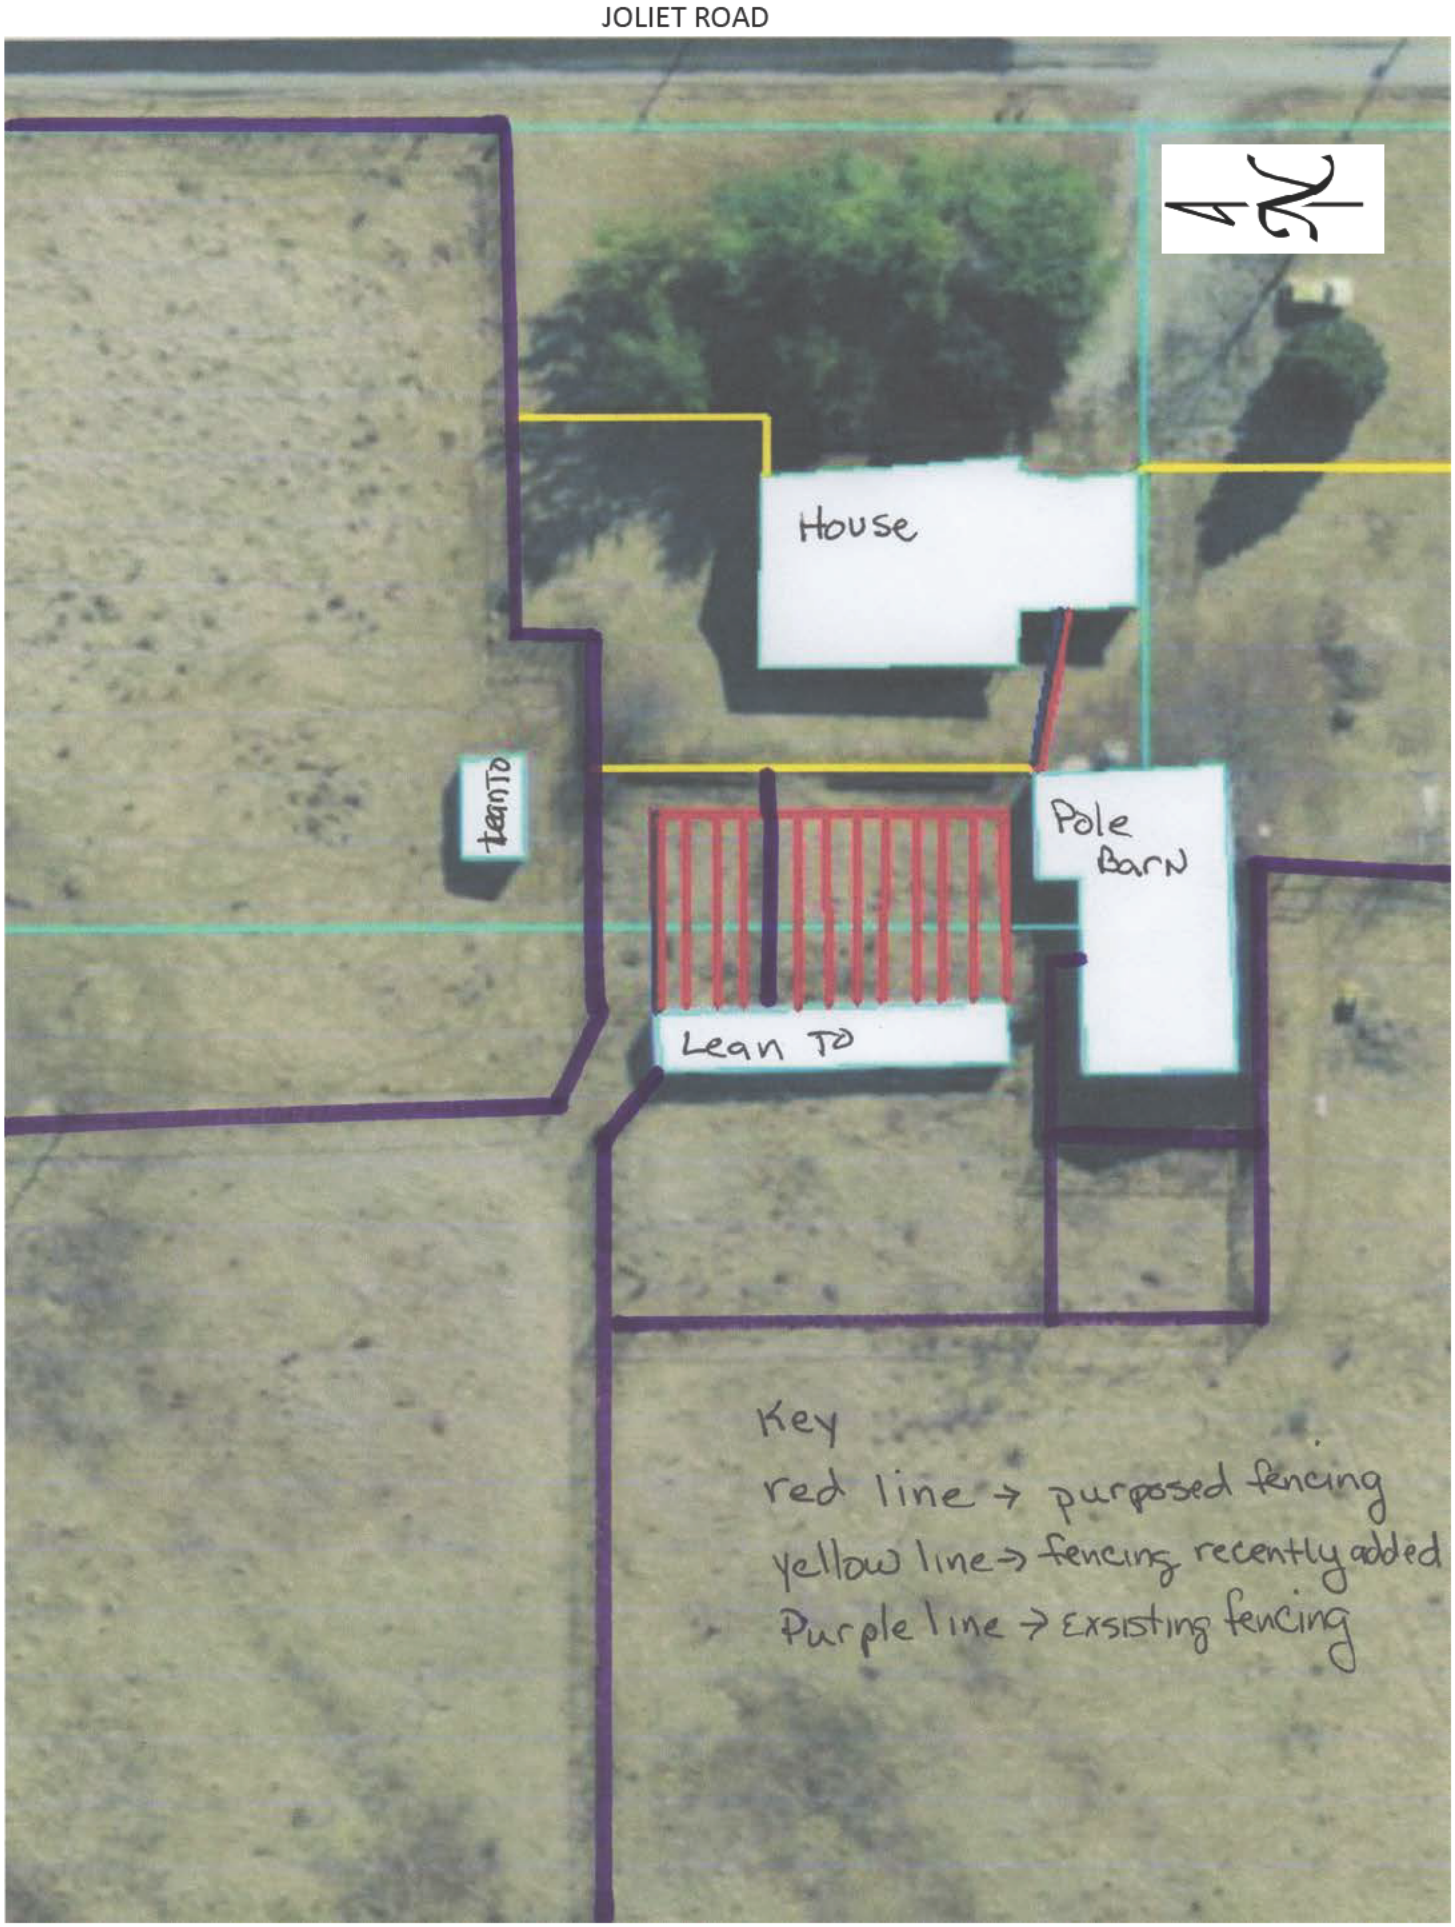

EXHIBIT 5: PETITIONER'S SITE PLANS (2 OF 3)

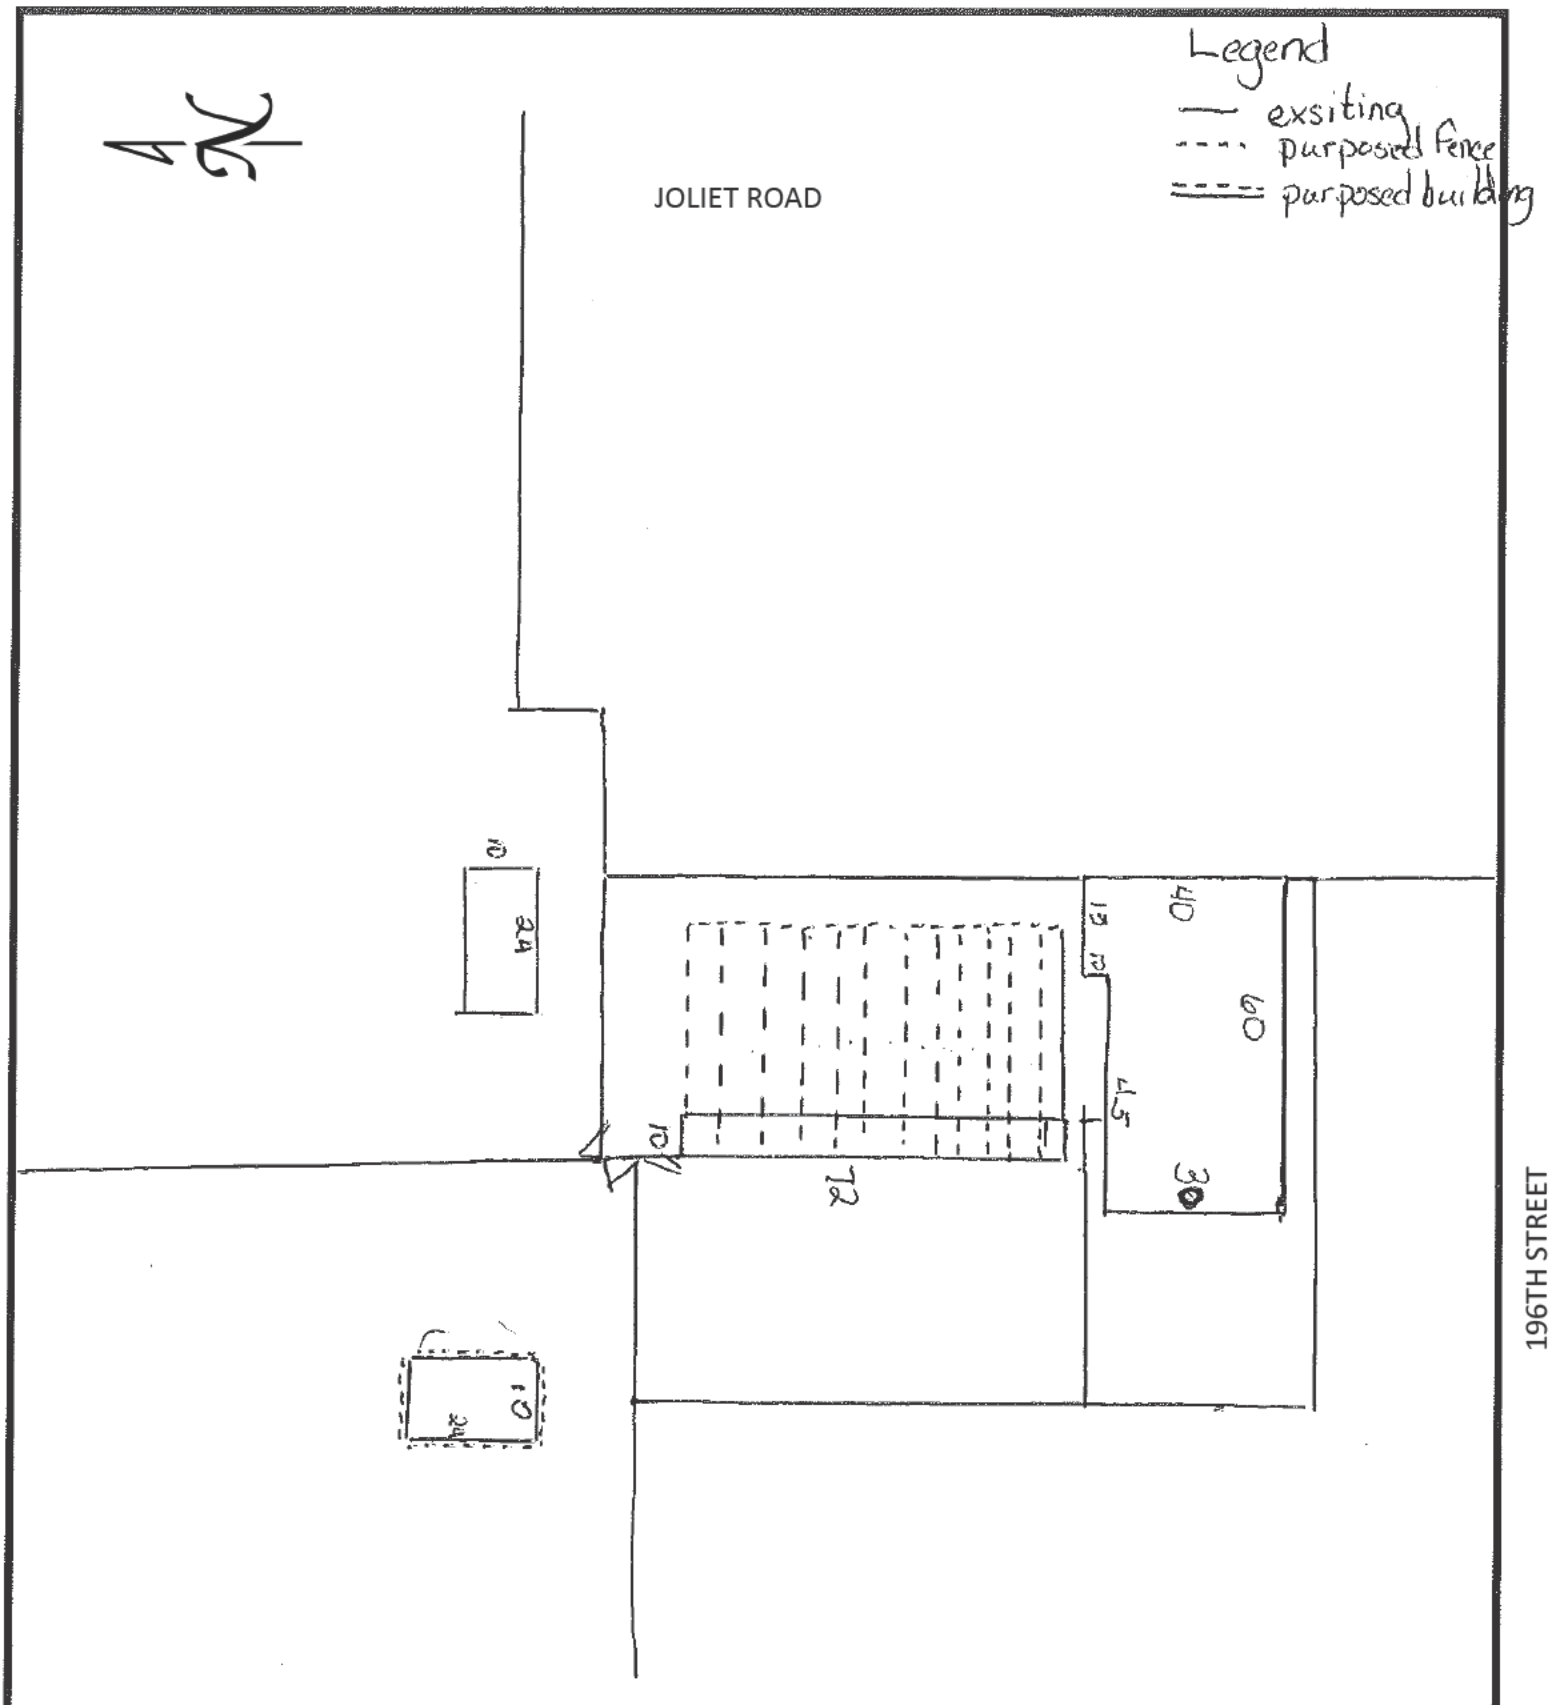


AVERY DENNISON

Fasson Roll North America
870 W. Anderson Blvd.
Greenfield, IN 46140
(317) 462-1998

**CONFIDENTIAL**
PROPERTY OF AVERY DENNISON
AUTHORIZED USE AND REPRODUCTION ONLY

| | | | | |
|---|---|---|---|---|
| REV.: | REV. DATE: | BY: | SCALE: | PROJ: |
| SHEET | OF | CHKD: | DATE: | DWG NO.: |

TITLE:
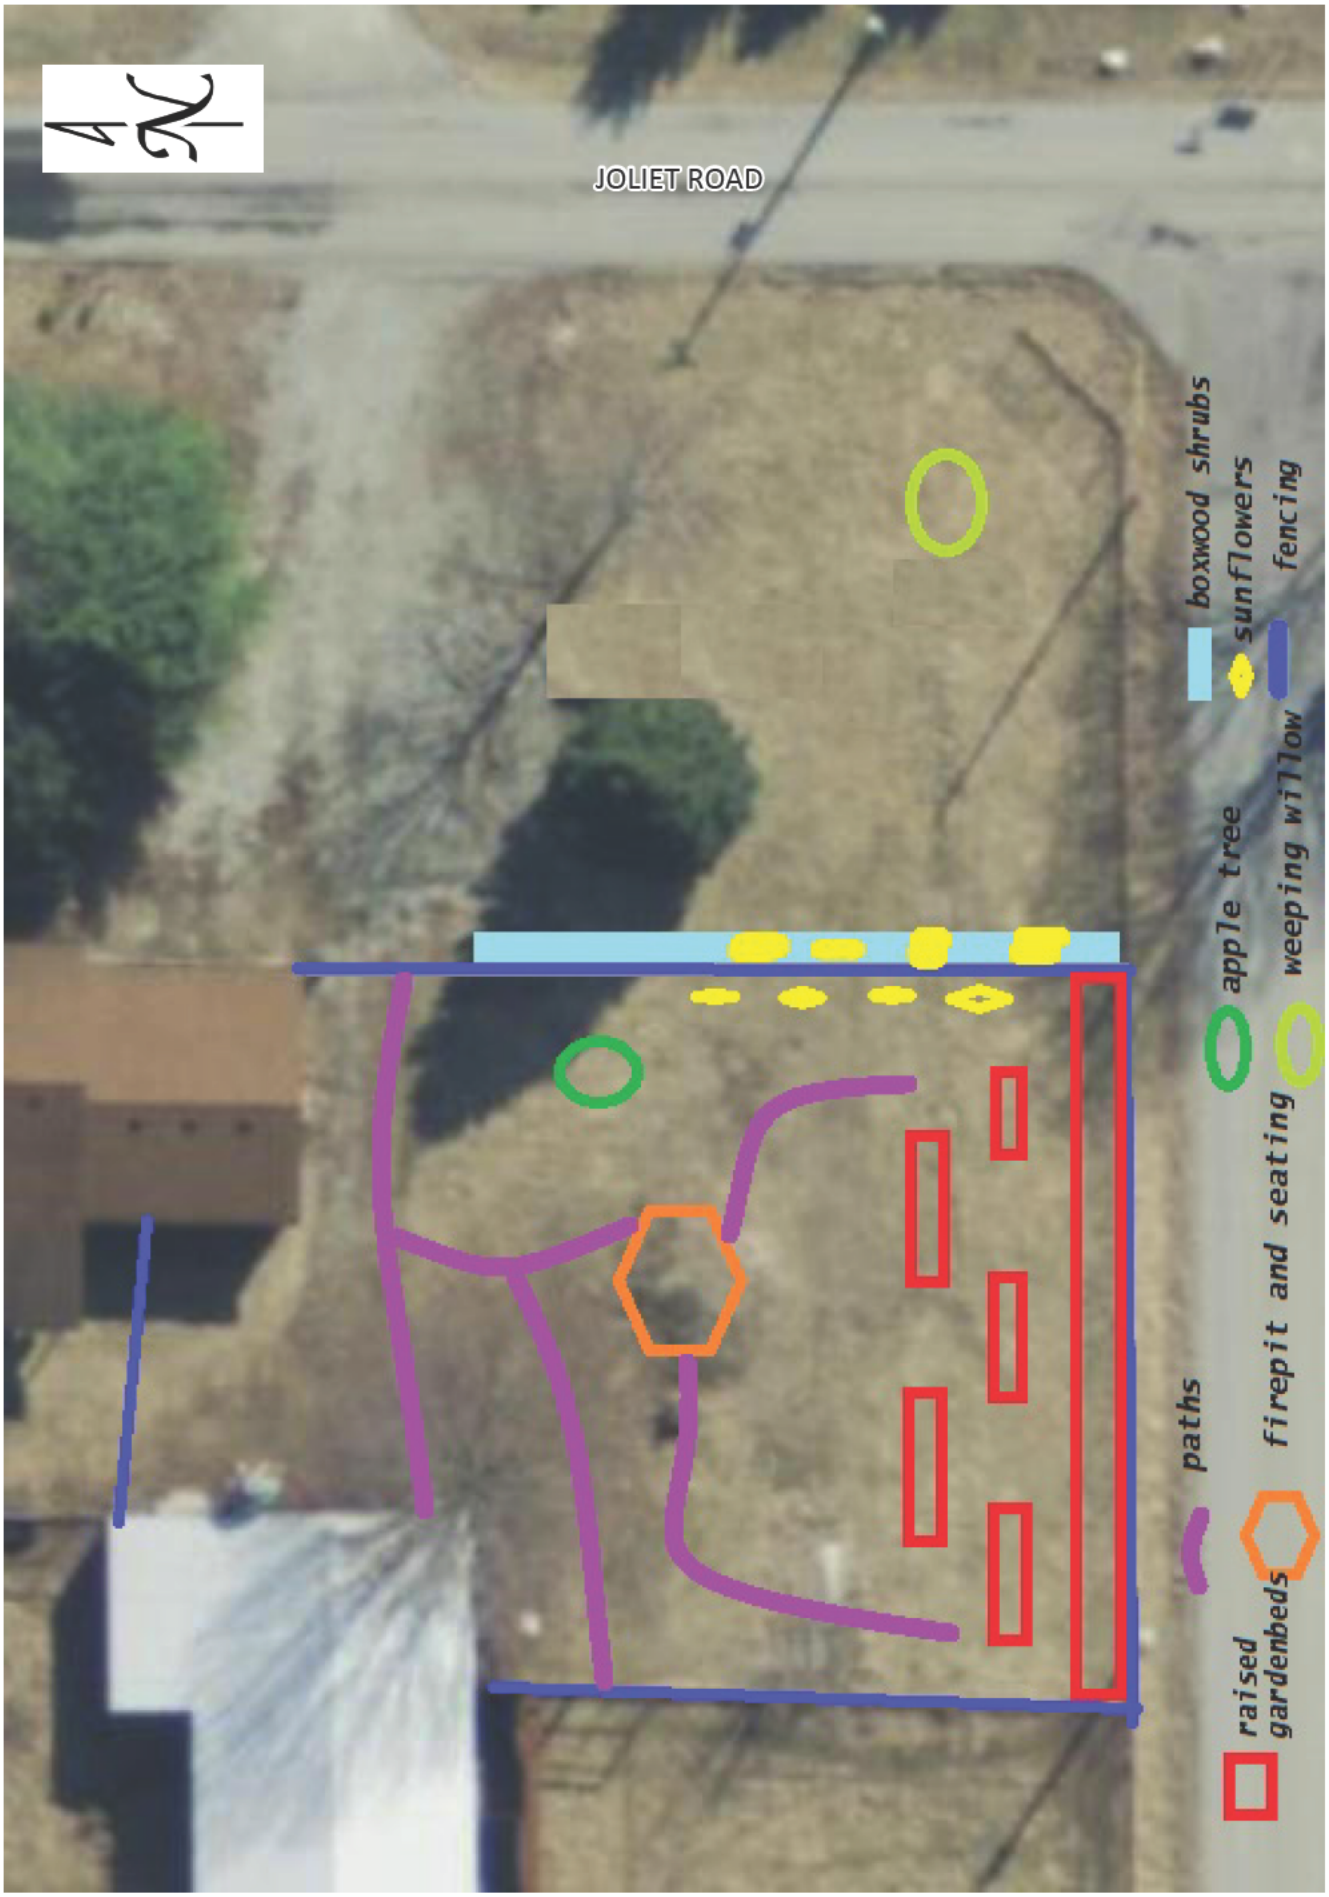
EXHIBIT 5: PETITIONER'S SITE PLANS (3 OF 3)