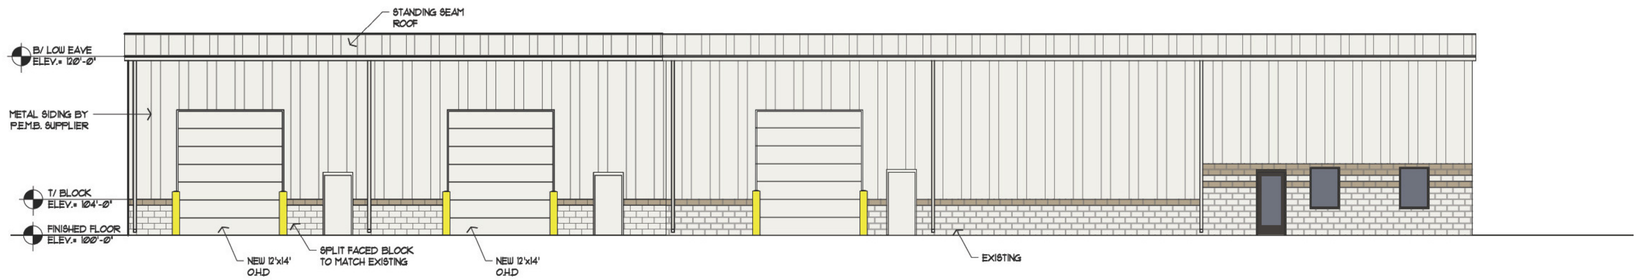

1 SOUTH ELEVATIONS

SCALE: 1/8" = 1'-0"

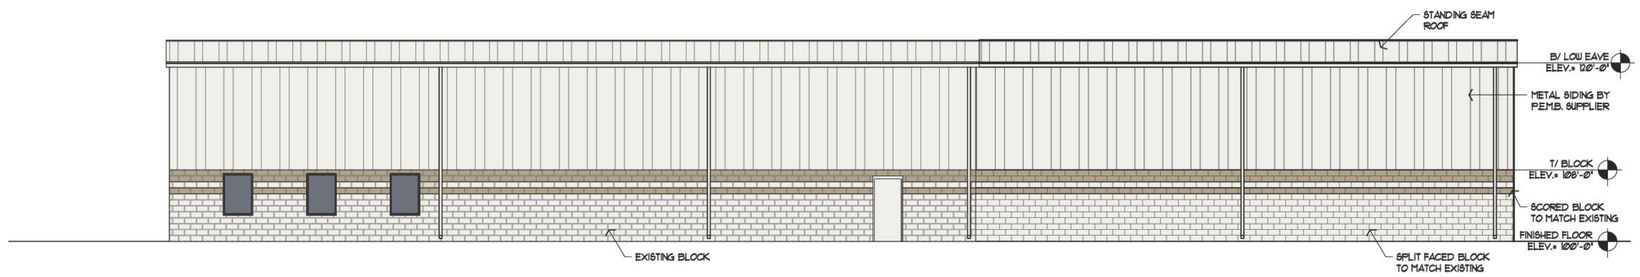

2 NORTH ELEVATIONS

SCALE: 1/8" = 1'-0"

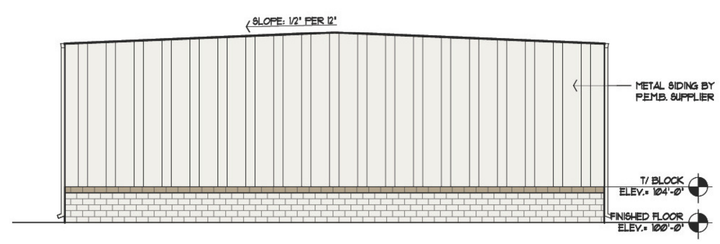

3 WEST ELEVATIONS

SCALE: 1/8" = 1'-0"

peterson ARCHITECTURE
298 south 10th street
suite 500
noblesville in 46060
p 317.770.9714
f 317.770.9718
studio@petersonarchitecture.com

ADDITION
VOEGE
17808 COMMERCE DRIVE
WESTFIELD, INDIANA
DESIGN & BUILD CORP.

SCHEMATIC DESIGN
06/30/2014

REVISIONS: ----
1 REVISION DATE ----
2 REVISION DATE ----
3 REVISION DATE ----
4 REVISION DATE ----
5 REVISION DATE

DRAWN BY:	B. HOFMANN
CHECKED BY:	D PETERSON
PROJECT NUMBER:	14-0100

EXTERIOR ELEVATIONS

A201

THESE DRAWINGS ARE GIVEN IN CONFIDENCE AND SHALL BE USED ONLY IN PURSUANT TO THE AGREEMENT WITH
PETERSON ARCHITECTURE, P.C.
NO OTHER USE OR DUPLICATION MAY BE MADE WITHOUT THE PRIOR WRITTEN CONSENT OF
PETERSON ARCHITECTURE, P.C.
ALL OTHER COPYRIGHT AND COMMON LAW RIGHTS ARE HEREBY SPECIFICALLY RESERVED.