Ricker's
Ricker's

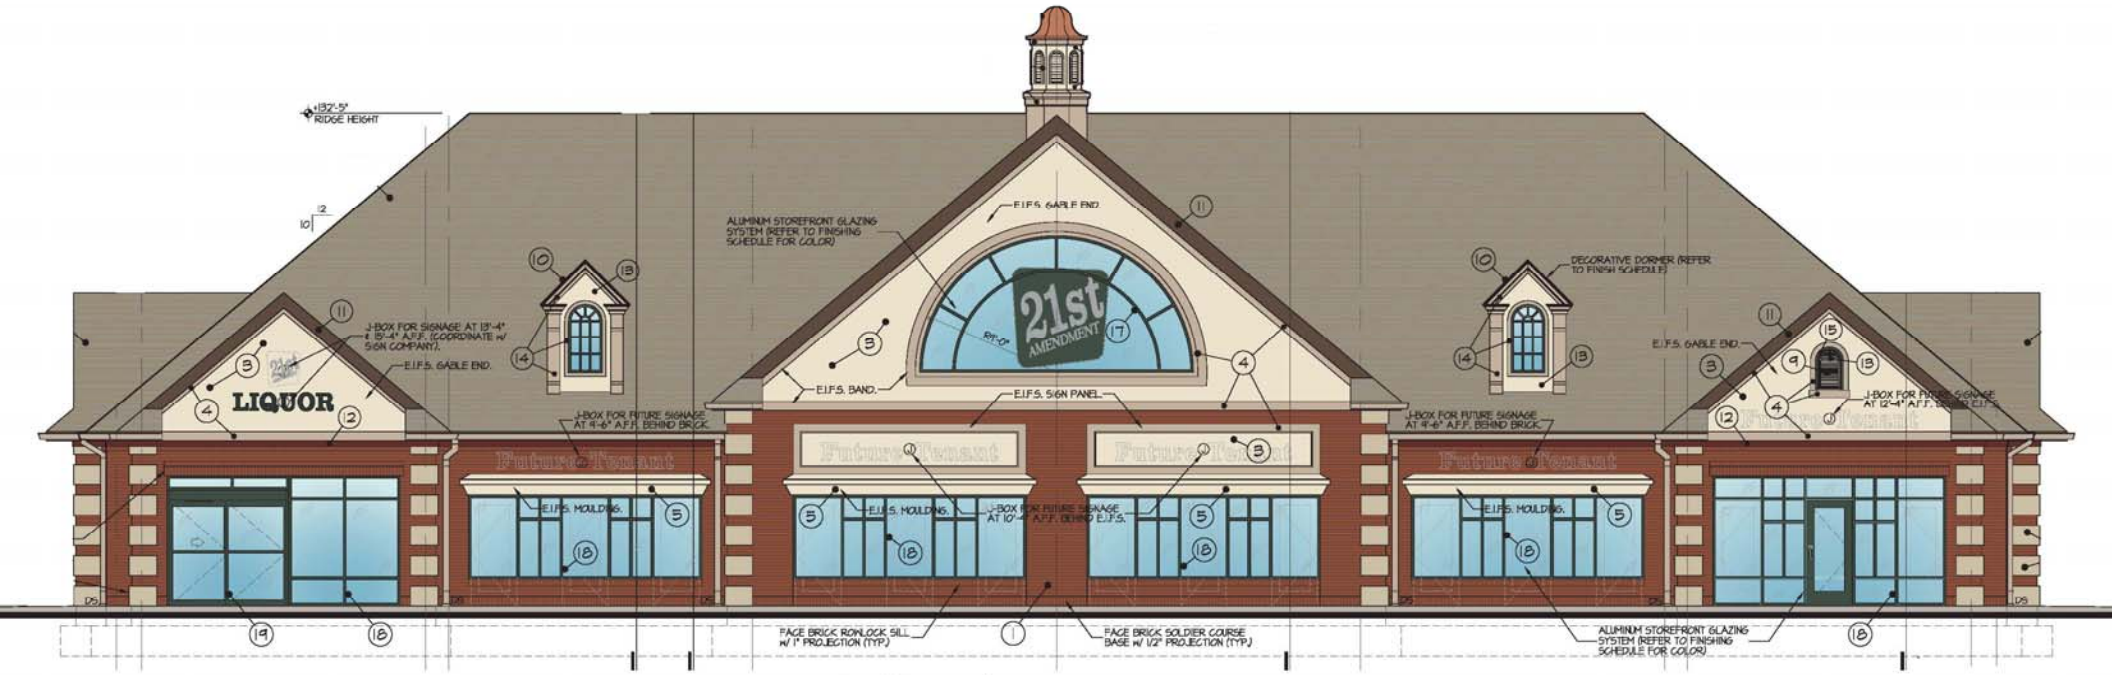

1 A2.1 SOUTH (Front) ELEVATION

SCALE: 3/16" = 1'-0"

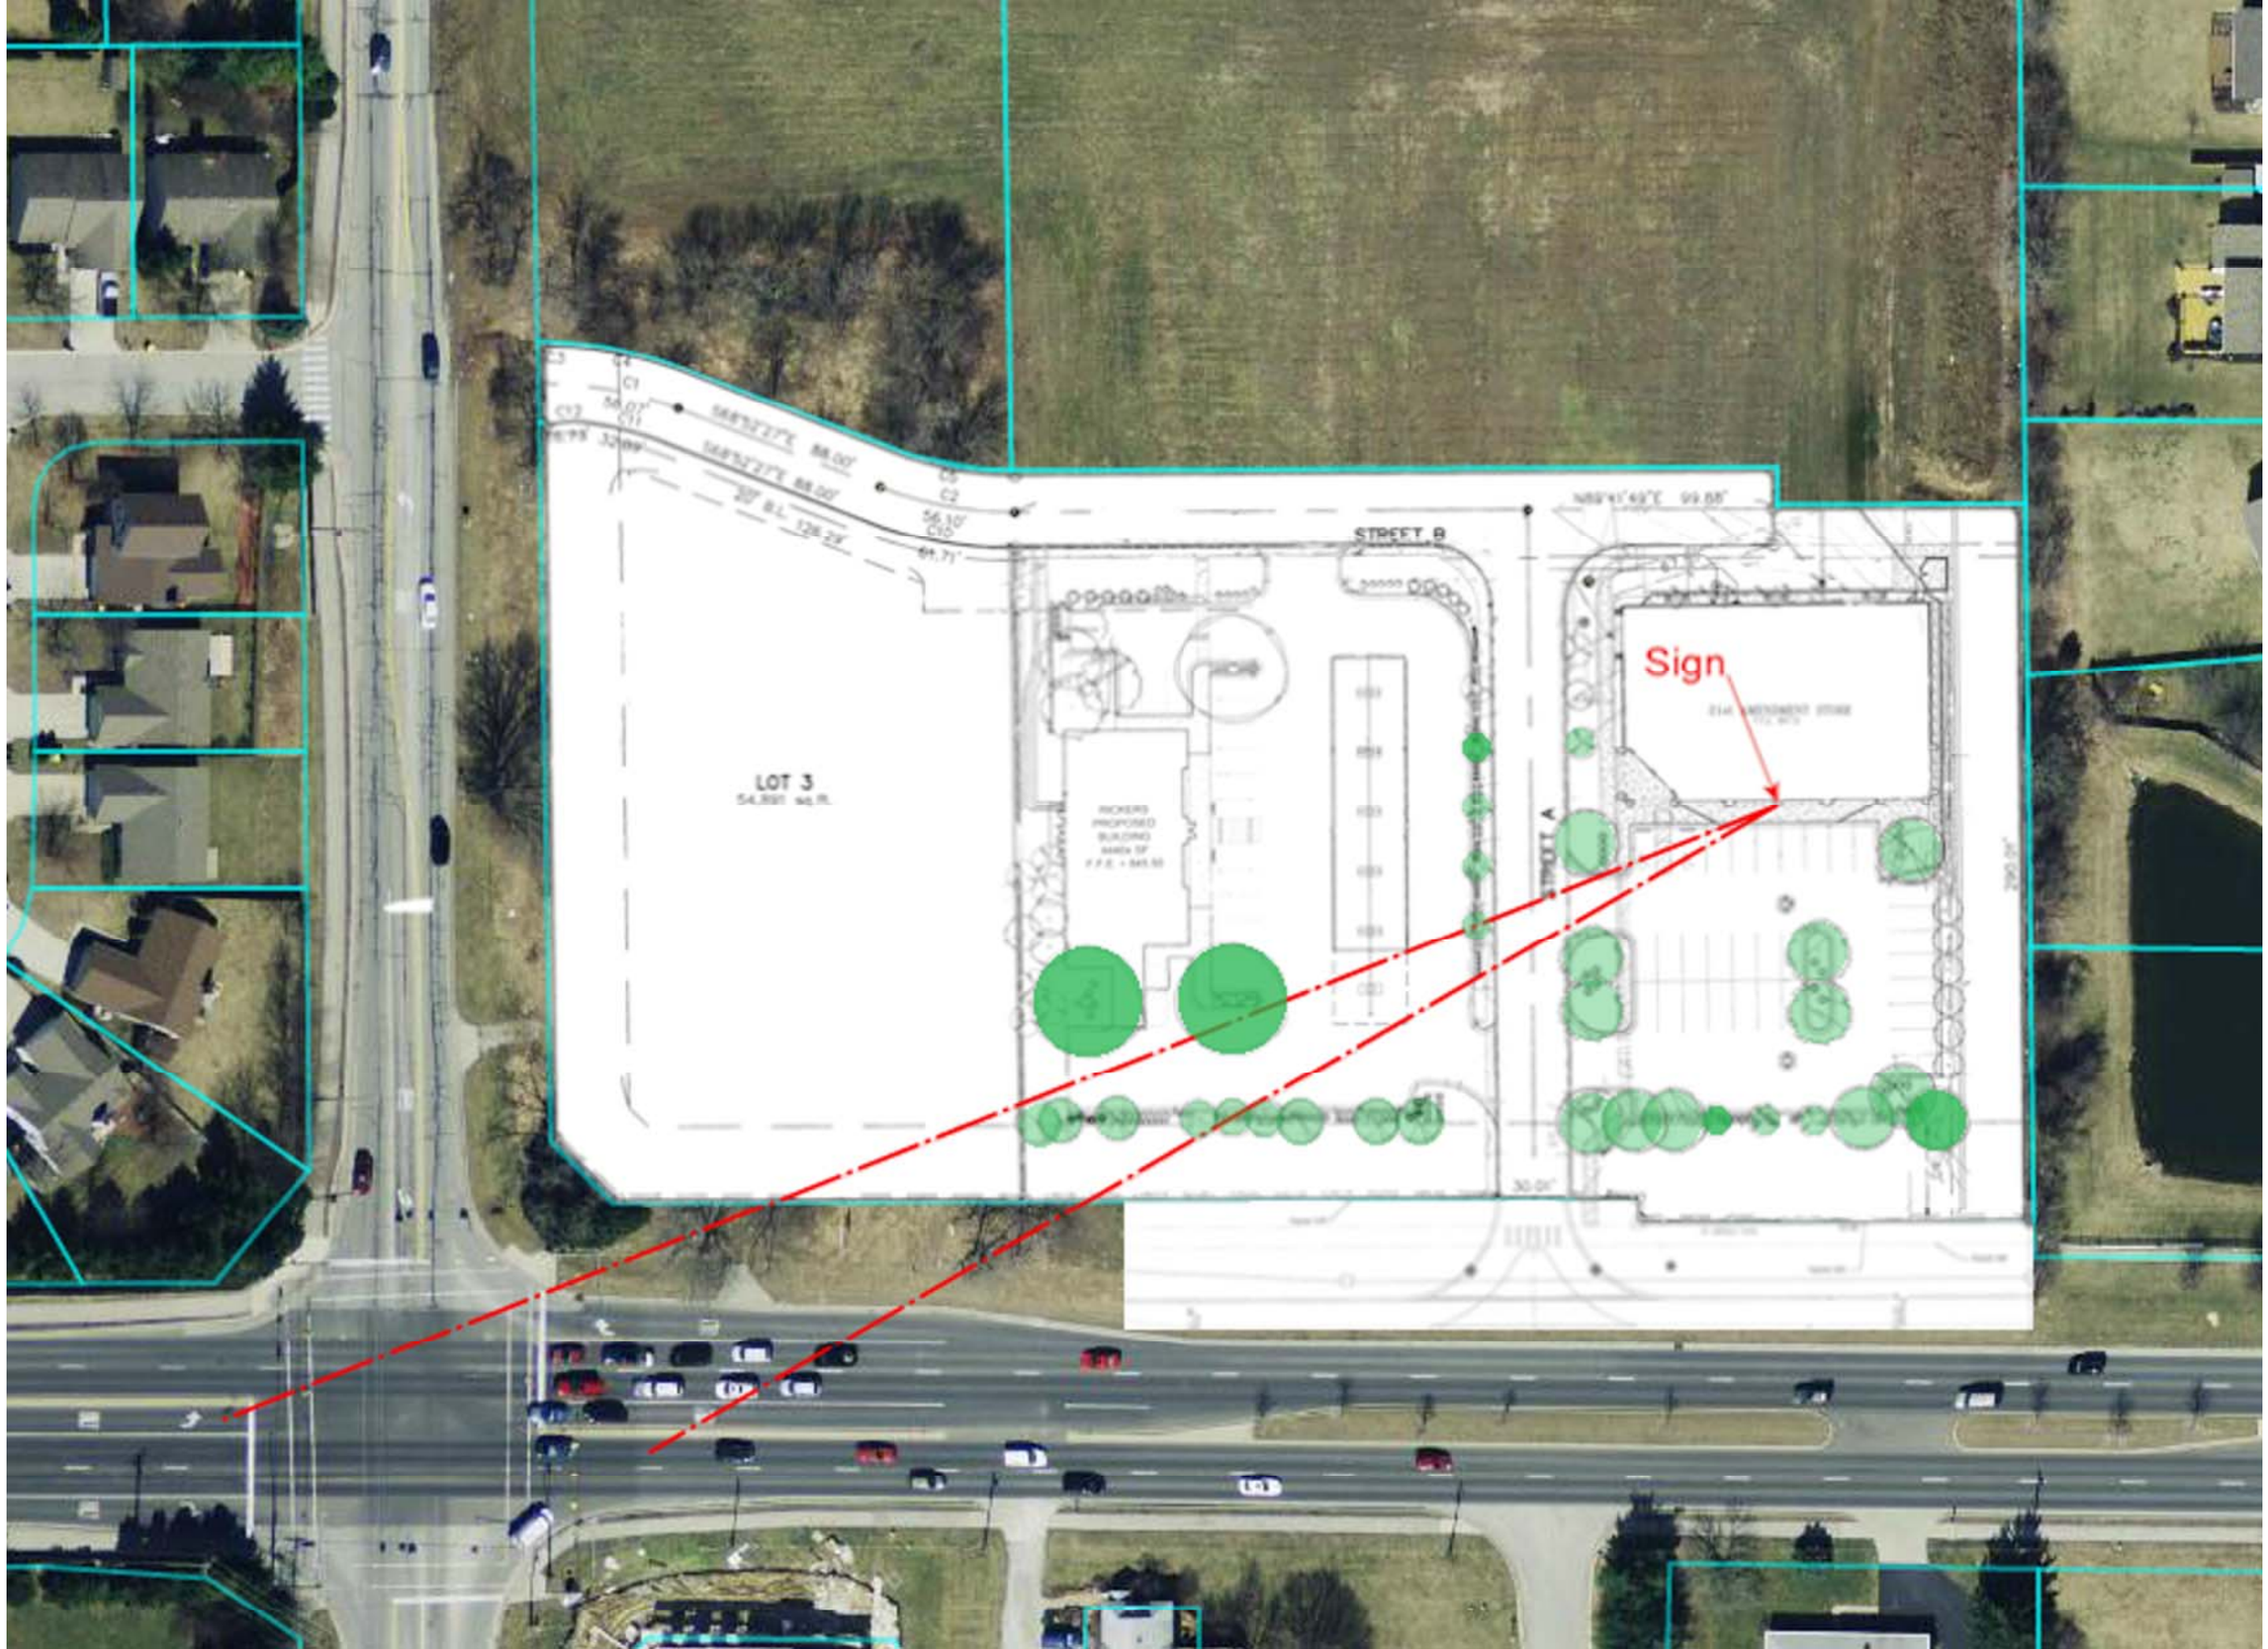
STREET B
LOT 3
Sign

Ricker's

146th & Carey: Bridgewater

Shortened Canopy

Ricker's

146th & Carey: Bridgewater

Extended Canopy