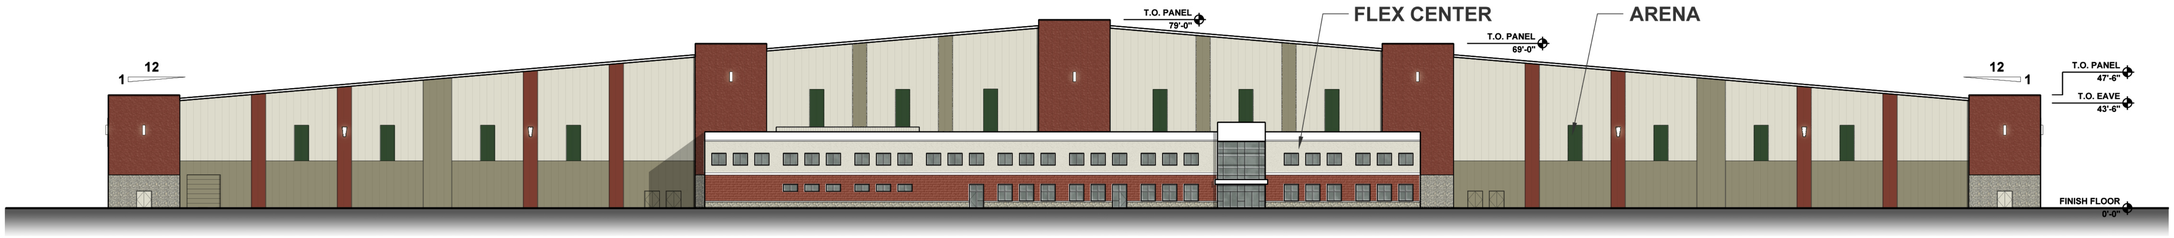

SOUTH ELEVATION

SCALE: 1"=30'-0"

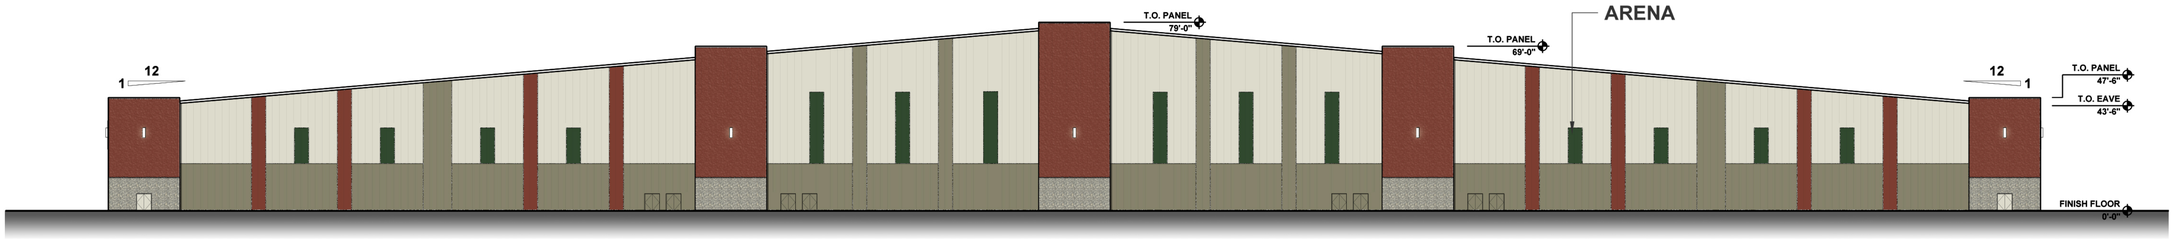

NORTH ELEVATION

SCALE: 1"=30'-0"

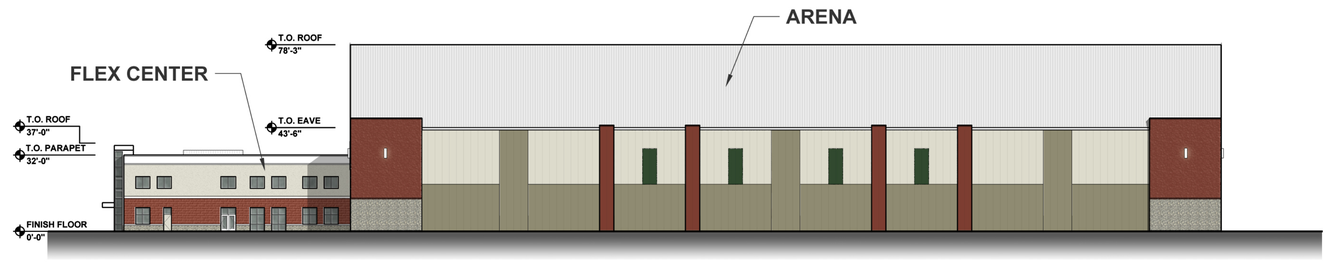

EAST ELEVATION

SCALE: 1"=30'-0"

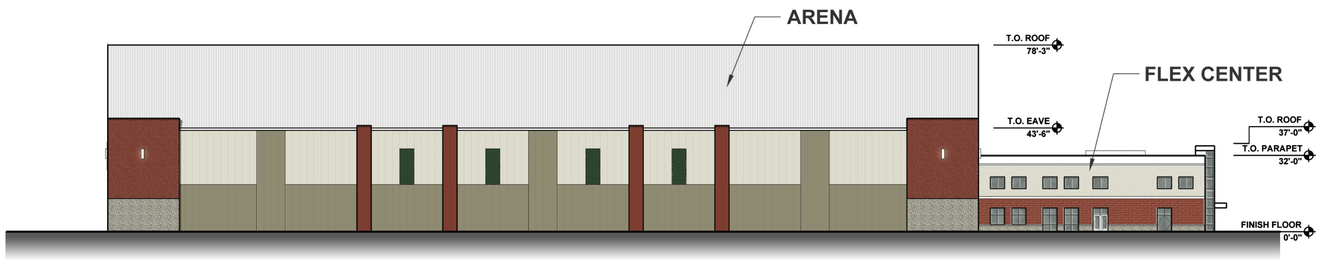

WEST ELEVATION

SCALE: 1"=30'-0"

AREANA EXTERIOR FINISH MATERIALS	
WALL	100% SINGLE PLY METAL PANELS
ROOF	100% STANDING SEAM METAL ROOF
FLEX CENTER EXTERIOR FINISH MATERIALS	
WALL	10% ARCHITECTURAL METAL PANELS
	10% MASONRY
	80% EIFS
DOORS	ALUMINUM STOREFRONT / H.M.
WINDOWS	ALUMINUM STOREFRONT
ROOF	100% FLAT MEMBRANE ROOFING

HOLLADAY PROPERTIES
Building Solutions Since 1952
5715 Decatur Boulevard
Indianapolis, IN 46241
317-856-9000
fax 317-856-9012

CERTIFICATION

PROJECT NAME

GRAND PARK INDOOR SPORT AND RECREATION FACILITY

THE SPORTS CAMPUS AT WESTFIELD
WESTFIELD, INDIANA

REVISIONS

SHEET TITLE
ELEVATIONS

SCALE
1:30

DATE
09.08.2014

DRAWN BY
JJY

SHEET NO.
A2.1

Drawing Path: \\INDIANAPOLISDC\Indianapolis Office\AutoCAD\03 Proposals_2014\14-03-03_Westfield Grand Park Sports Arena\REZONING\Westfield Grand Park Sports Arena_Rezoning Submittal.dwg