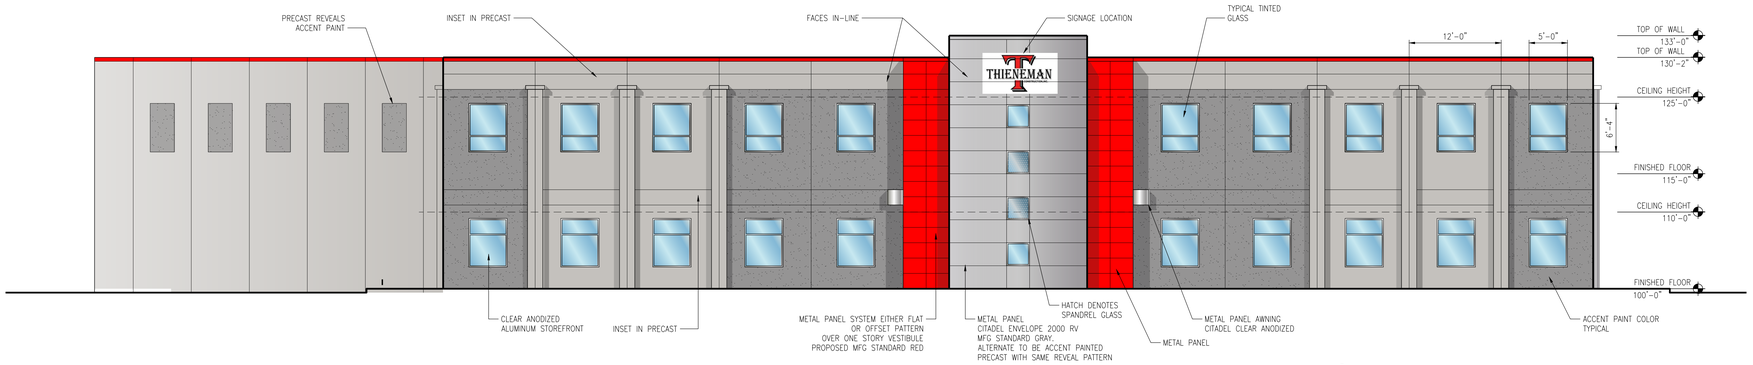

WEST FRONT ELEVATION **1**
1/8"=1'-0"

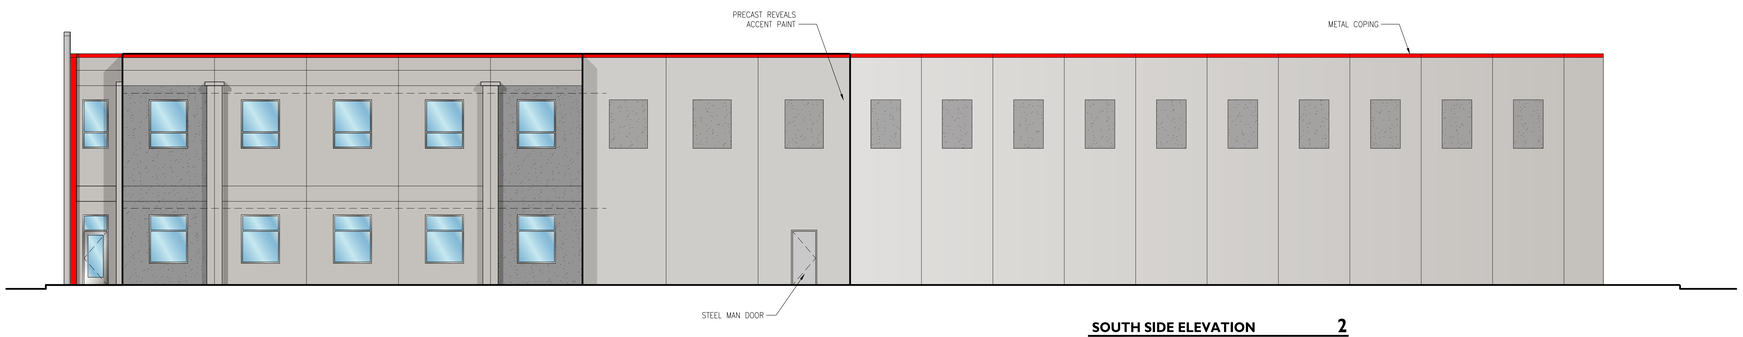

SOUTH SIDE ELEVATION **2**
1/8"=1'-0"

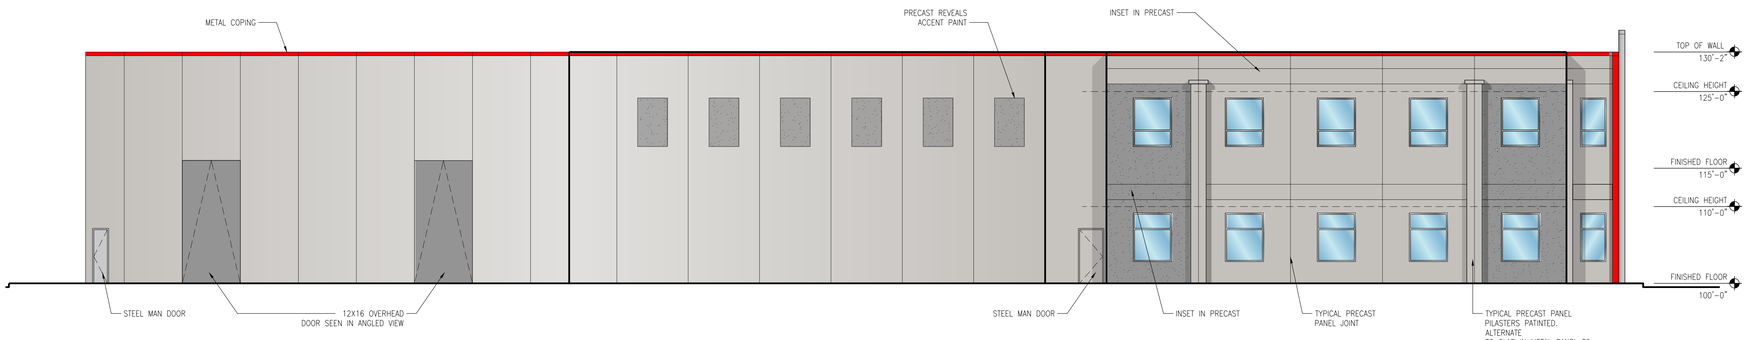

NORTH SIDE ELEVATION **3**
1/8"=1'-0"

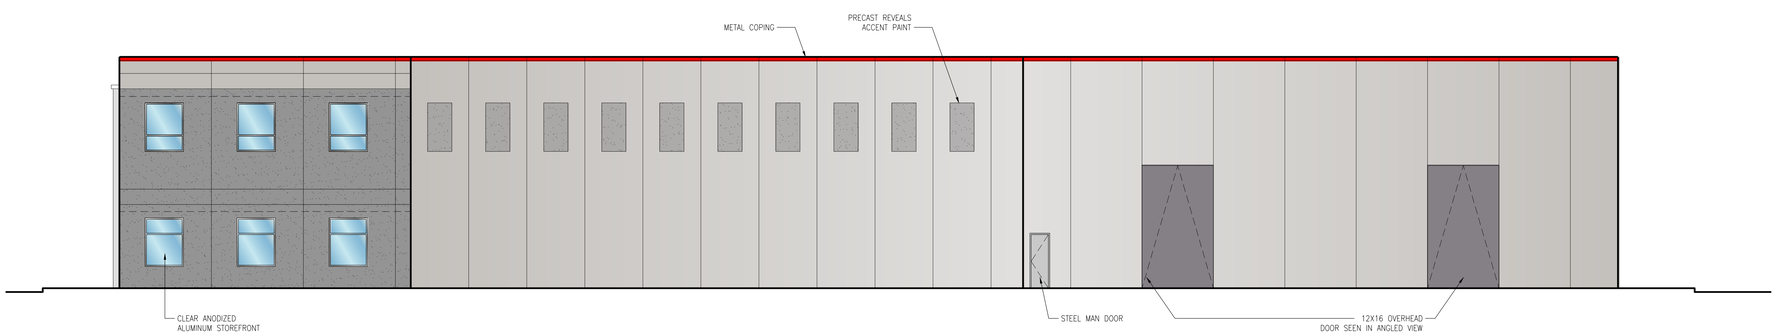

EAST REAR ELEVATION **4**
1/8"=1'-0"

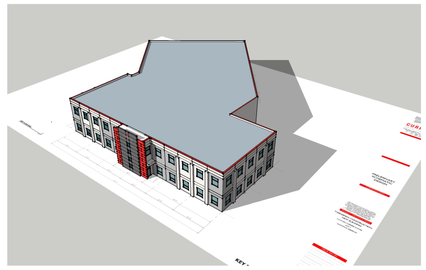

KEY PLAN

CURRAN
ARCHITECTURE
6925 EAST 96TH ST., SUITE 105
INDIANAPOLIS, IN 46250
O :: 317 . 288 . 0681
F :: 317 . 288 . 0753

PRELIMINARY
SCHEMATIC
DESIGN

CERTIFICATION

THIS DRAWING AND THE IDEAS, DESIGNS AND CONCEPTS CONTAINED HEREIN ARE THE EXCLUSIVE INTELLECTUAL PROPERTY OF CURRAN ARCHITECTURE, AND ARE NOT TO BE USED OR REPRODUCED, WHOLE OR IN PART, WITHOUT THE WRITTEN CONSENT OF CURRAN ARCHITECTURE.
© COPYRIGHT 2014, CURRAN ARCHITECTURE

PROJECT INFORMATION

THIENEMAN CONSTRUCTION
NEW BUILDING

CUSTOM COMMERCE PARK
LOT 1
WESTFIELD, INDIANA

ISSUE DATES

140201

A3.1