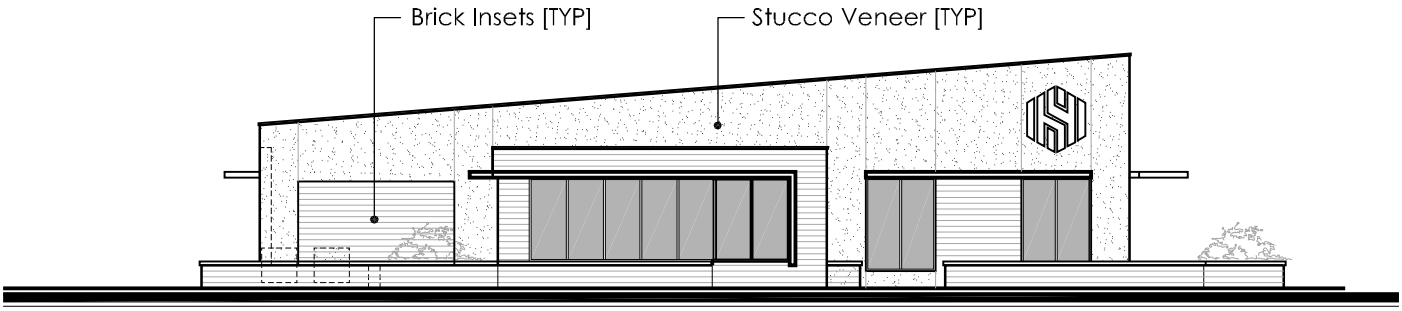

LEFT ELEVATION

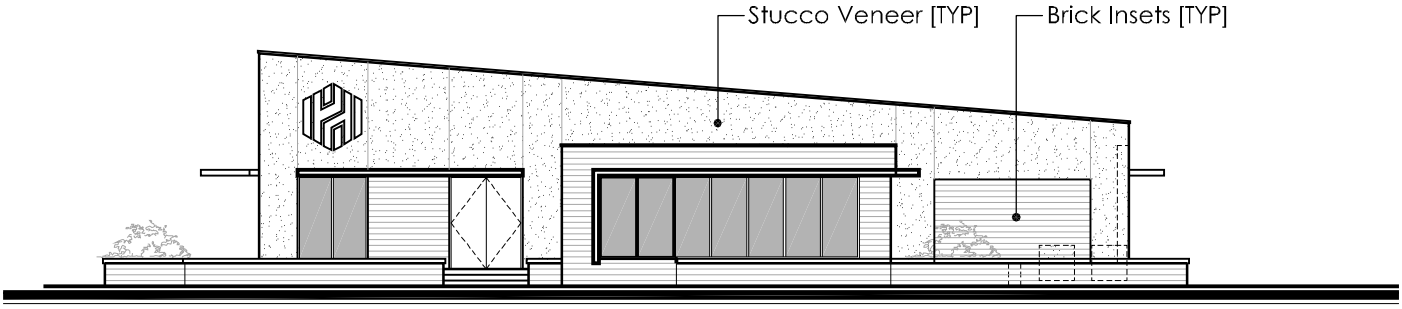

RIGHT ELEVATION

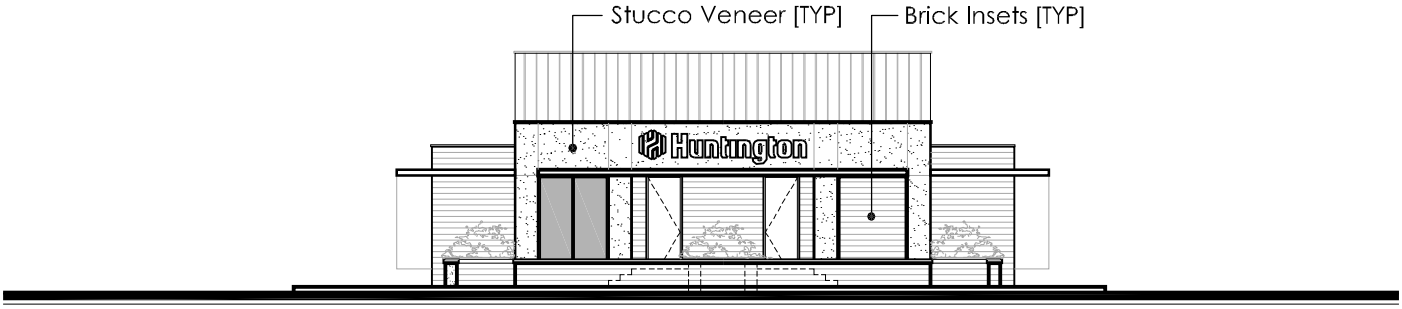

REAR ELEVATION

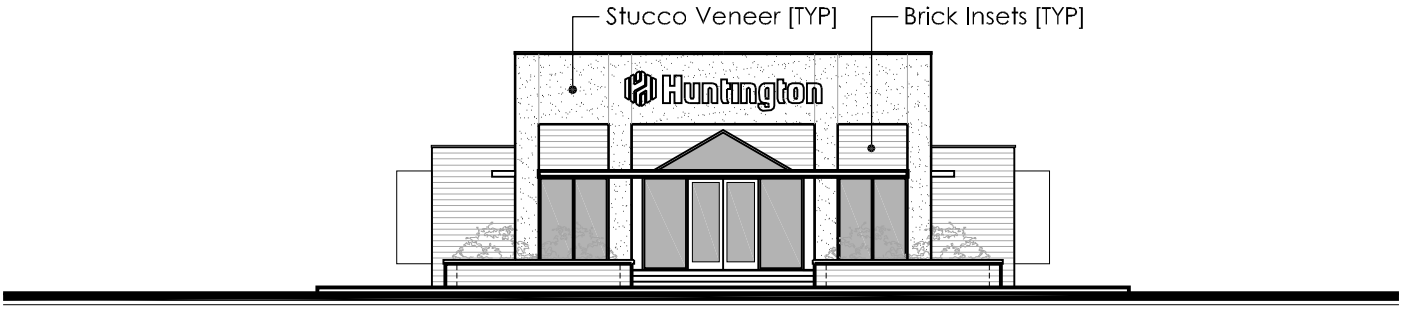

FRONT [ENTRY] ELEVATION

Note | Reference : Schematic Design NOT for Construction

JUNTO Design Studio : Architecture + Interior Design

HUNTINGTON BANK :: GREYHOUND PASS [SPOKE]

Date : 11.24.2014 | Scale : 1/16"=1'-0"

EE.01

Exterior Elevations v1