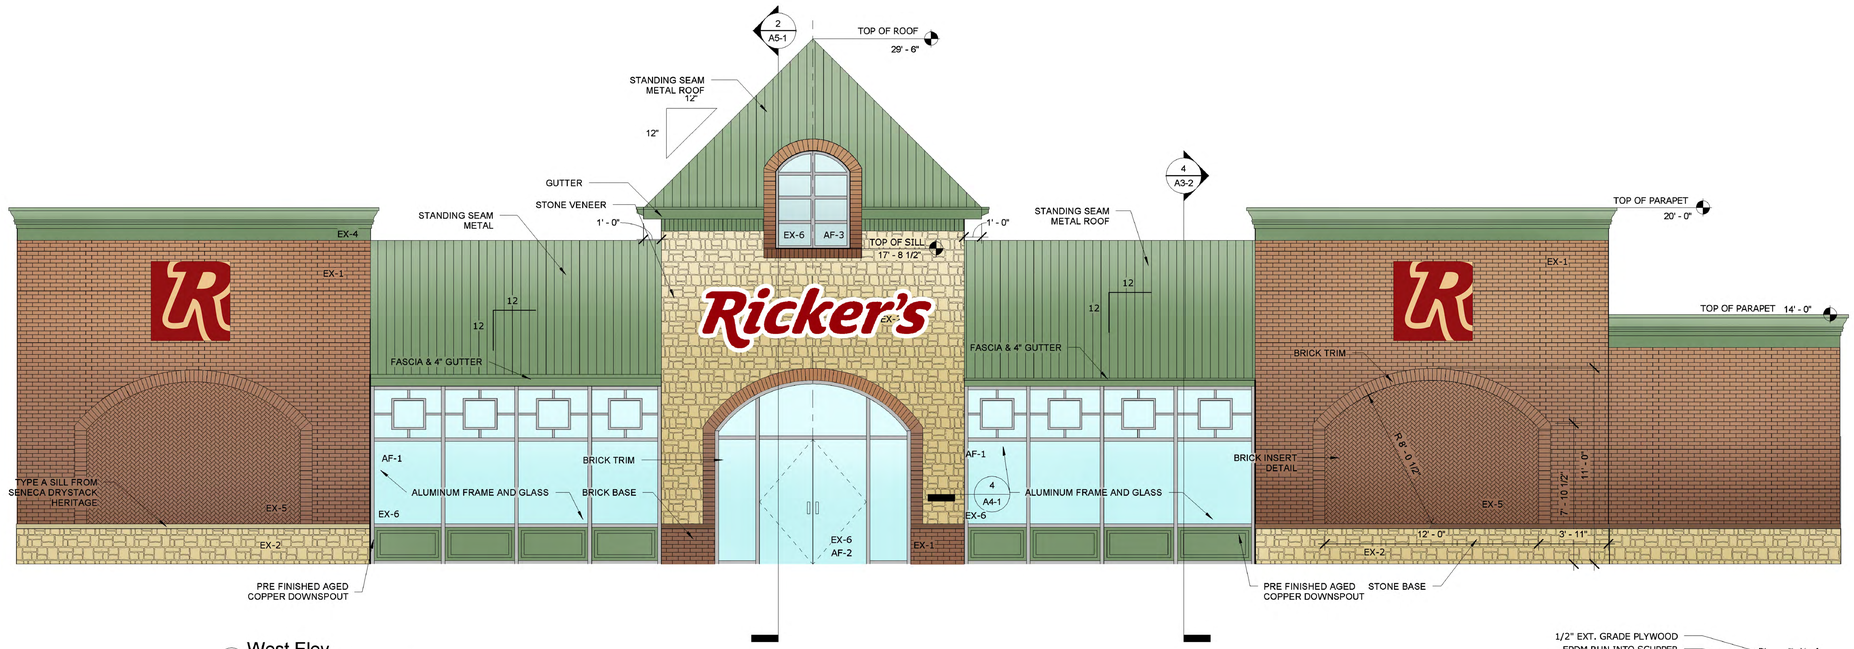

2 West Elev
1/4" = 1'-0"

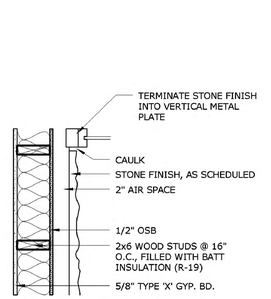

4 Wall at Mullion
1" = 1'-0"

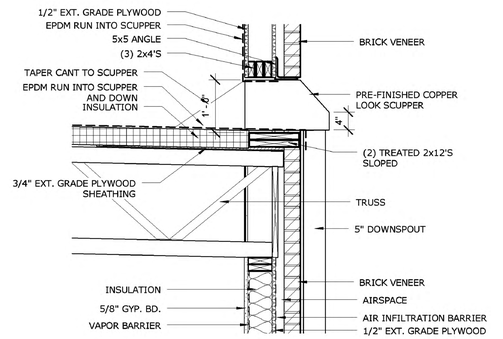

3 Scupper Detail
3/4" = 1'-0"

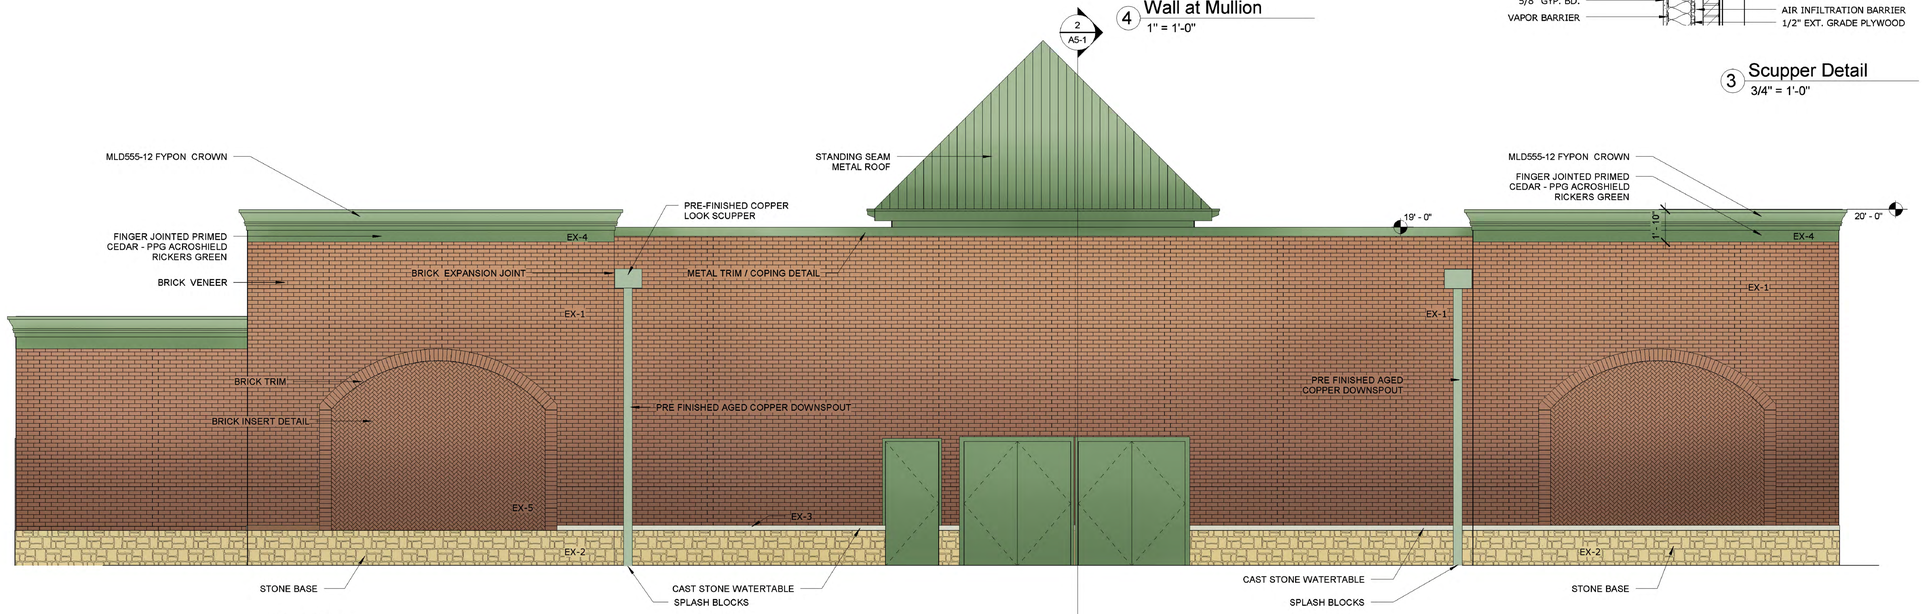

1 East Elev
1/4" = 1'-0"

krM Architecture+

1020 Jackson Street
Anderson, Indiana
tel: 765.649.8477
fax: 765.649.8484
www.krMarchitecture.com

Ricker's

30 WEST 11TH STREET
ANDERSON, IN
765-643-3016
www.rickers.net

Westfield, IN
Hall & House Development

Reference Plan
Scale: N.T.S.

NORTH

Seal

NOT FOR CONSTRUCTION

Mark	Date	Description

Date:	**01.13.15**
Drawn By:	**MrY**
Checked By:	**MM**
Project Number:	**.**
Copyright: krM Architecture+ 2010	

Exterior Elevations

A4-1

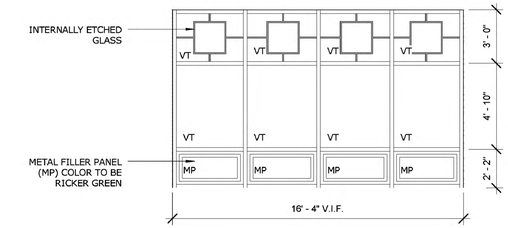

3 Elev. AF-1
1/4" = 1'-0"

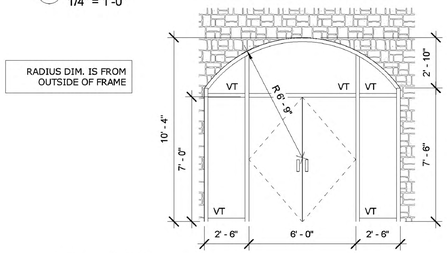

4 Elev. AF-2
1/4" = 1'-0"

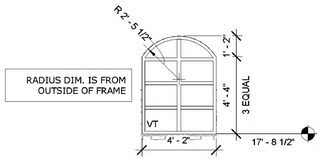

7 Elev. AF-3
1/4" = 1'-0"

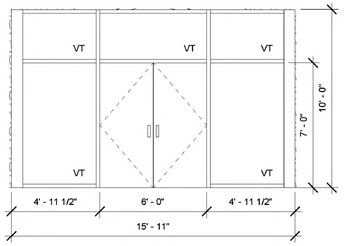

5 Elev. AF-4
1/4" = 1'-0"

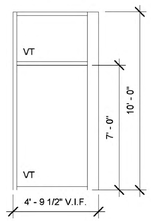

6 Elev. AF-6
1/4" = 1'-0"

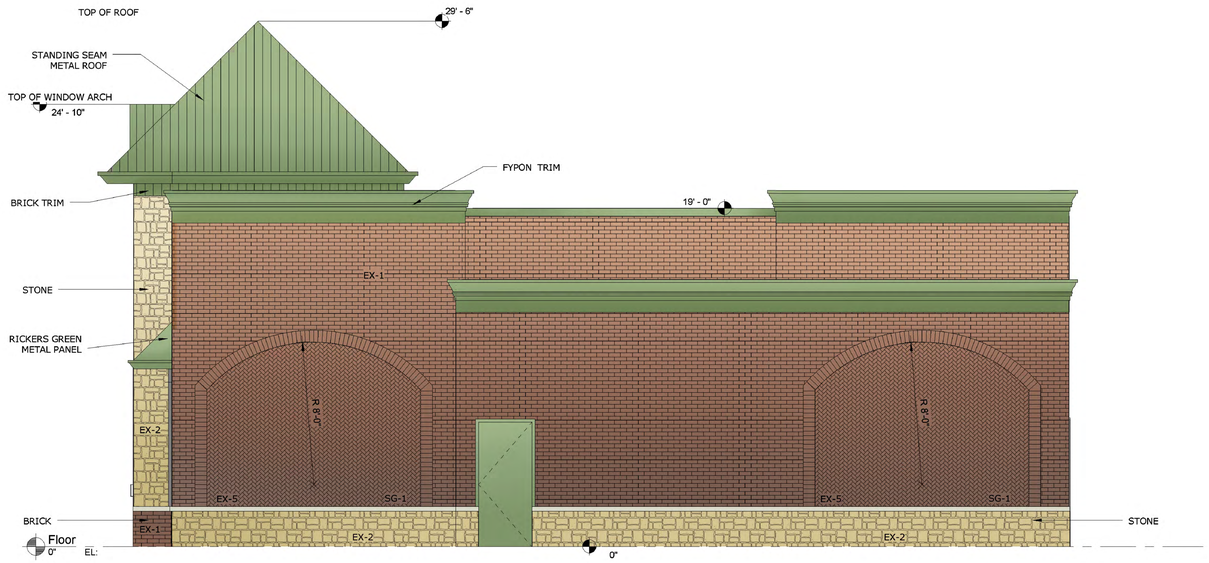

2 North Elev.
1/4" = 1'-0"

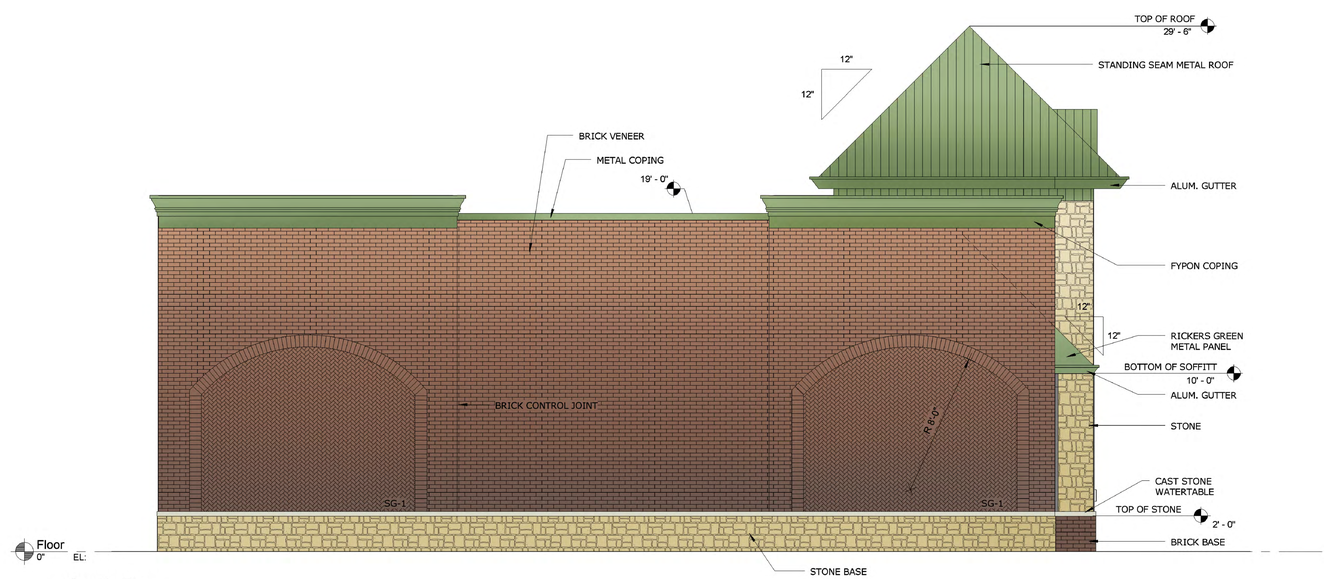

1 South Elev.
1/4" = 1'-0"

krM Architecture+

1020 Jackson Street
Anderson, Indiana
tel: 765.649.8477
fax: 765.649.8484
www.krMarchitecture.com

Ricker's

30 WEST 11TH STREET
ANDERSON, IN
765-643-3016
www.rickers.net

Westfield, IN
Hall & House Development

Reference Plan
Scale: N.T.S.

NORTH

Seal

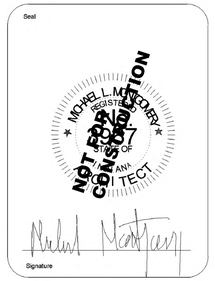

Signature

Mark	Date	Description

Date:	01.13.15
Drawn By:	MrY
Checked By:	MM
Project Number:	.

Copyright: krM Architecture+ 2010

Exterior Elevations

A4-2