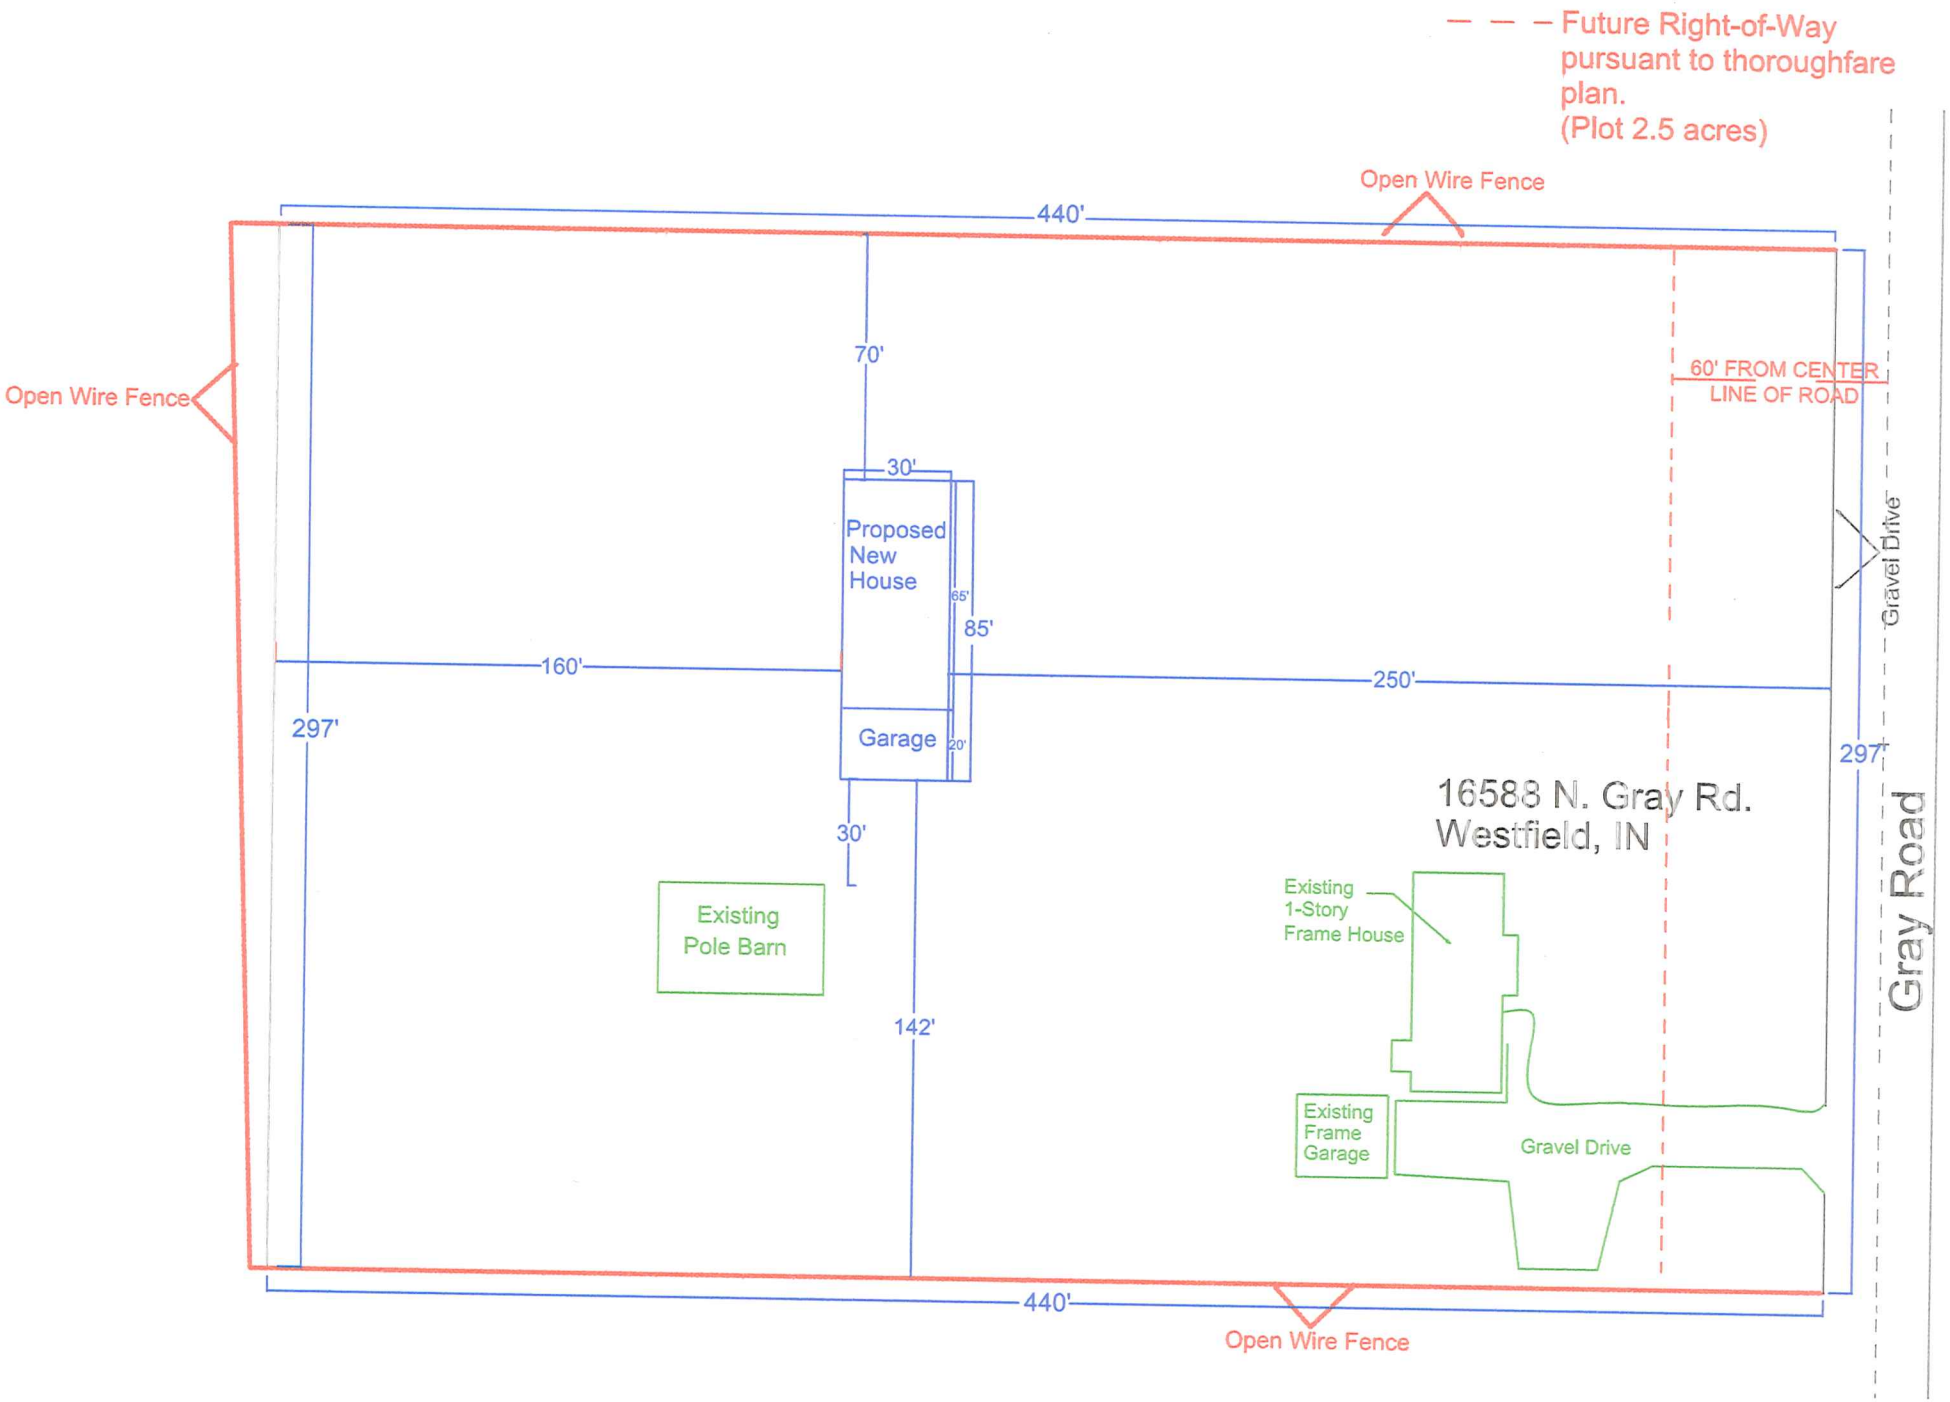
Future Right-of-Way pursuant to thoroughfare plan.
(Plot 2.5 acres)
Open Wire Fence
440'
Open Wire Fence
70'
60' FROM CENTER LINE OF ROAD
30'
Proposed New House
65'
85'
Gravel Drive
160'
250'
297'
Garage
20'
297'
16588 N. Gray Rd.
Westfield, IN
30'
Existing Pole Barn
Existing 1-Story Frame House
142'
Existing Frame Garage
Gravel Drive
Gray Road
440'
Open Wire Fence