THE DESIGN AND CONSTRUCTION SHALL COMPLY WITH THE CURRENT CITY OF WESTFIELD CONSTRUCTION SPECIFICATIONS AND STANDARD CONSTRUCTION DETAILS. THE OMISSION OF ANY CURRENT STANDARD DETAIL DOES NOT RELIEVE THE CONTRACTOR FROM THIS REQUIREMENT.

THE DESIGN AND CONSTRUCTION SHALL COMPLY WITH ALL ADA REQUIREMENTS.

LEGEND:

EXISTING		PROPOSED
	RIGHT-OF-WAY LINE	
	EASEMENT LINE	
	SETBACK LINE	
	CENTERLINE	
	SWALE / FLOWLINE	
	SUBSURFACE DRAIN	
S	SANITARY SEWER	S
ST	STORM SEWER	ST
ST	STORM CULVERT	ST
W	WATER MAIN	W
800	CONTOUR, MAJOR	800
799	CONTOUR, MINOR	799
	FENCE	
	TREE LINE	

EXISTING		PROPOSED
S	SANITARY MANHOLE	
ST	STORM MANHOLE	
	STORM INLET	
	STORM END SECTION	
	FIRE HYDRANT	
N/A	FLOW ARROW	

BC – BACK OF CURB
CL – CENTERLINE
FL – FLOW LINE
NP – NORMAL POOL (ELEVATION)
PVC – POLYVINYL CHLORIDE PIPE
RCP – REINFORCED CONCRETE PIPE
R/W – RIGHT-OF-WAY

Indiana 811
KNOW WHAT'S BELOW.
CALL BEFORE YOU DIG.
Call 811 or 800-382-5544 Before you Dig!

GRAPHIC SCALE
0' 50' 100' 150'
(IN FEET)

N.E. COR, N.E. 1/4, SEC. 32, T.19N., R.4E.

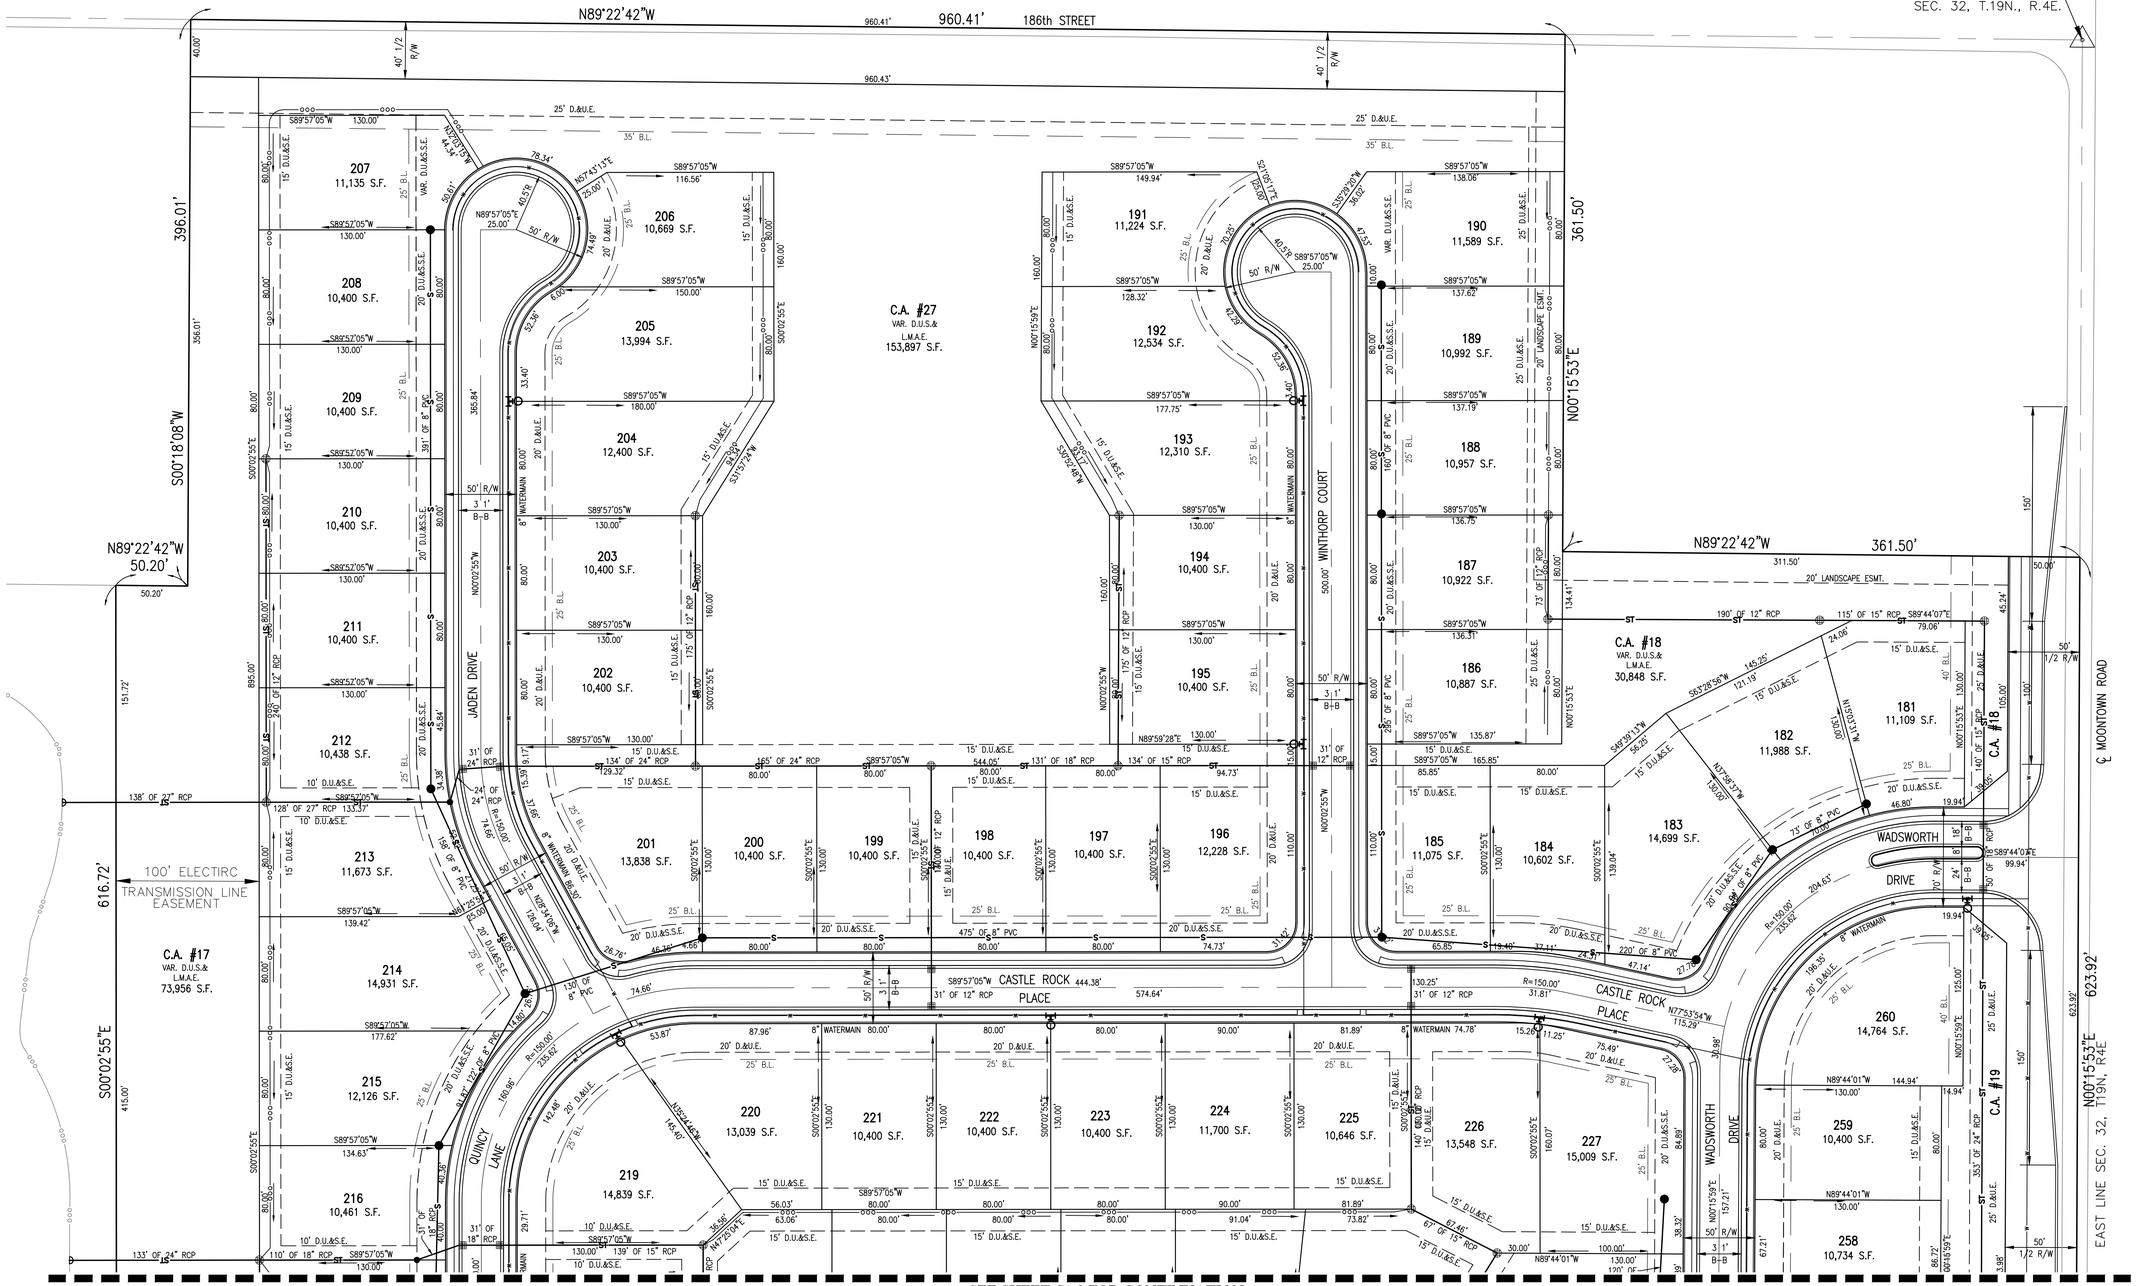

REVISIONS		
DATE	DESCRIPTION	BY

HWC ENGINEERING
INDIANAPOLIS - TERRE HAUTE
LAFAYETTE - SCOTTSBURG
www.hwcengineering.com

ENCLAVE AT ANDOVER
CITY OF WESTFIELD, INDIANA
DEVELOPMENT PLAN

PRELIMINARY NOT FOR CONSTRUCTION
SEAN M. DOWNEY REGISTERED No. 10200309 STATE OF INDIANA PROFESSIONAL ENGINEER

DRAWN BY	
DC, TD	
CHECKED BY	
SD	
DATE	JOB NUMBER
2015-012	2015-012
SCALE	
AS SHOWN	
SHEET	

C1.2
DEVELOPMENT PLAN

©2015

Plot Date: Feb 25, 2015 Plot Time: 6:06pm File Name: W:\Pulte Homes\2015-012 Pulte- Enclave at Andover\Design\CAD\Development Plans\15012.Development Plan.dwg, Layout: C1.2 By: dchesterfield

THE DESIGN AND CONSTRUCTION SHALL COMPLY WITH THE CURRENT CITY OF WESTFIELD CONSTRUCTION SPECIFICATIONS AND STANDARD CONSTRUCTION DETAILS. THE OMISSION OF ANY CURRENT STANDARD DETAIL DOES NOT RELIEVE THE CONTRACTOR FROM THIS REQUIREMENT.

THE DESIGN AND CONSTRUCTION SHALL COMPLY WITH ALL ADA REQUIREMENTS.

LEGEND:

EXISTING		PROPOSED
	RIGHT-OF-WAY LINE	
	EASEMENT LINE	
	SETBACK LINE	
	CENTERLINE	
	SWALE / FLOWLINE	
	SUBSURFACE DRAIN	
S	SANITARY SEWER	S
ST	STORM SEWER	ST
ST	STORM CULVERT	ST
W	WATER MAIN	W
800	CONTOUR, MAJOR	800
799	CONTOUR, MINOR	799
	FENCE	
	TREE LINE	

EXISTING		PROPOSED
S	SANITARY MANHOLE	
ST	STORM MANHOLE	
	STORM INLET	
	STORM END SECTION	
	FIRE HYDRANT	
N/A	FLOW ARROW	

BC – BACK OF CURB
CL – CENTERLINE
FL – FLOW LINE
NP – NORMAL POOL (ELEVATION)
PVC – POLYVINYL CHLORIDE PIPE
RCP – REINFORCED CONCRETE PIPE
R/W – RIGHT-OF-WAY

Indiana 811
KNOW WHAT'S BELOW.
CALL BEFORE YOU DIG.
Call 811 or 800-382-5544 Before you Dig!

GRAPHIC SCALE
0' 50' 100' 150'
(IN FEET)

SEE SHEET C1.2 FOR CONTINUATION

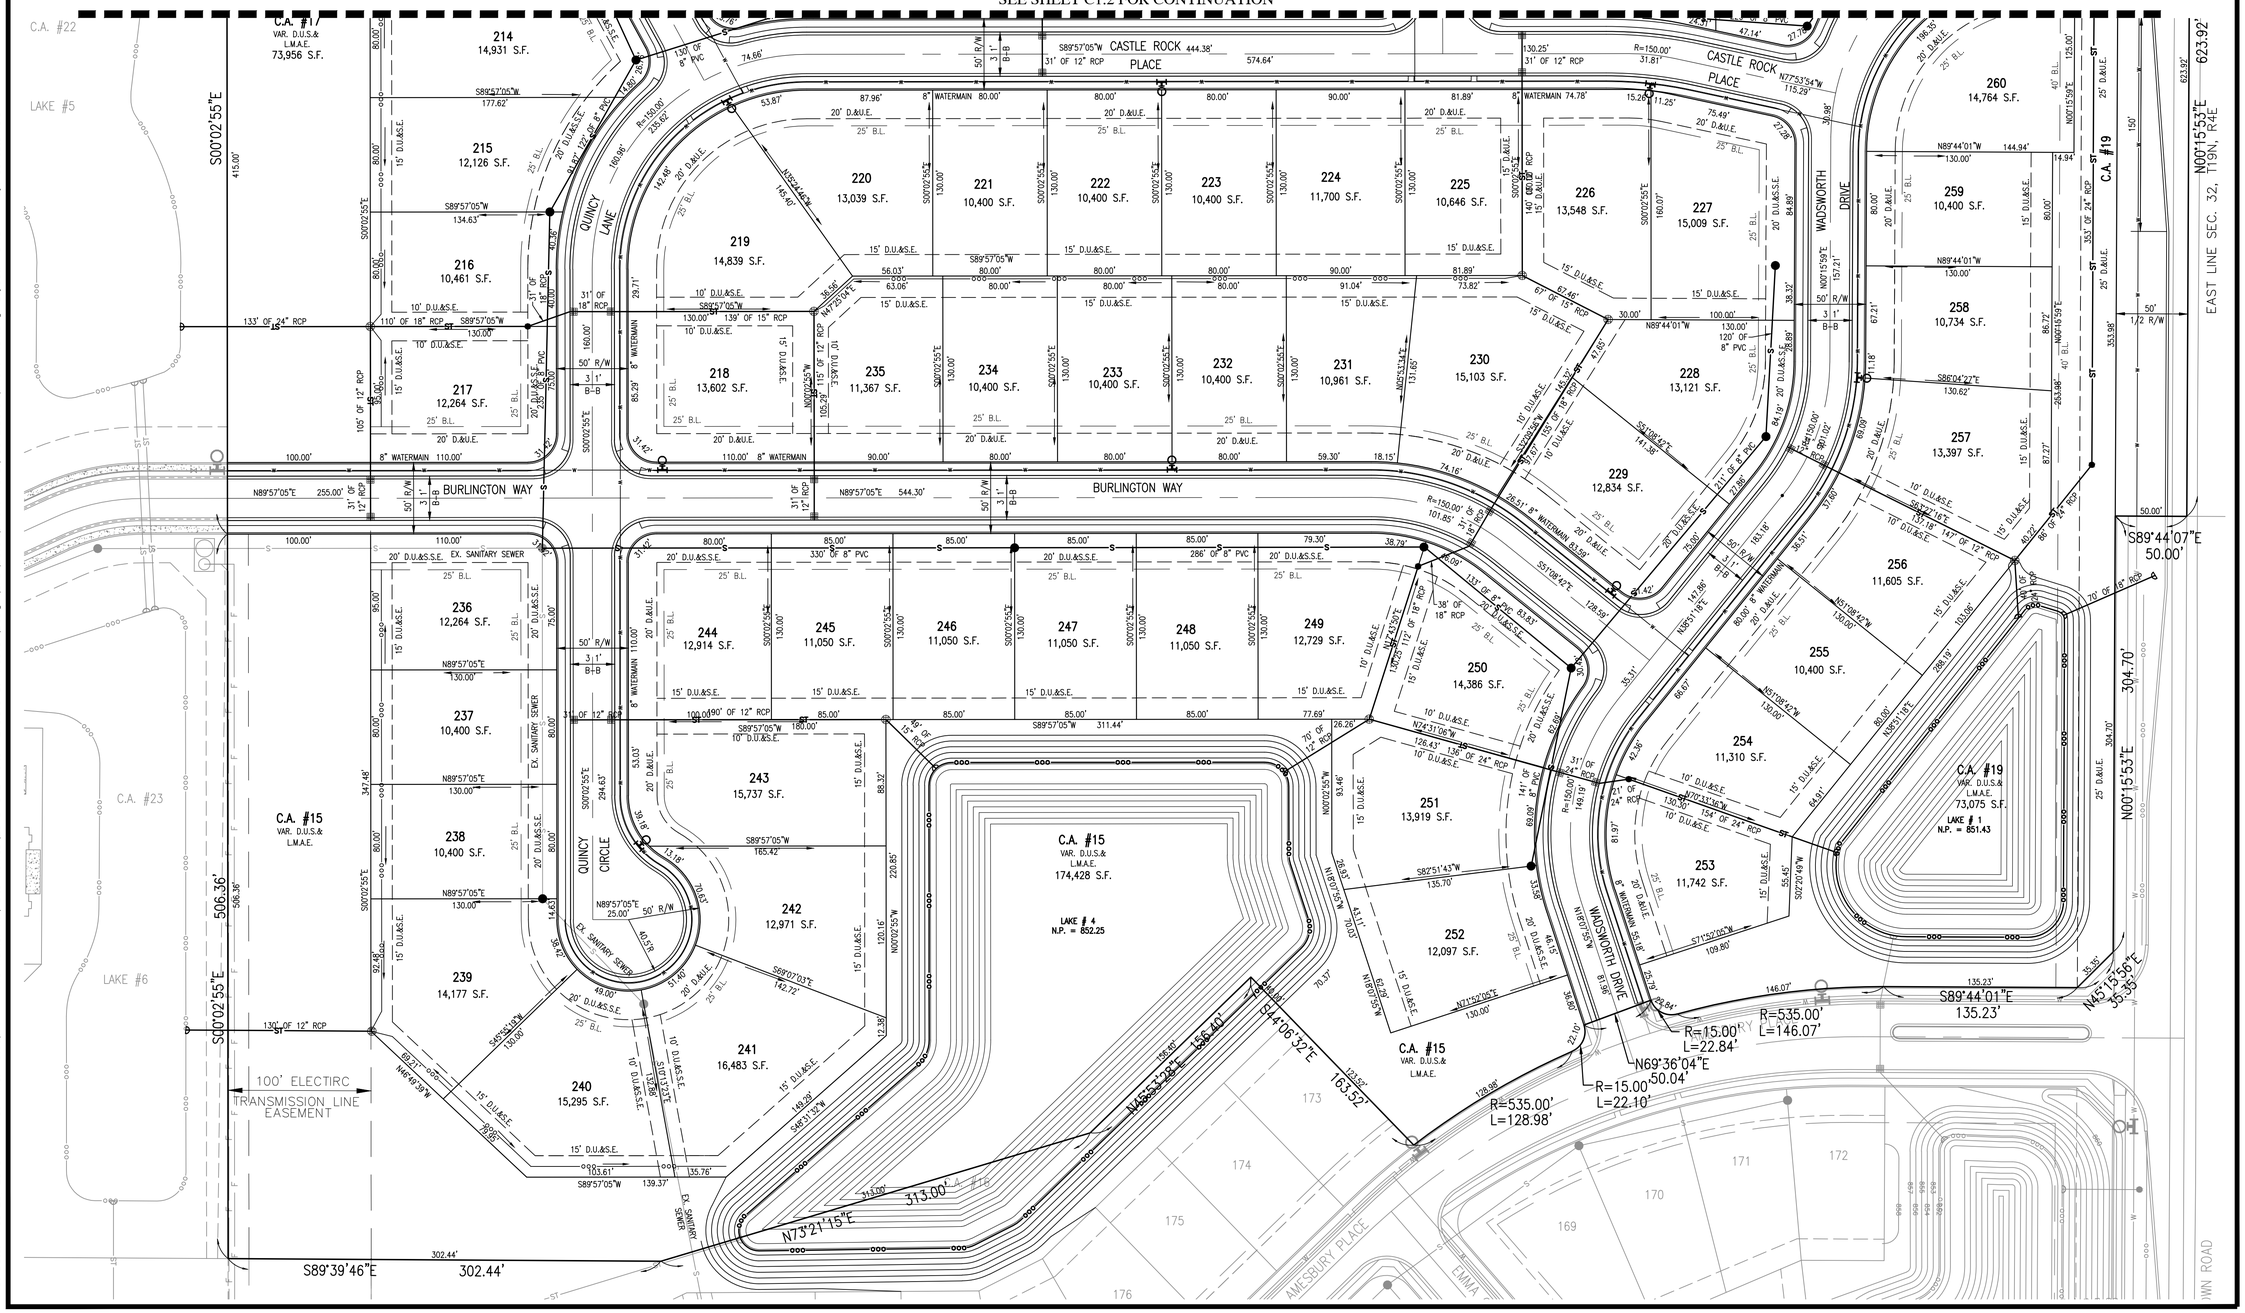

Plot Date: Feb 25, 2015 Plot Time: 6:06pm File Name: W:\Pulte Homes\2015-012 Pulte- Enclave at Andover\Design\CAD\Development Plans\Development Plans\2015-012 Development Plan.dwg, Layout: C1.3 By: dchesterfield

REVISIONS

DATE	DESCRIPTION	BY

HWC ENGINEERING
INDIANAPOLIS - TERRE HAUTE
LAFAYETTE - SCOTTSBURG
www.hwcengineering.com

ENCLAVE AT ANDOVER
CITY OF WESTFIELD, INDIANA
DEVELOPMENT PLAN

SEAN M. DOWNEY REGISTERED No. 10200309 STATE OF INDIANA PROFESSIONAL ENGINEER
PRELIMINARY NOT FOR CONSTRUCTION

DRAWN BY DC, TD	
CHECKED BY SD	JOB NUMBER 2015-012
DATE 2015-012	
SCALE AS SHOWN	

SHEET
C1.3
DEVELOPMENT PLAN

©2015