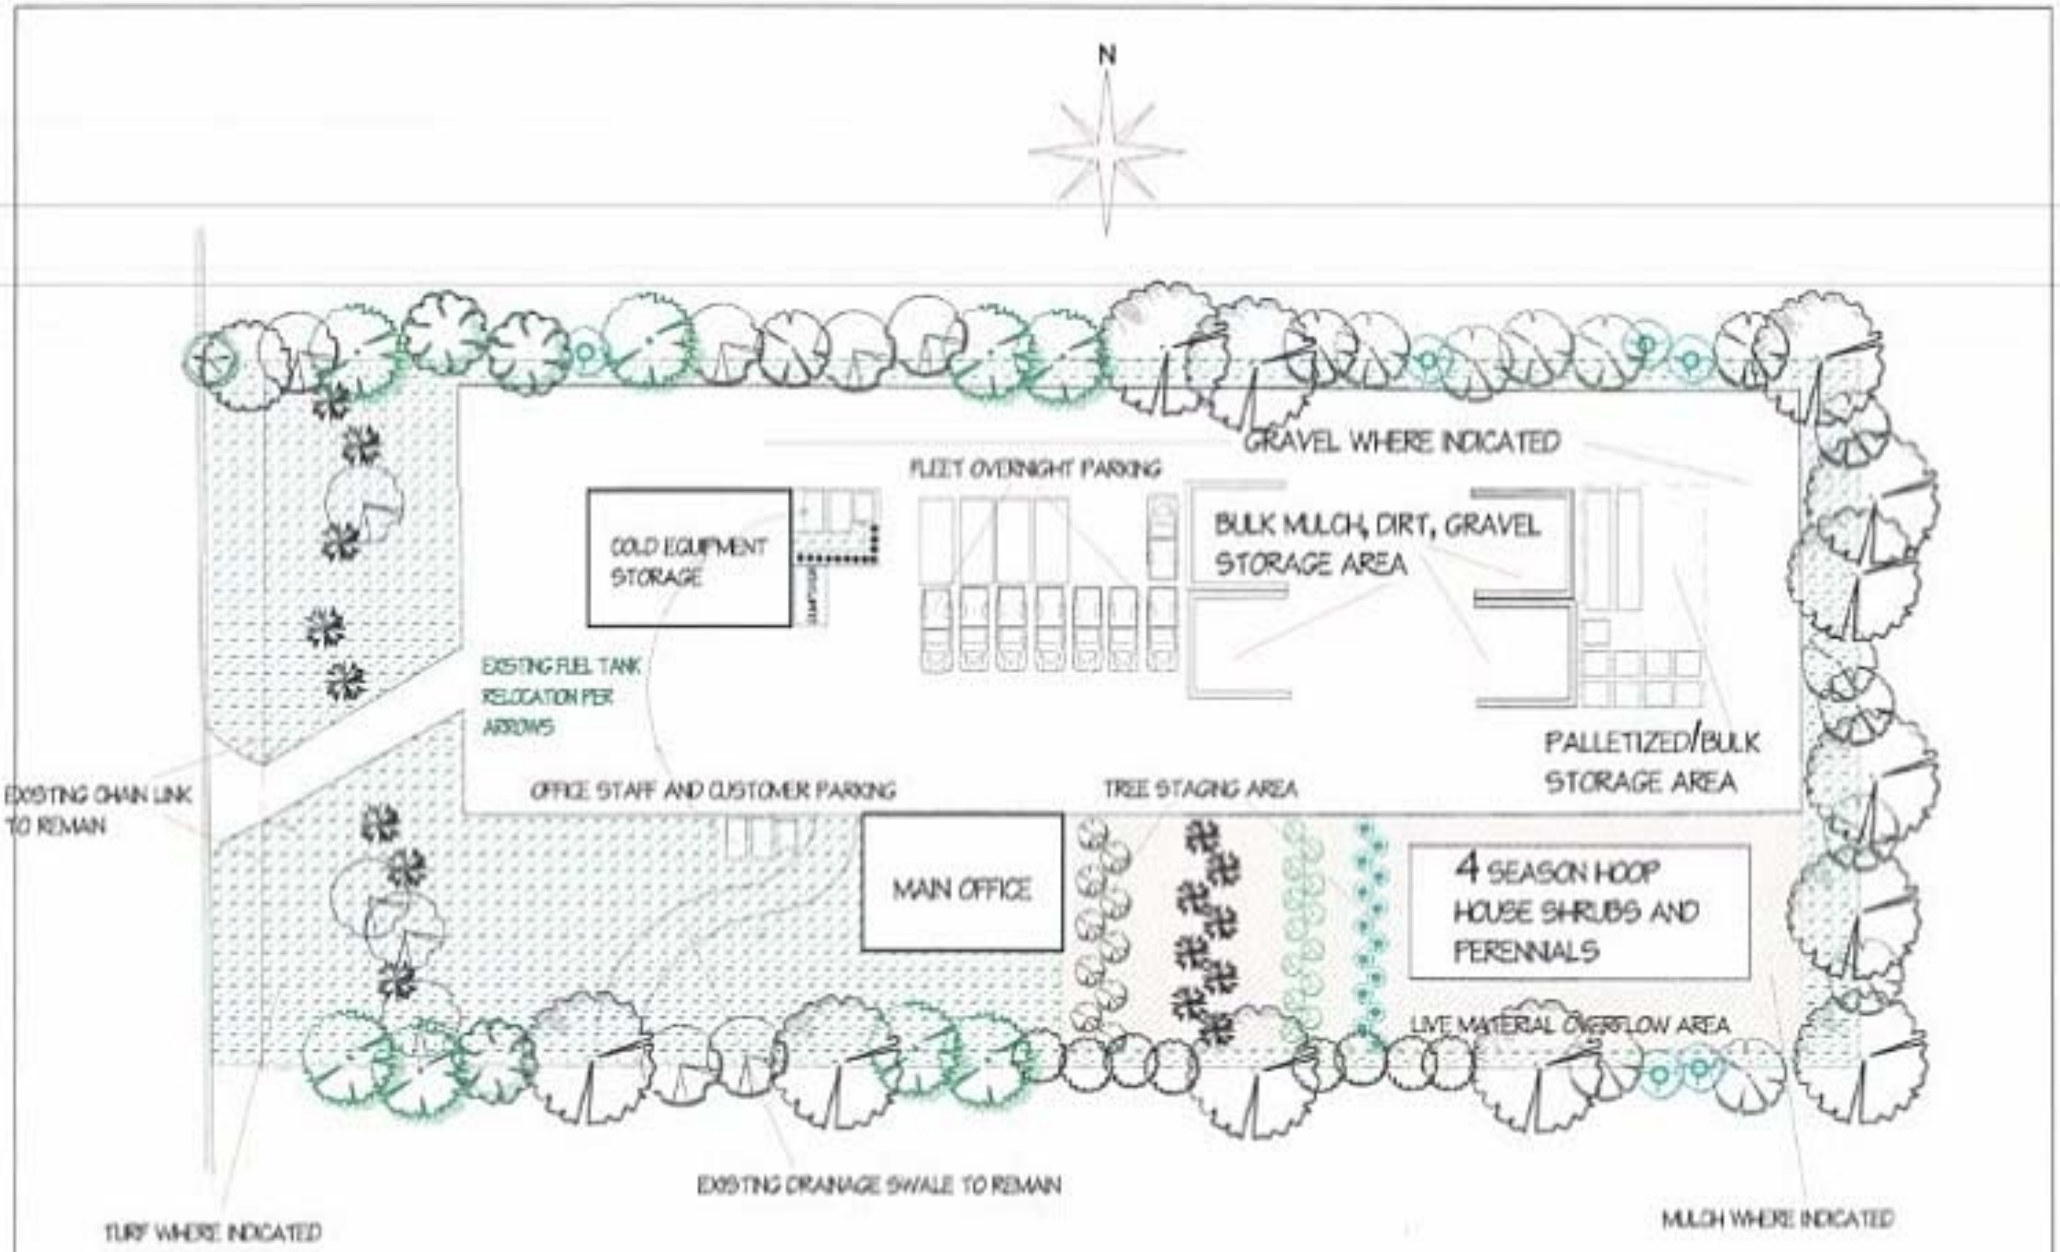

Revision #: MASTER PLAN Date: 5/28/2015	Scale: 1" = 30'	Landscape Plan: FORMER PETTJOHN CONCRETE COMPANY	Landscape Design by: CARBEL TURF CARE 23478 US 31 N SUITE B Cicero, IN 46034