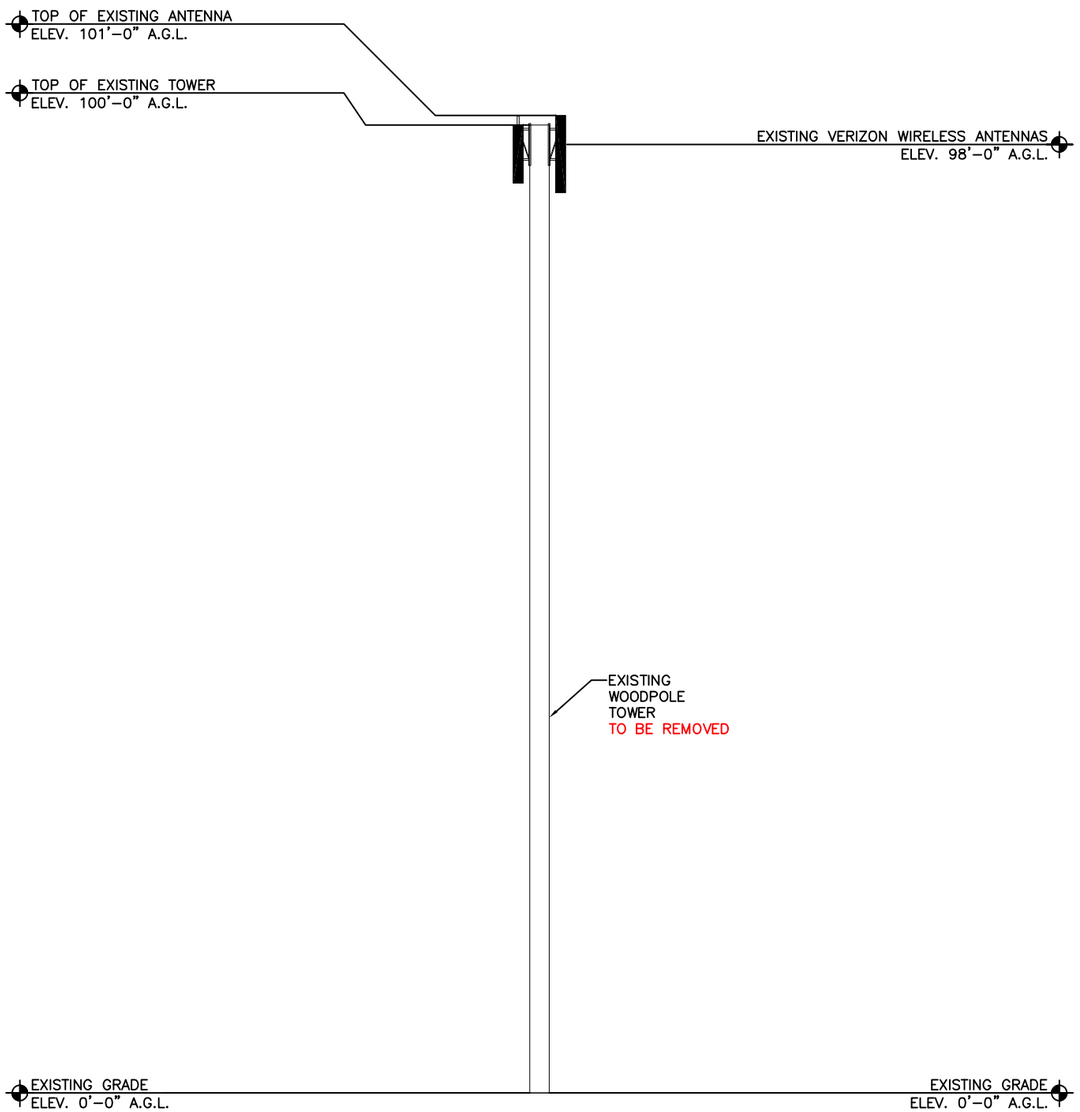

EXISTING ELEVATION | SCALE: 1/16"=1' | 1

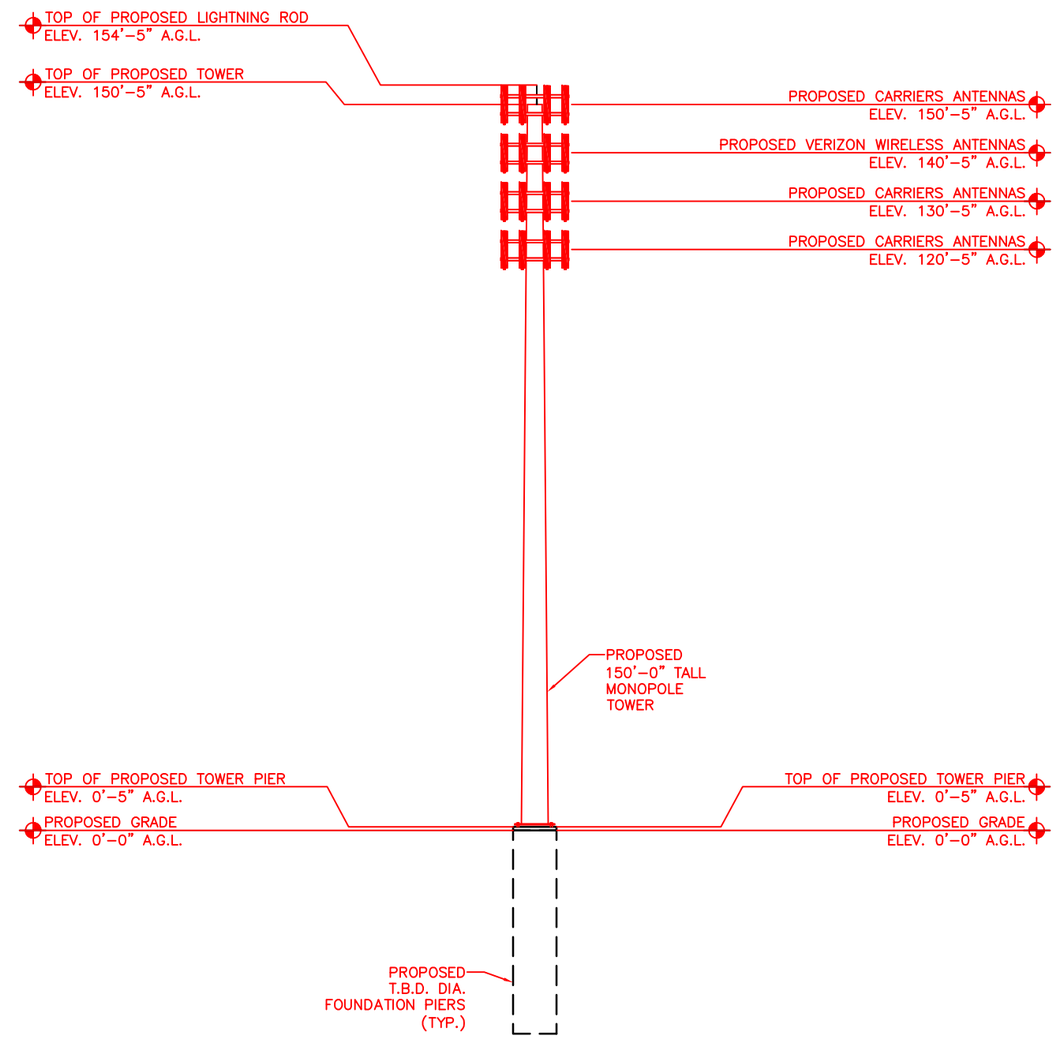

PROPOSED ELEVATION | SCALE: 1/32"=1' | 2

CROWN CASTLE

FIRST GROUP
ENGINEERING INC.
CONSULTING ENGINEERS
5925 LAKESIDE BLVD.
INDIANAPOLIS, INDIANA 46278
PH. (317) 290-9549
FAX (317) 290-9560

REVISIONS

NO.	DATE	DESCRIPTION	BY
1	04/27/15	ISSUED FOR LEASE EXHIBIT	MWL
2	04/28/15	ISSUED FOR ZONING REVIEW	MWL
3	06/30/15	ISSUED FOR ZONING REVIEW	

DRAWN BY: MWL
CHECKED BY: M.A.N.
DRAWING DATE: 04/22/15

SITE AUDIT INFORMATION

AUDIT CO: KGN
AUDIT DATE: 12/18/07

SITE NAME

146TH & GRAY

BUSNESS UNIT NNUMBER

873892

SITE ADDRESS

4540 EAST 146TH STREET
WESTFIELD, IN 46074
HAMILTON COUNTY
USA

SHEET TITLE

ELEVATION

SHEET NUMBER

A-1