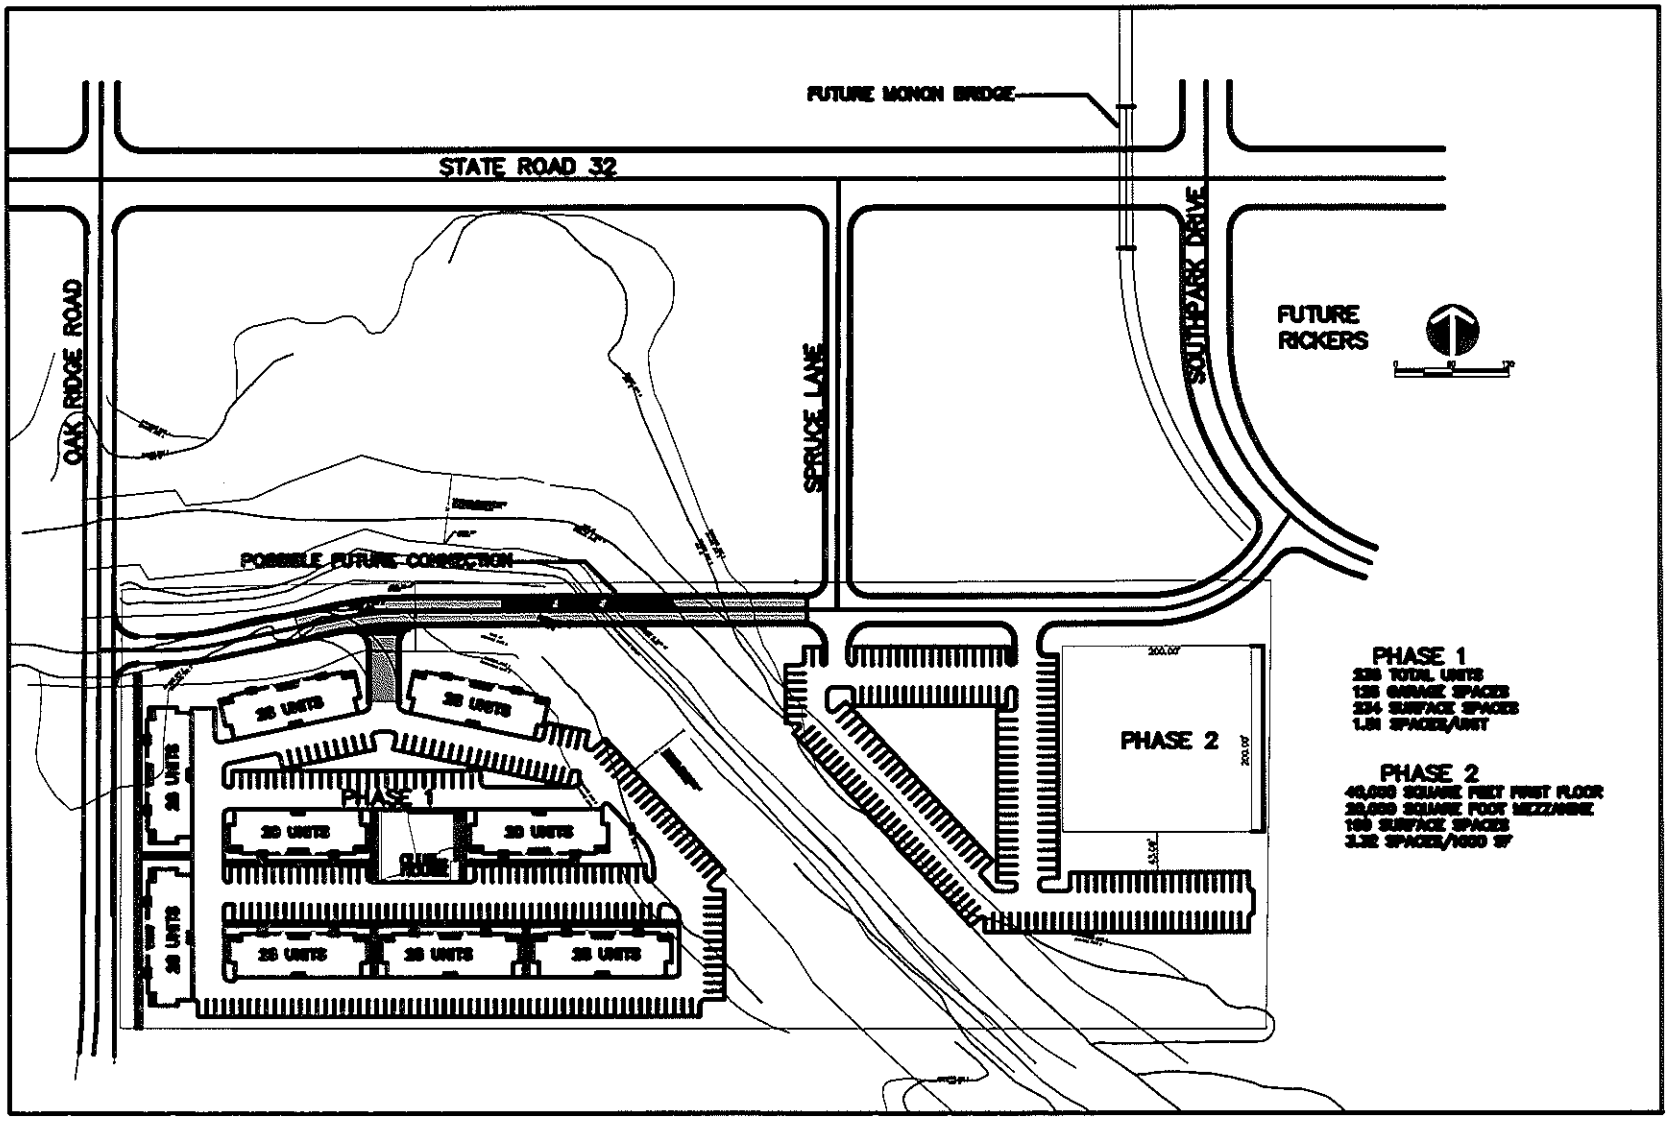

EDGEROCK DEVELOPMENT
733 EAST STATE ROAD 32
WESTFIELD, IN 46074

MAY 27, 2016

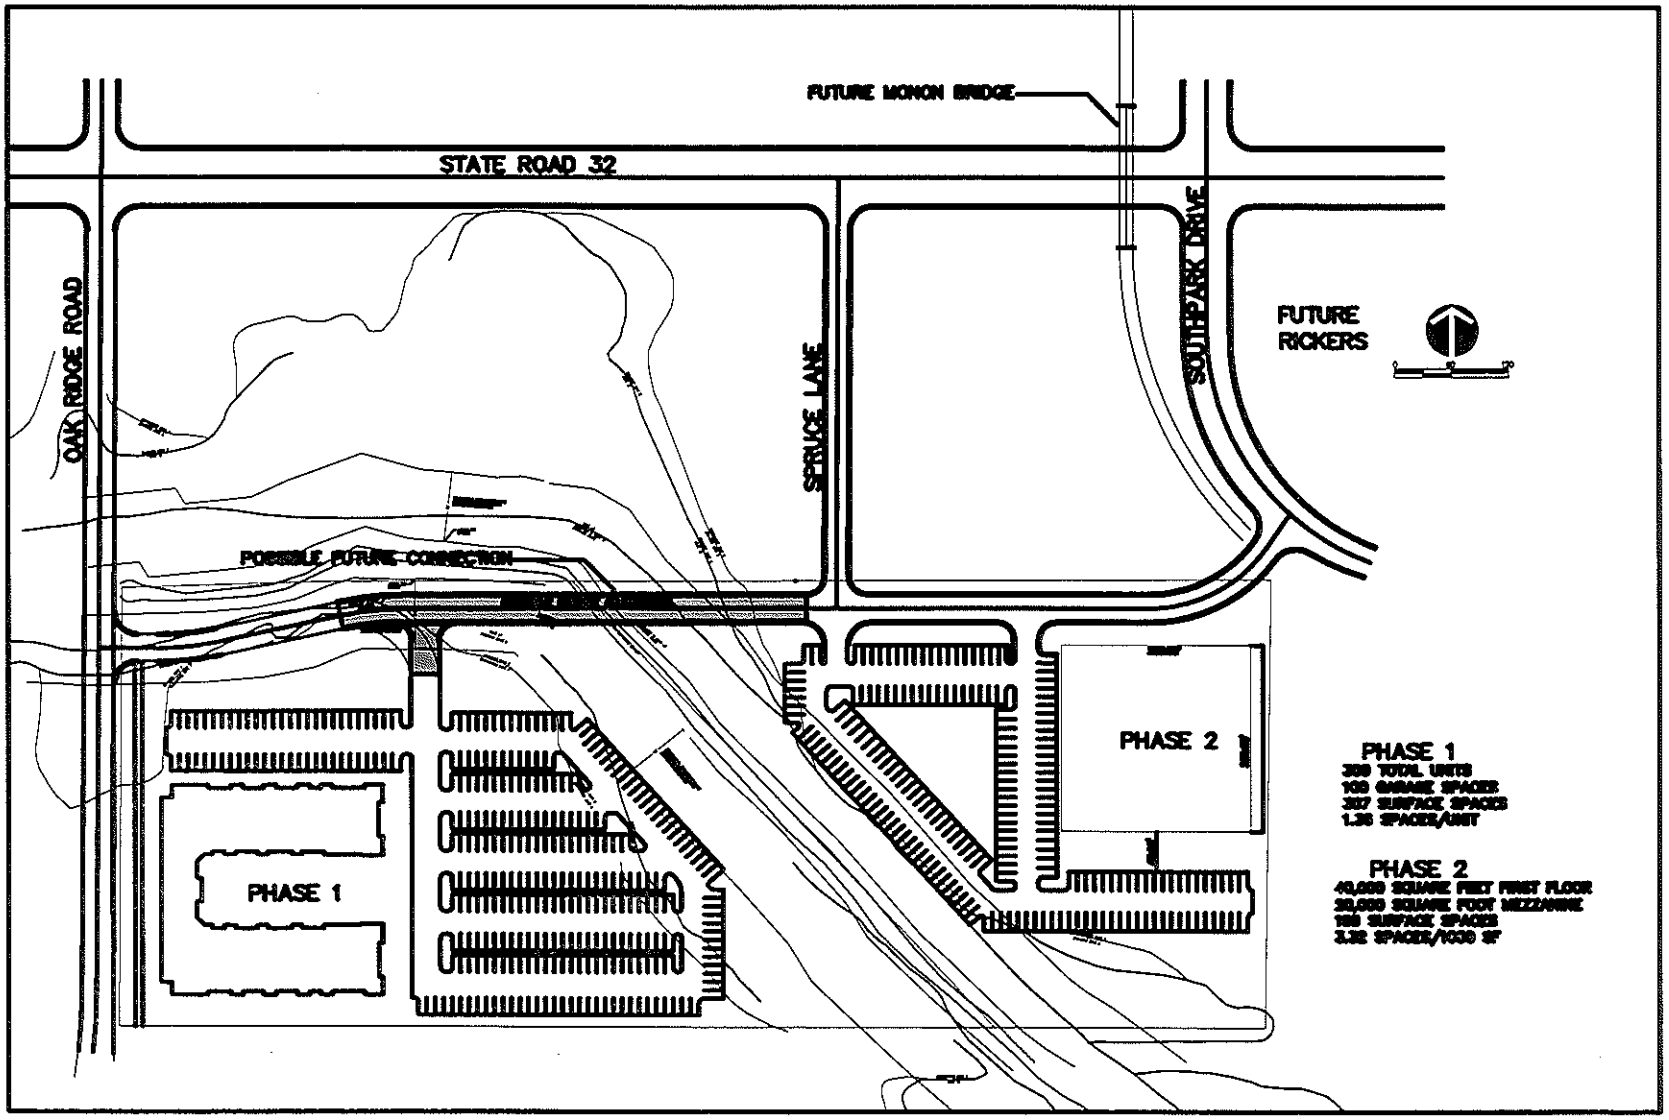

EDGEROCK DEVELOPMENT
733 EAST STATE ROAD 32
WESTFIELD, IN 46074

DEVELOPMENT & ENGINEERING CONSULTANTS

DATE
MAY 27, 2016
PROJECT NUMBER
15032A-1.001
DRAWN BY RT
CHECKED BY DCM
SHEET TITLE
SHEET #
of 8