EXHIBIT D
LANDSCAPING PLAN

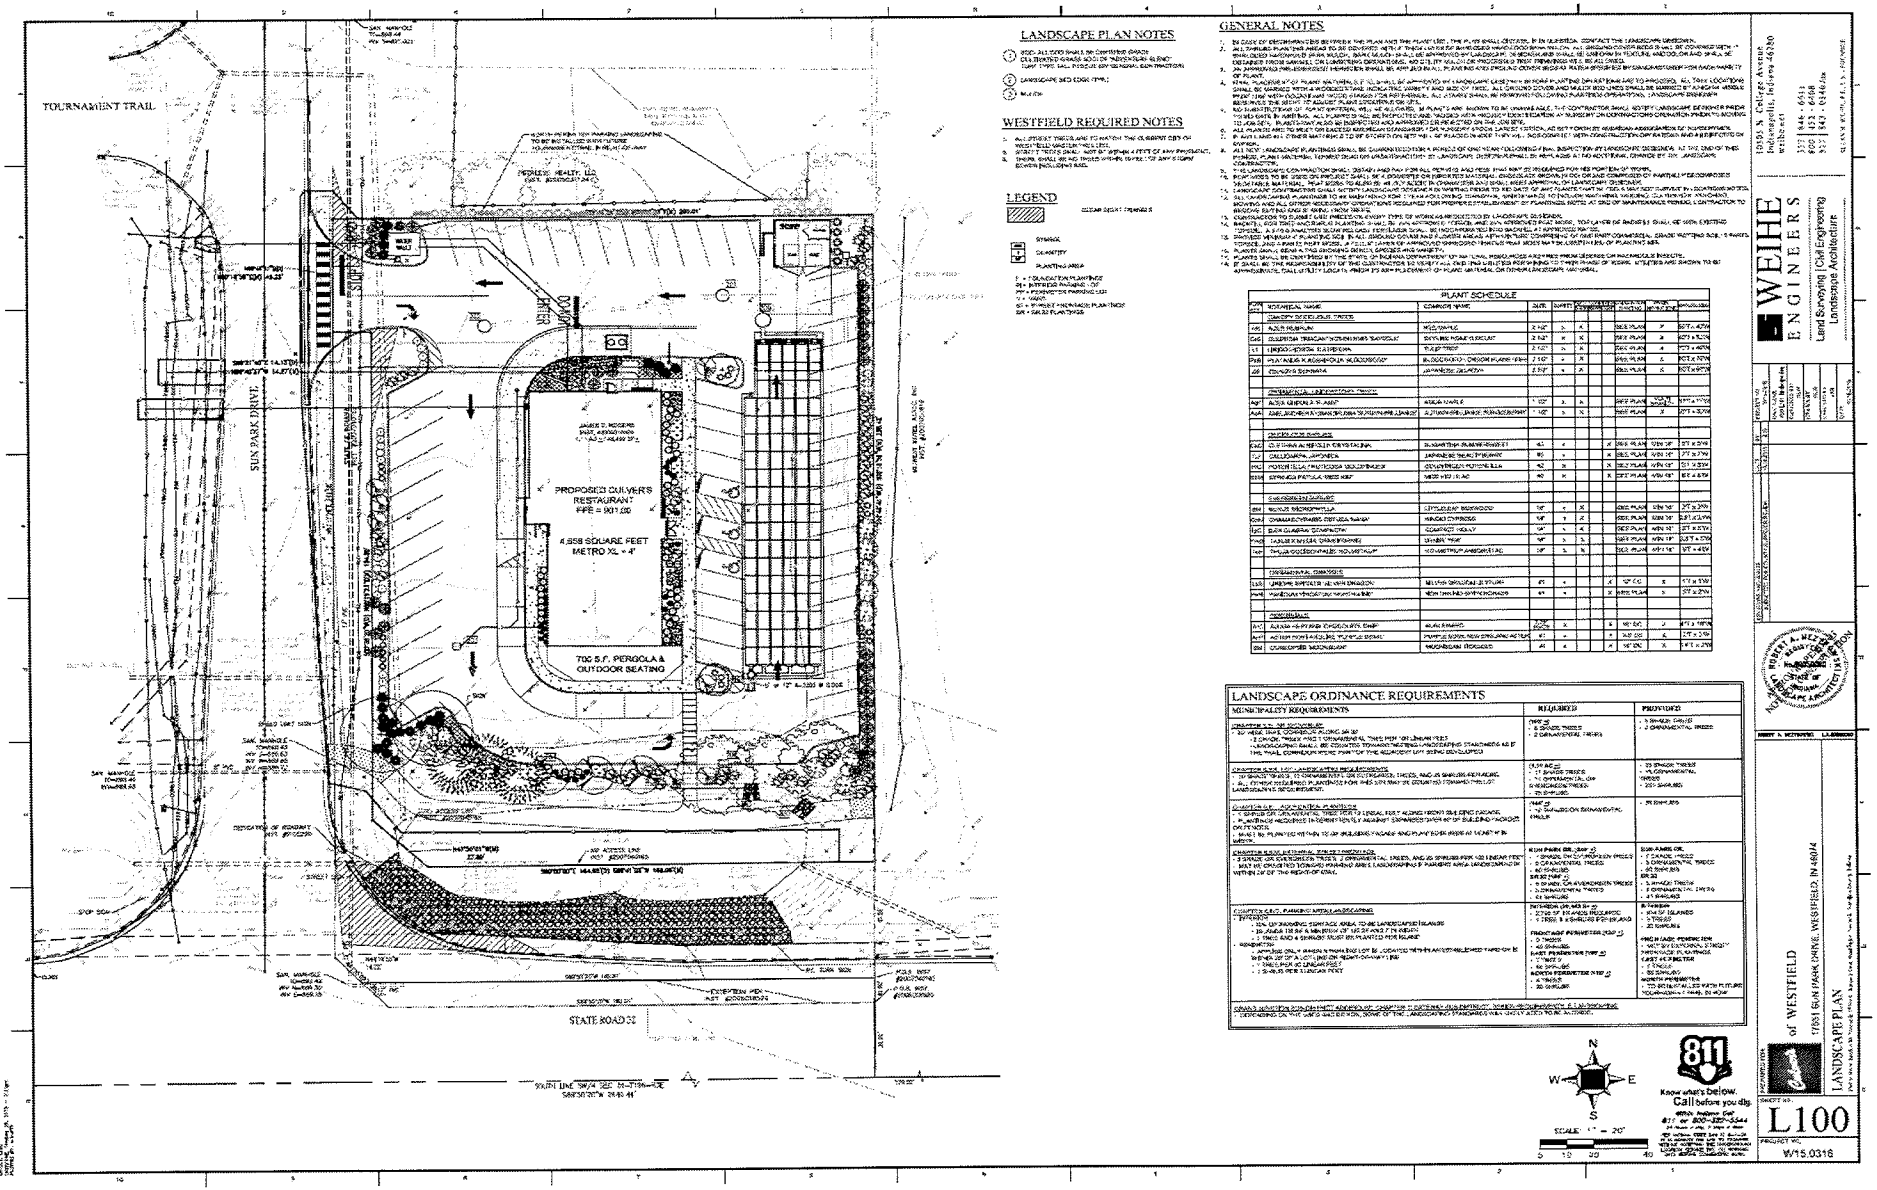

2854773_2