Scale: 1" = 10'

South Elevation Exterior

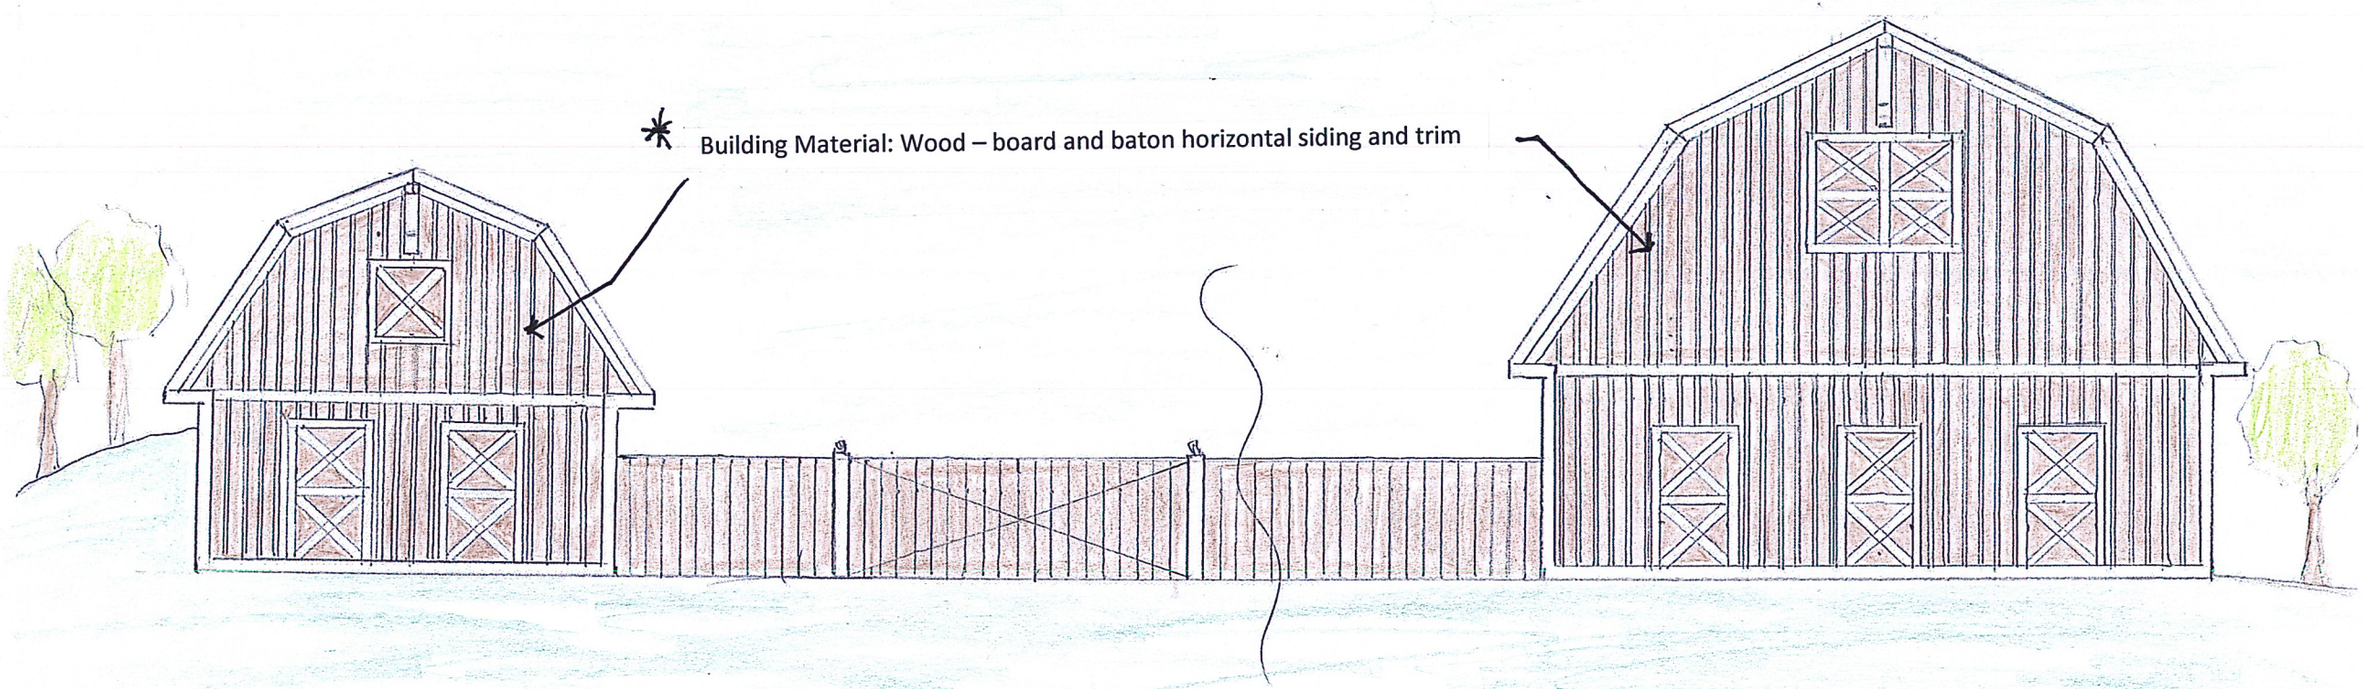

Scale: 1" = 10'

West Elevation Exterior

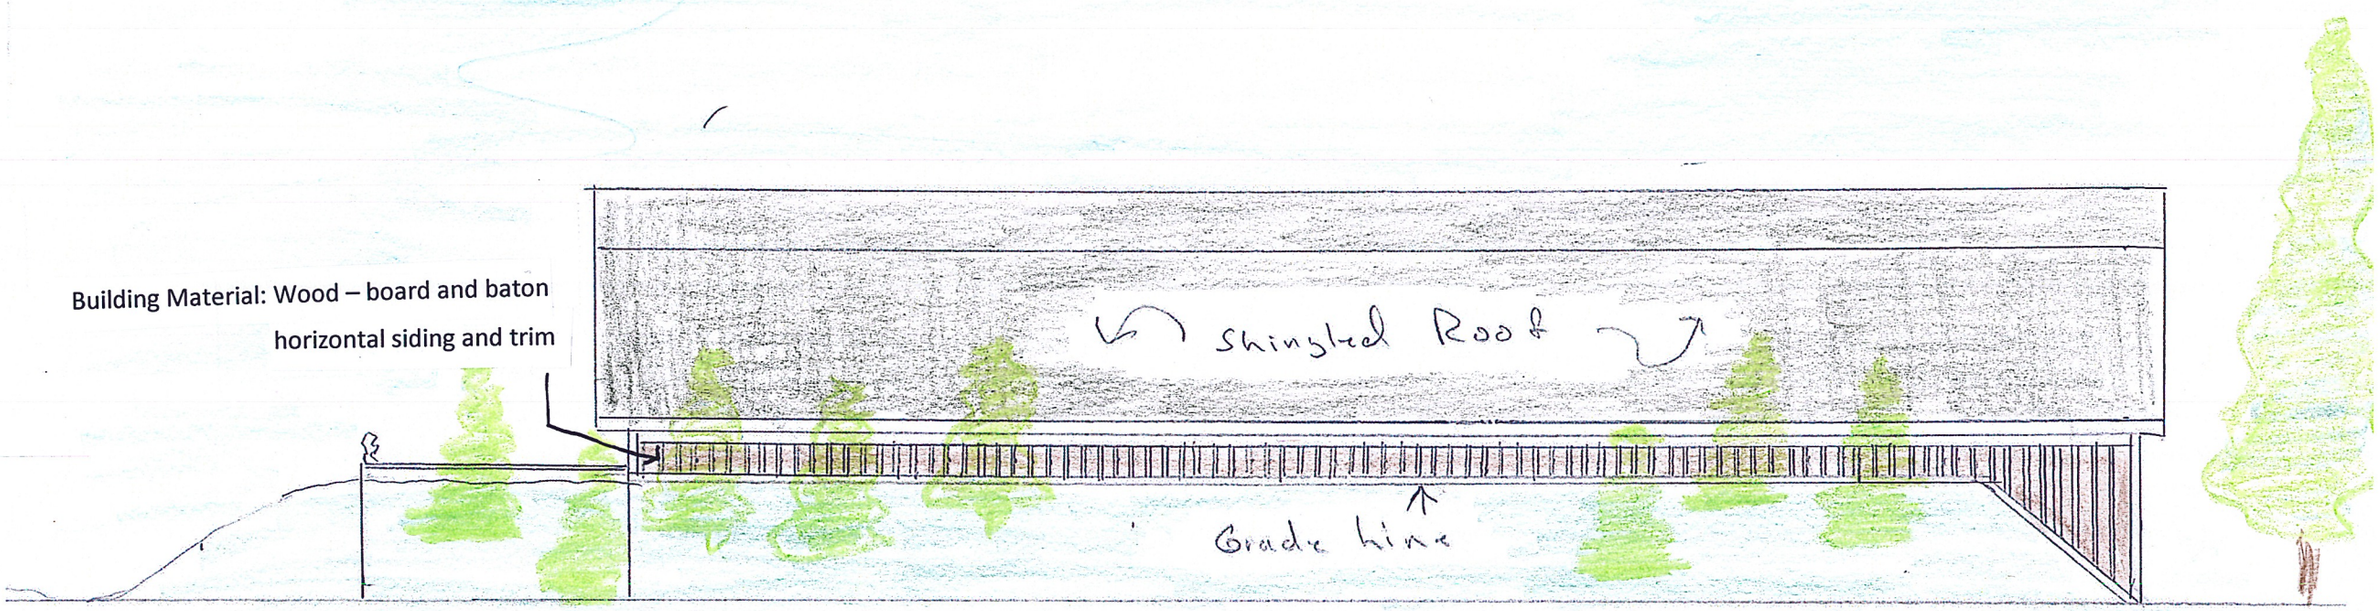

Trees to be installed on half Berm

Scale 1" = 10'

North Elevation Exterior

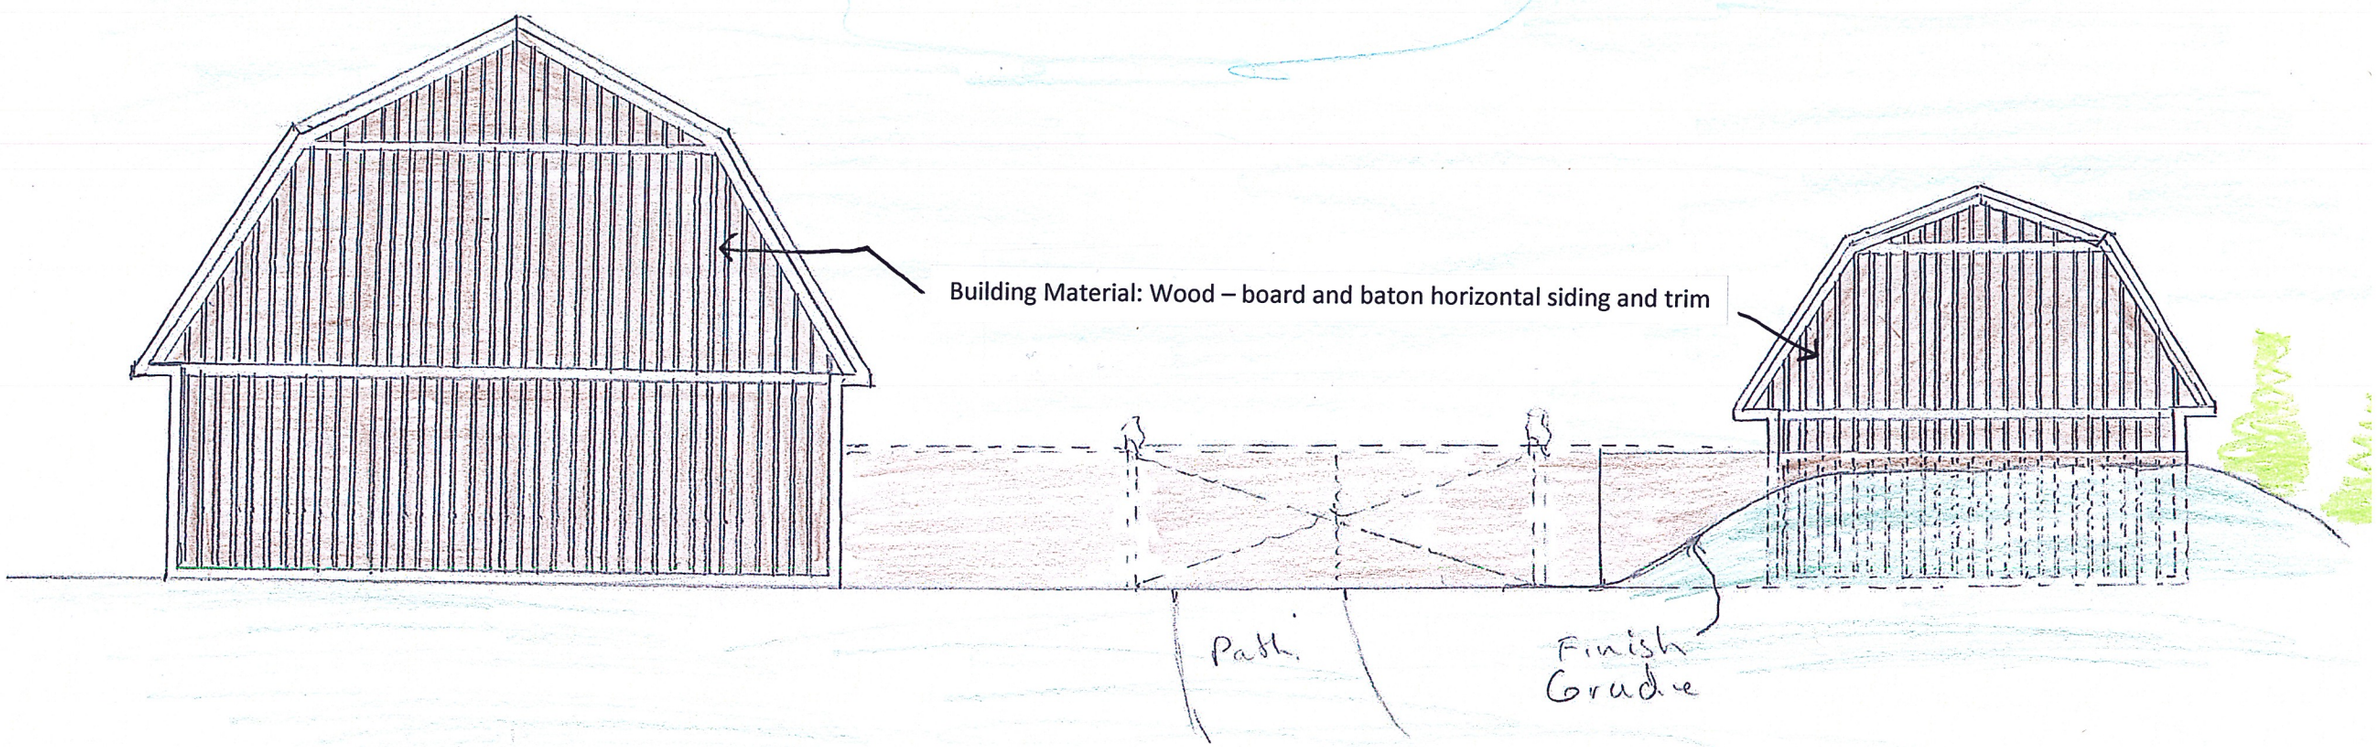

Scale: 1" = 10'

East Elevation Exterior

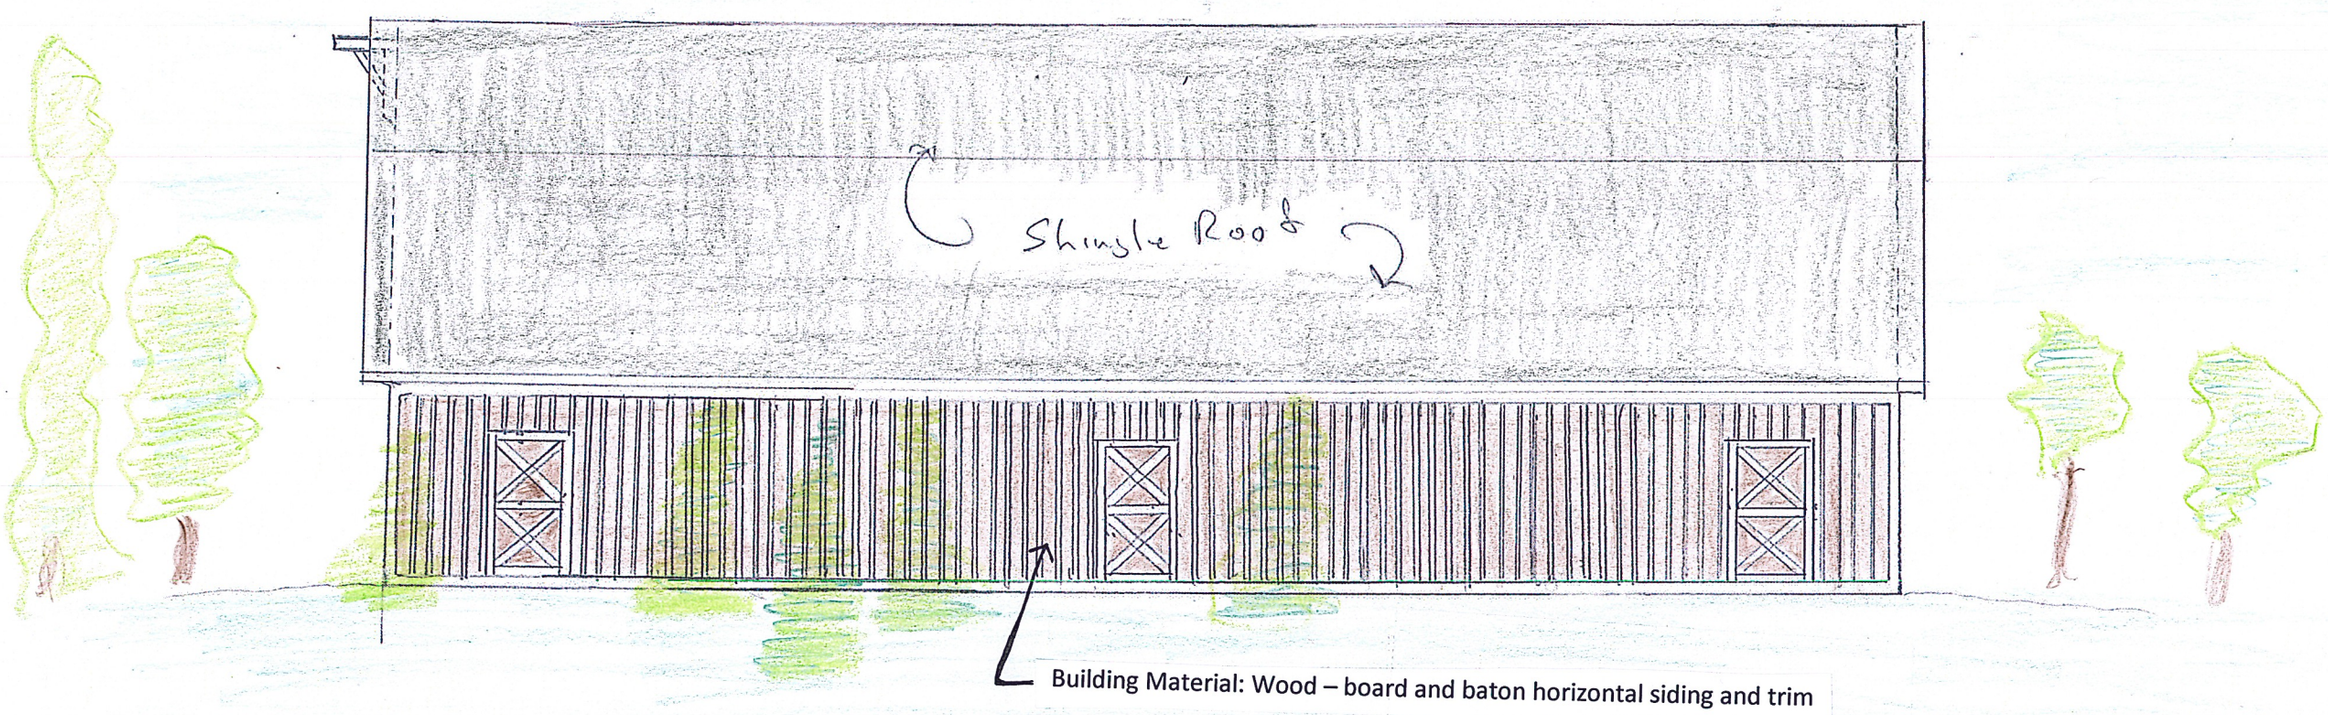

Scale: 1" = 10'

West Elevation Interior

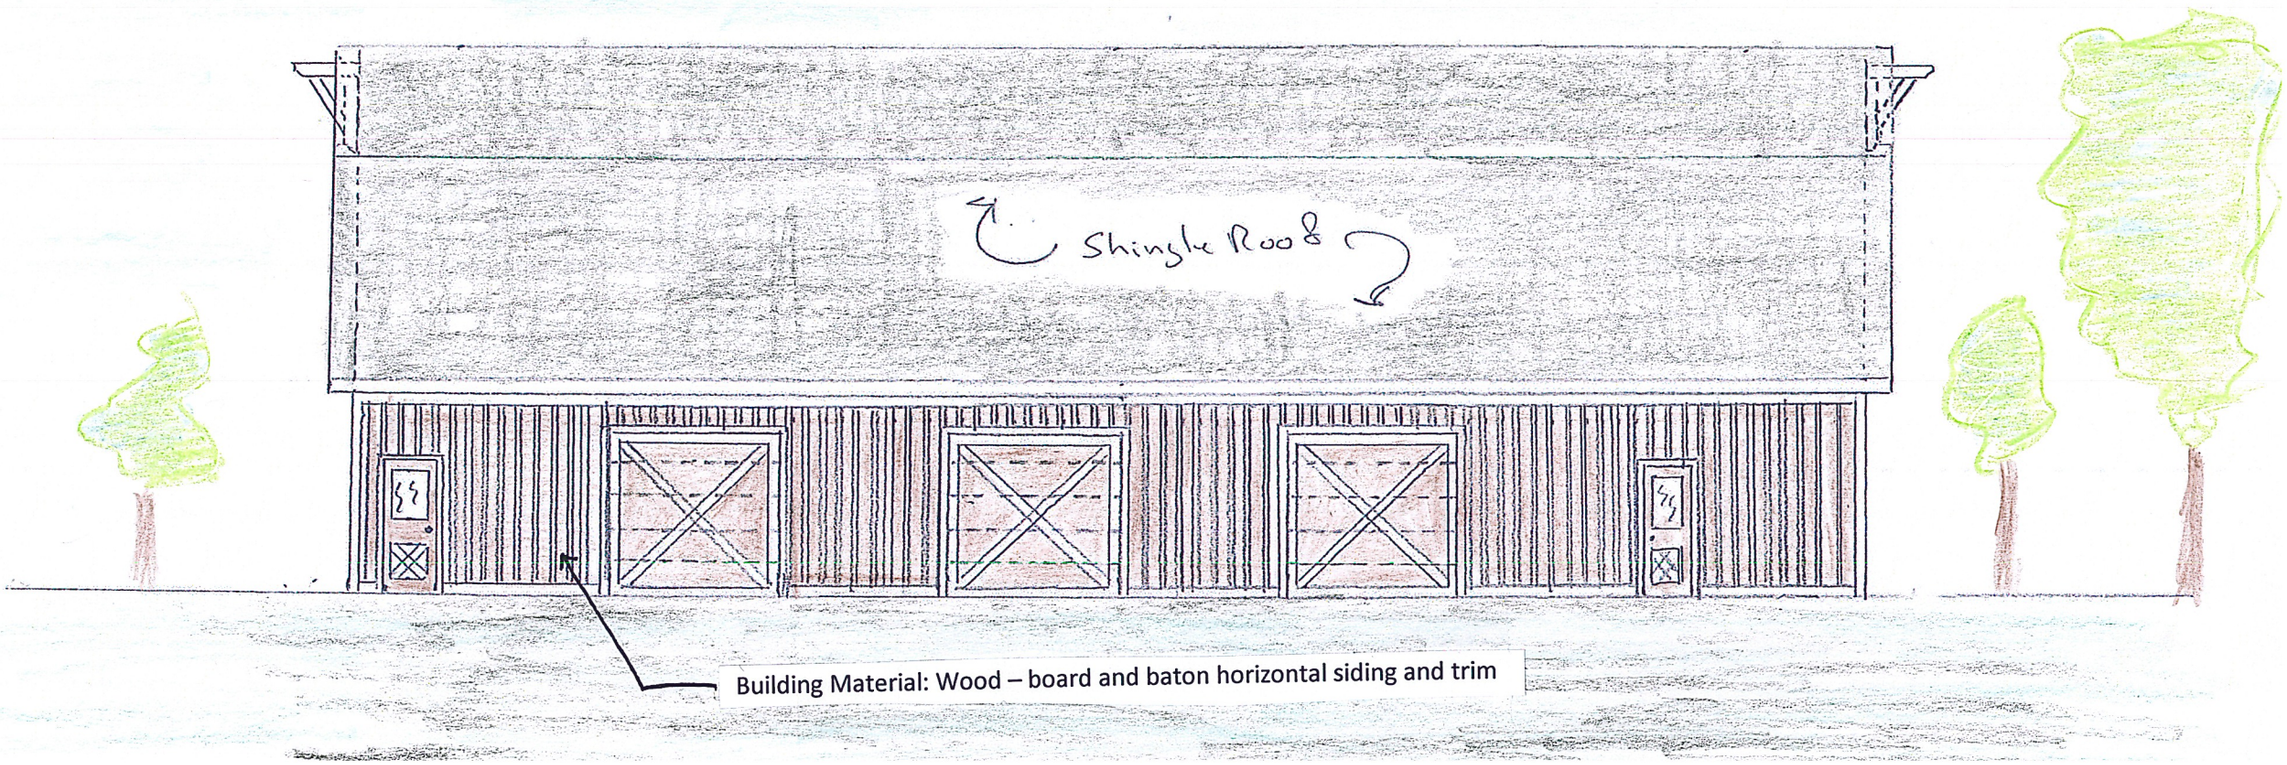

Scale: 1" = 10'
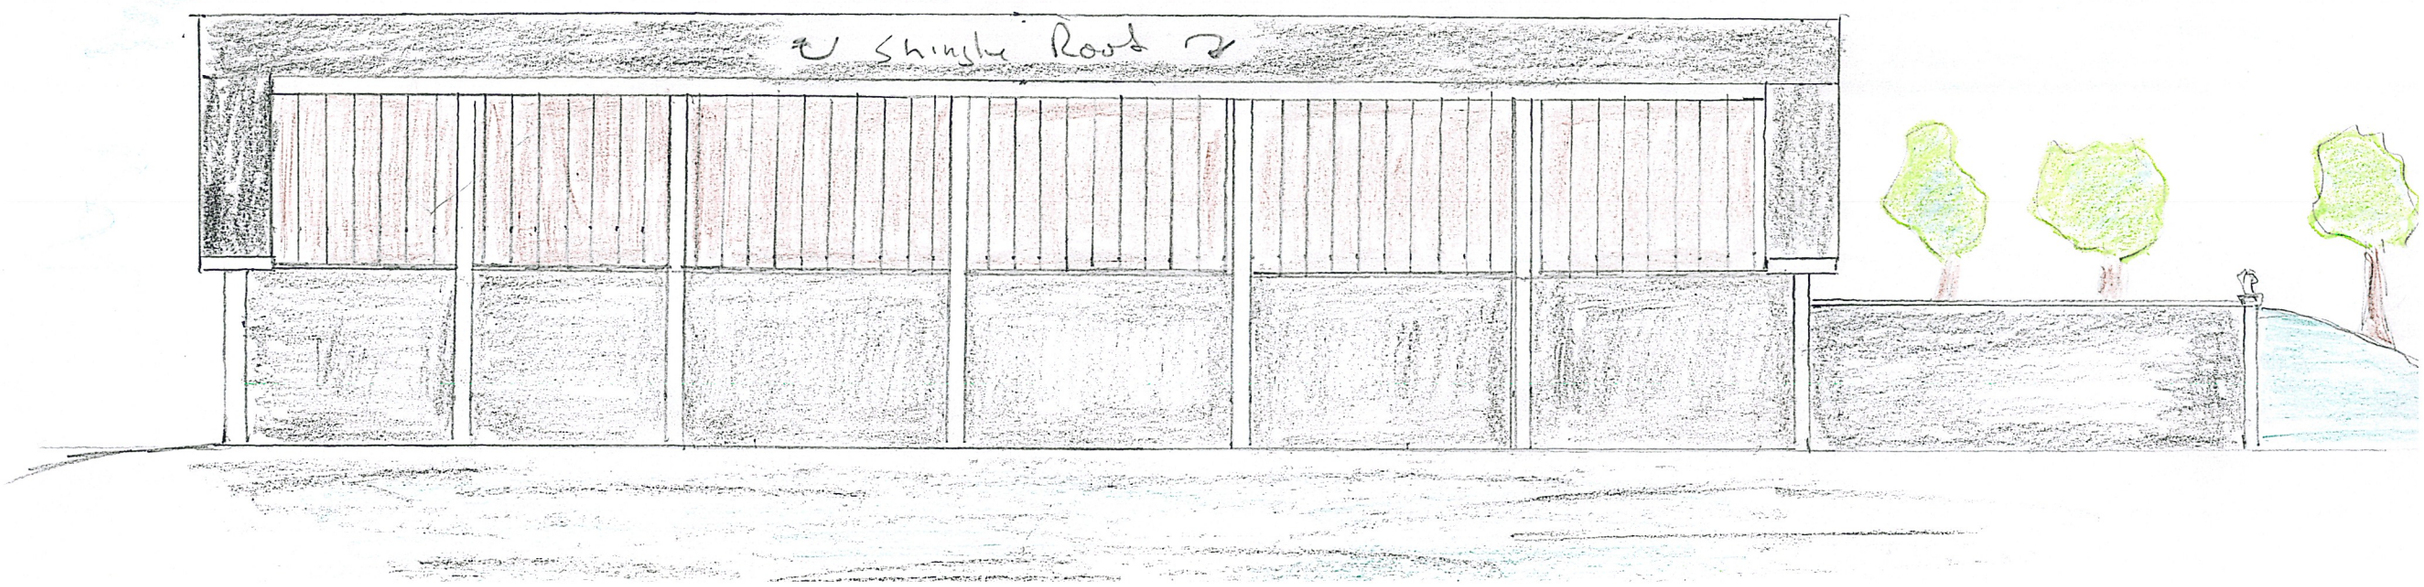
East Elevation Interior