EXHIBIT B
CONCEPT PLAN

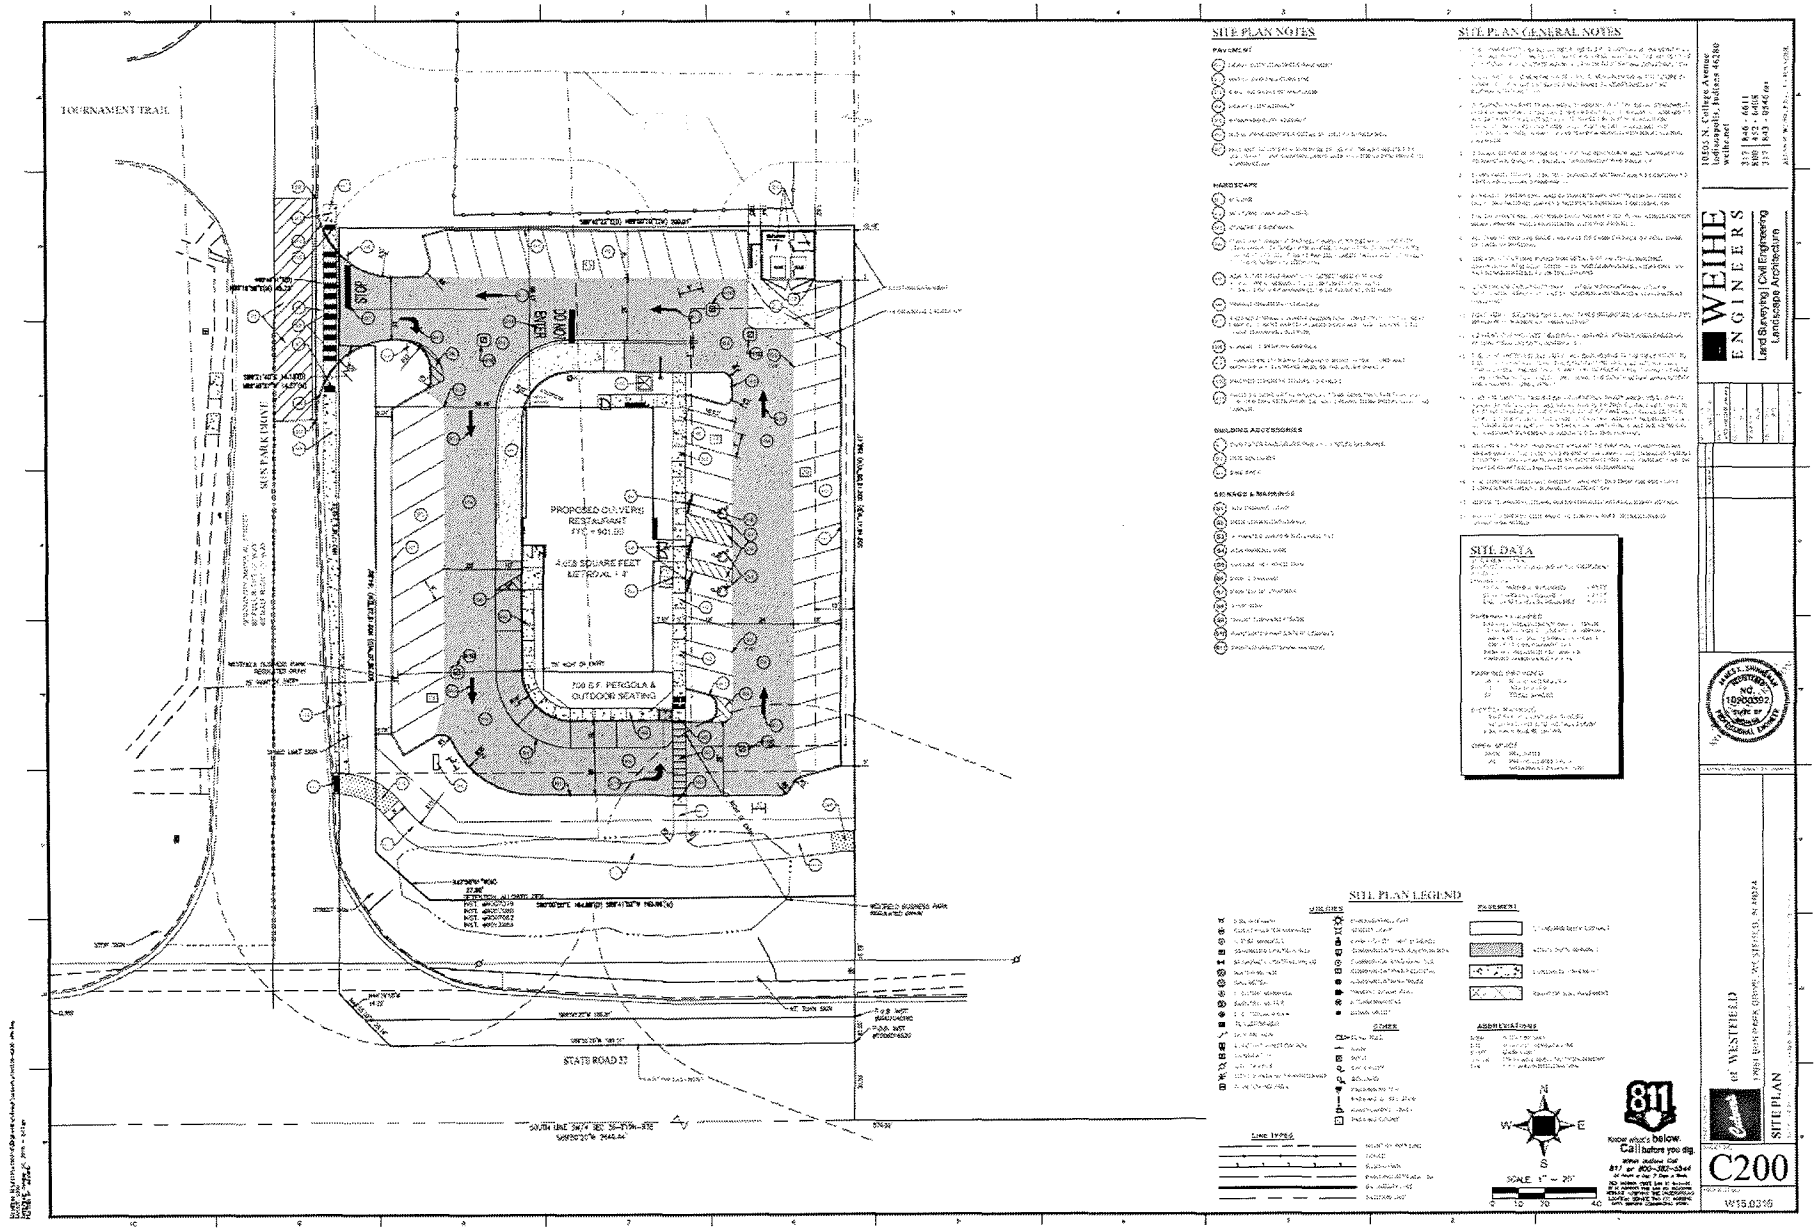

2854773_3