Approximate location of Class Room/Green House Structure
Ackerson Farm
Maple Glenn Elementary School
Maple Knoll
Maple Village
Burntwood Way
Southall Dr
Knottingly Way
Warrington Ave
Maidstone Ave
Kempson Ct
Denton Ct
Swinton Way
Lichfield Ln
Retford Dr
Tilbury Way
W 47th St
300 m
1000 ft
2015 Ortho

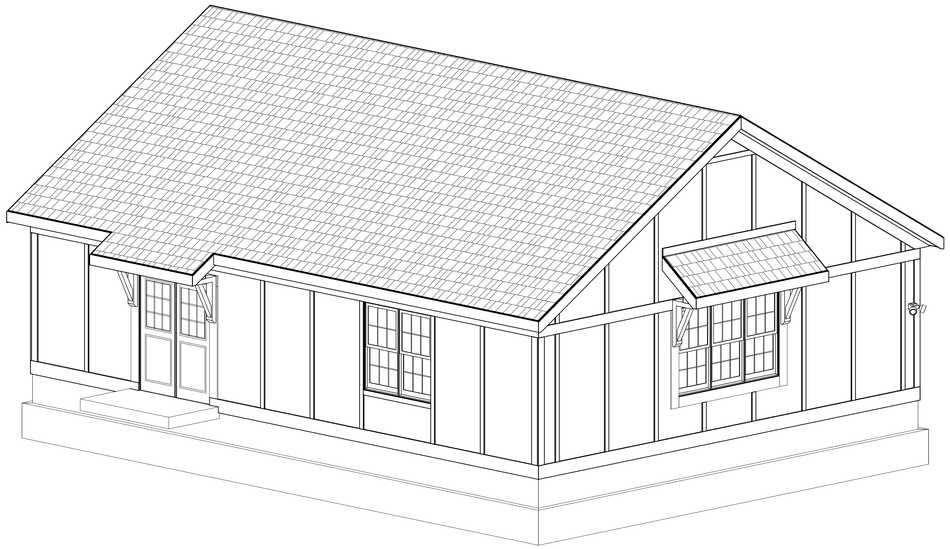

NORTHEAST ELEVATION

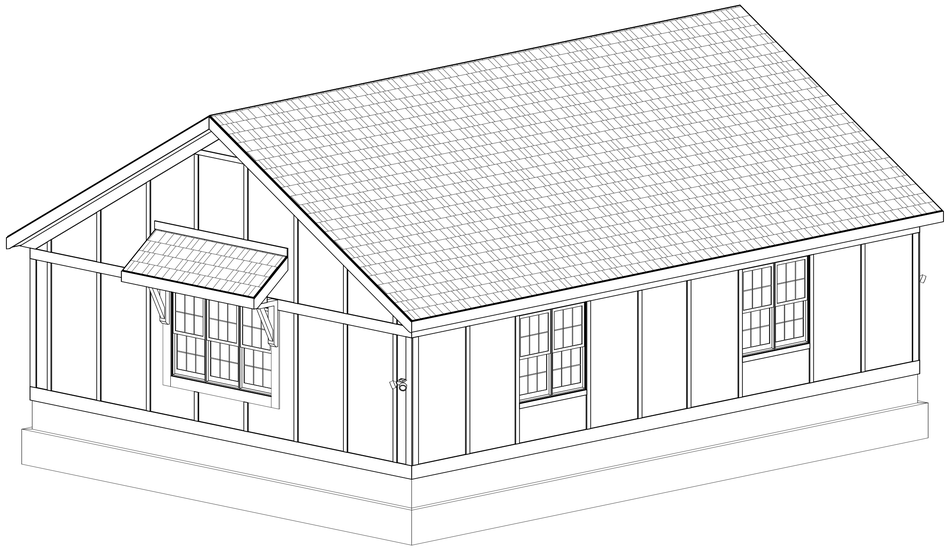

NORTHWEST ELEVATION

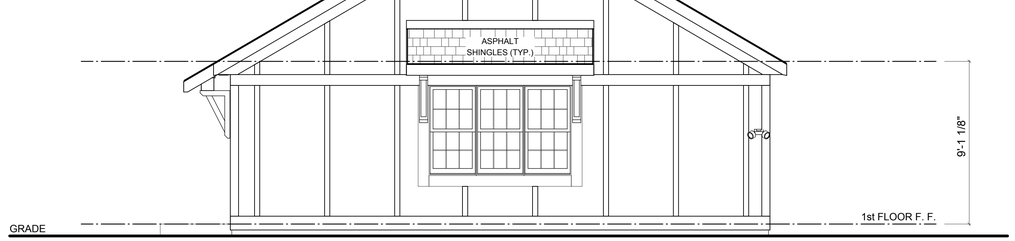

NORTH ELEVATION

SCALE: 1/4"=1'-0"

REMARKS	DATE	REV. NO.

Estridge

PRINT DATE:
08/20/2015

EH_MapleGlenElem

FOR: Maple Glen Elementary

LOCATION:

SHEET NUMBER

A-01

© Estridge Homes 08/20/2015

© CGVisions 2004 PLAN CREATION DATE 05/29/2015

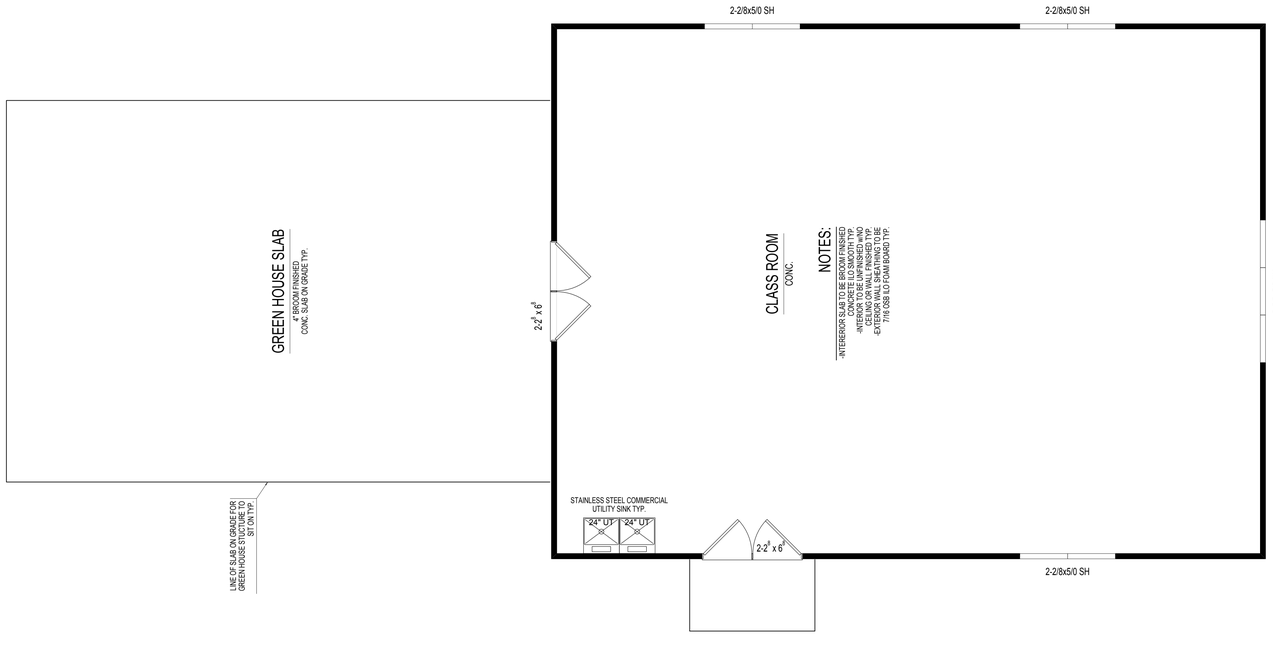

1ST FLOOR FINISH PLAN

SCALE: 1/4"=1'-0"

REV. NO.	DATE	REMARKS

PRINT DATE:
08/20/2015

EH_MapleGlenElem

FOR: Maple Glen Elementary

LOCATION:

SHEET NUMBER

I-01

© Estridge Homes 08/20/2015
© CGVisions 2004 PLAN CREATION DATE 05/29/2015