CENTRAL CHRISTIAN
CHURCH

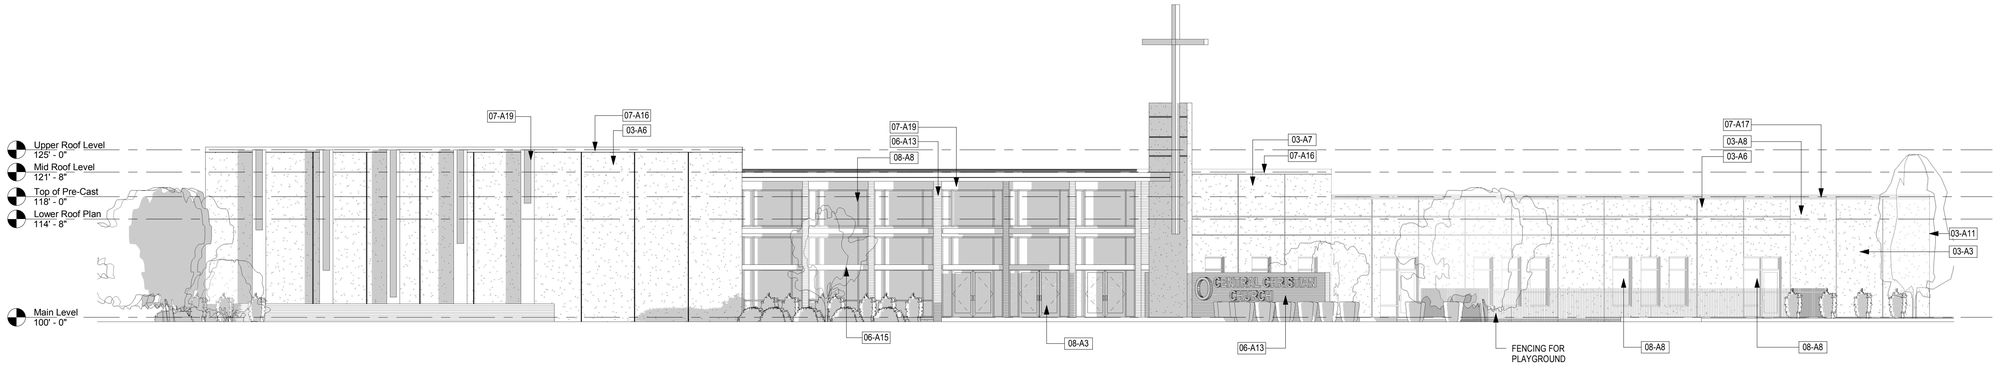

1 ELEVATION 1
3/32" = 1'-0"

KEYNOTES	
03-A2	PRECAST HORIZONTAL REVEAL
03-A3	PRECAST PANEL JOINT
03-A6	PRECAST PANEL, TEXTCOTE 300 WITH PRIMER - COLOR 'A' OR APPROVED EQUAL
03-A7	PRECAST PANEL, TEXTCOTE 300 WITH PRIMER - COLOR 'B' OR APPROVED EQUAL
03-A8	PRECAST PANEL, TEXTCOTE 300 WITH PRIMER - COLOR 'C' OR APPROVED EQUAL
03-A11	PRECAST PANEL JOINT - MITERED CORNER
06-A13	TONGUE AND GROOVE CEDAR SIDING, TRANSLUCENT STAIN - COLOR TO BE OLYMPIC ESPRESSO OR APPROVED EQUAL, MITER CORNERS TO METAL CORNER PROTECTION, SEE DETAIL A AXX
06-A15	2X10 CLEAR CUT RED CEDAR TRELLIS, TRANSLUCENT STAIN - COLOR TO BE OLYMPIC ESPRESSO OR APPROVED EQUAL
07-A16	PRE-FINISHED METAL FASCIA, WITH CONTINUOS CLEAT. COLOR TO BE SLATE GREY
07-A17	PRE-FINISHED METAL COPING, WITH CONTINUOUS CLEAT COLOR TO BE SLATE GREY
07-A18	PRE-FINISHED METAL SCUPPER BOX AND DOWN SPOUT, TIE INTO STORM DRAING, SEE CIVIL DRAWINGS
07-A19	CITADEL METAL WALL PANELS - ENVELOPE 2000, REVEAL BATTEN - SLATE GREY
08-A3	ALUMINUM ENTRANCE DOORS - MEDIUM STILE, COLOR: SLATE GREY;
08-A8	ALUMINUM STOREFRONT WITH GLAZING - COLOR SLATE GREY, SEE WINDOW SCHEDULE AND SPECIFICATIONS
10-A5	EXTERIOR SIGNAGE - CROSS ELEMENT - PAINTED STEEL
10-A24	EXTRUDED LETTERS, 18" HIGH X 2" DEPTH - FONT STYLE - ___

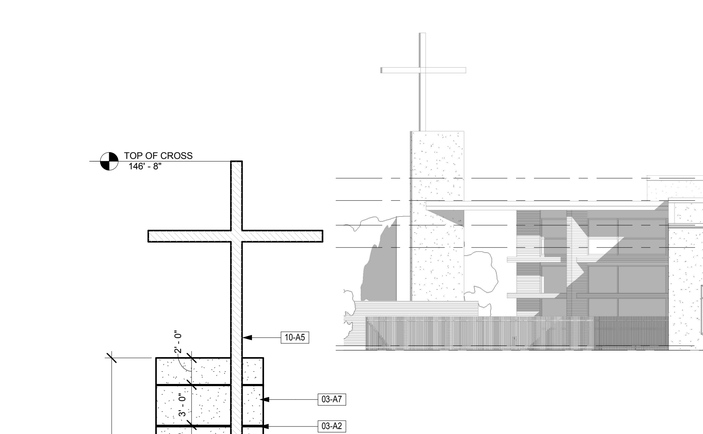

8 Sign Elevation
3/16" = 1'-0"

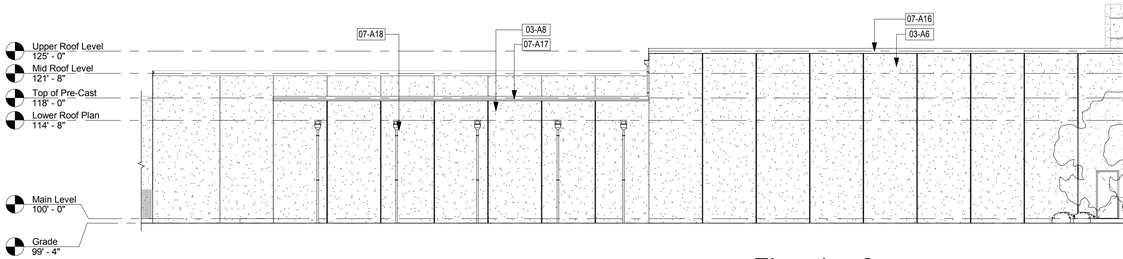

2 Elevation 2
3/32" = 1'-0"

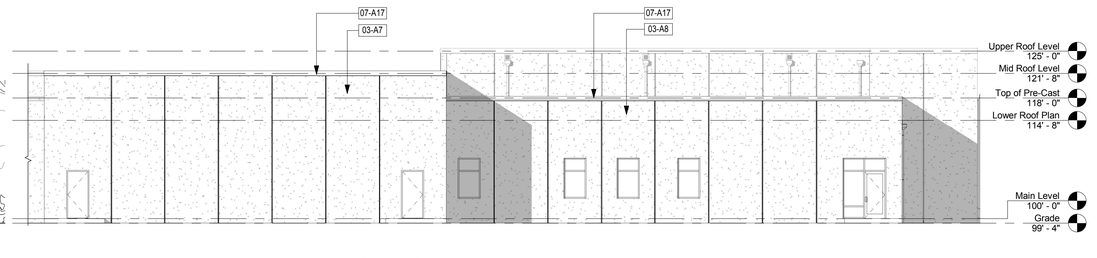

3 Elevation 3
3/32" = 1'-0"

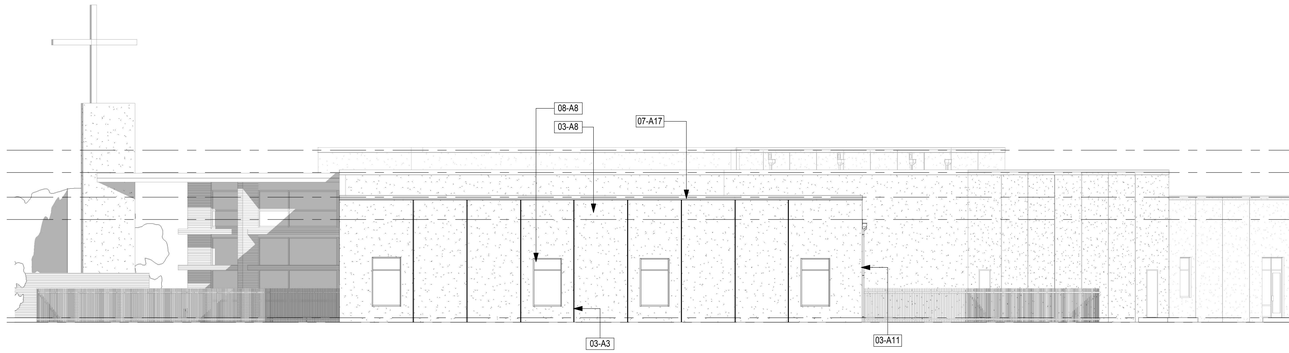

4 Elevation 4
3/32" = 1'-0"

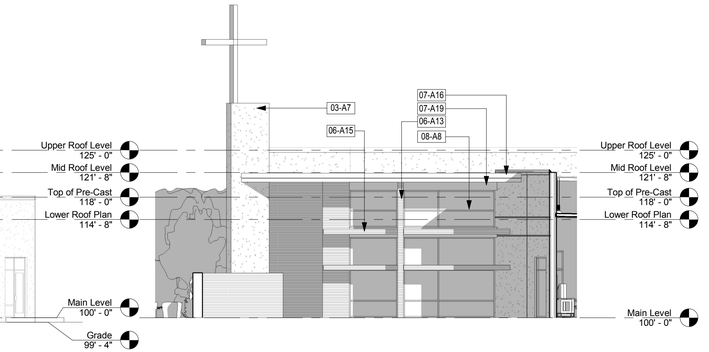

5 Elevation 5
3/32" = 1'-0"

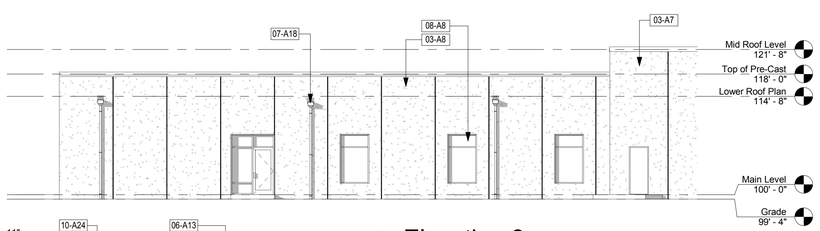

6 Elevation 6
3/32" = 1'-0"

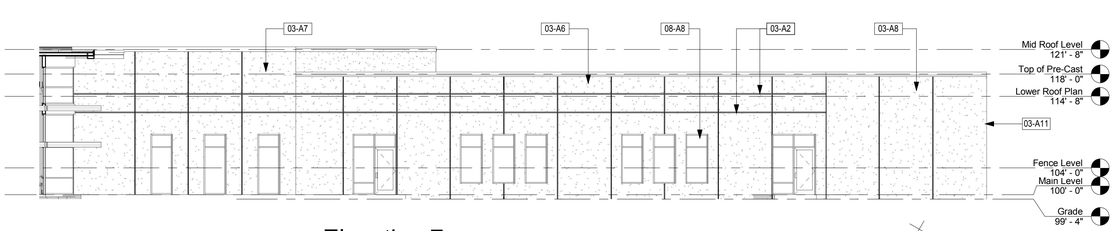

7 Elevation 7
3/32" = 1'-0"

3/16" SCALE

0' 1' 2'-8" 5'-4" 10'-8"

3/32" SCALE

0' 1' 5'-4" 10'-8" 21'-4"

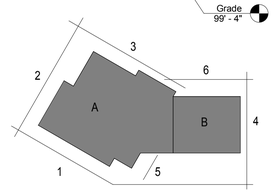

ELEVATION KEY

REVISIONS			
No.	Date	By	Description

CONSULTANT LOGO:

SEAL:

New Facility for Central Christian Church

SE Corner of Towne Road and 151st Street
Westfield, Indiana 46074

SHEET TITLE:
EXTERIOR ELEVATIONS

ASPEN GROUP
90 Executive Drive
Suite C
Carmel, IN. 46032

DRAWN BY: ANC

SHEET:
A.200

ASPEN PROJECT #: 07-0092

COPYRIGHT Aspen Group, Inc. © 2014

PROJECT:
CENTRAL CHRISTIAN CHURCH

LOCATION:
SE CORNER OF 151ST ST AND TOWNE RD

Concrete Wall Panel
Steel Form Finish with Paint
Textcote 300 with Color 'B'

Concrete Wall Panel
Steel Form Finish with Paint
Textcote 300 with Color 'C'

Concrete Wall Panel
Steel Form Finish with Paint
Textcote 300 with Color 'A'

Aluminum Storefront
Color: Slate Grey

Cross Element
Signage Lettering
Color: White

Metal Panels
Fascia and Copings
Scupper and Downspouts
Roof Soffit
Color: Slate Grey

Tongue and Groove Cedar Siding
Wood Window Shade Element
Stain Color: Espresso