4 ENTRY VIEW (FROM NORTHWEST)
SCALE: NTS

5 PLAZA VIEW (FROM SOUTHWEST)
SCALE: NTS

Exhibit 2:Proposed Fuel Monument Sign

SSOE, INC.
ARCHITECTS • ENGINEERS
TROY, MICHIGAN 48084
248.643.6222

The Kroger Co.
CENTRAL MARKETING AREA
Kroger Construction Office
Indianapolis, IN 46250
Phone (317) 579-8100

Seal

REVISIONS

No.	DESCRIPTION	DATE
1	MEETING	05-28-2014
2	RESUBMITTAL	07-02-2014
3	ZONING APPROVAL	08-01-2014
4	CITY RESUBMITTAL	02-03-2016

Project No.:	014-00678-00
Project Manager:	KLEIN
Designed By:	KLEIN
Drawn By:	KLEIN
Checked By:	KLEIN
Store No.:	J 970
Address:	16201 SPRING MILL ROAD WESTFIELD, IN 46074

SITE RENDERINGS

Drawing No.:
C2.4

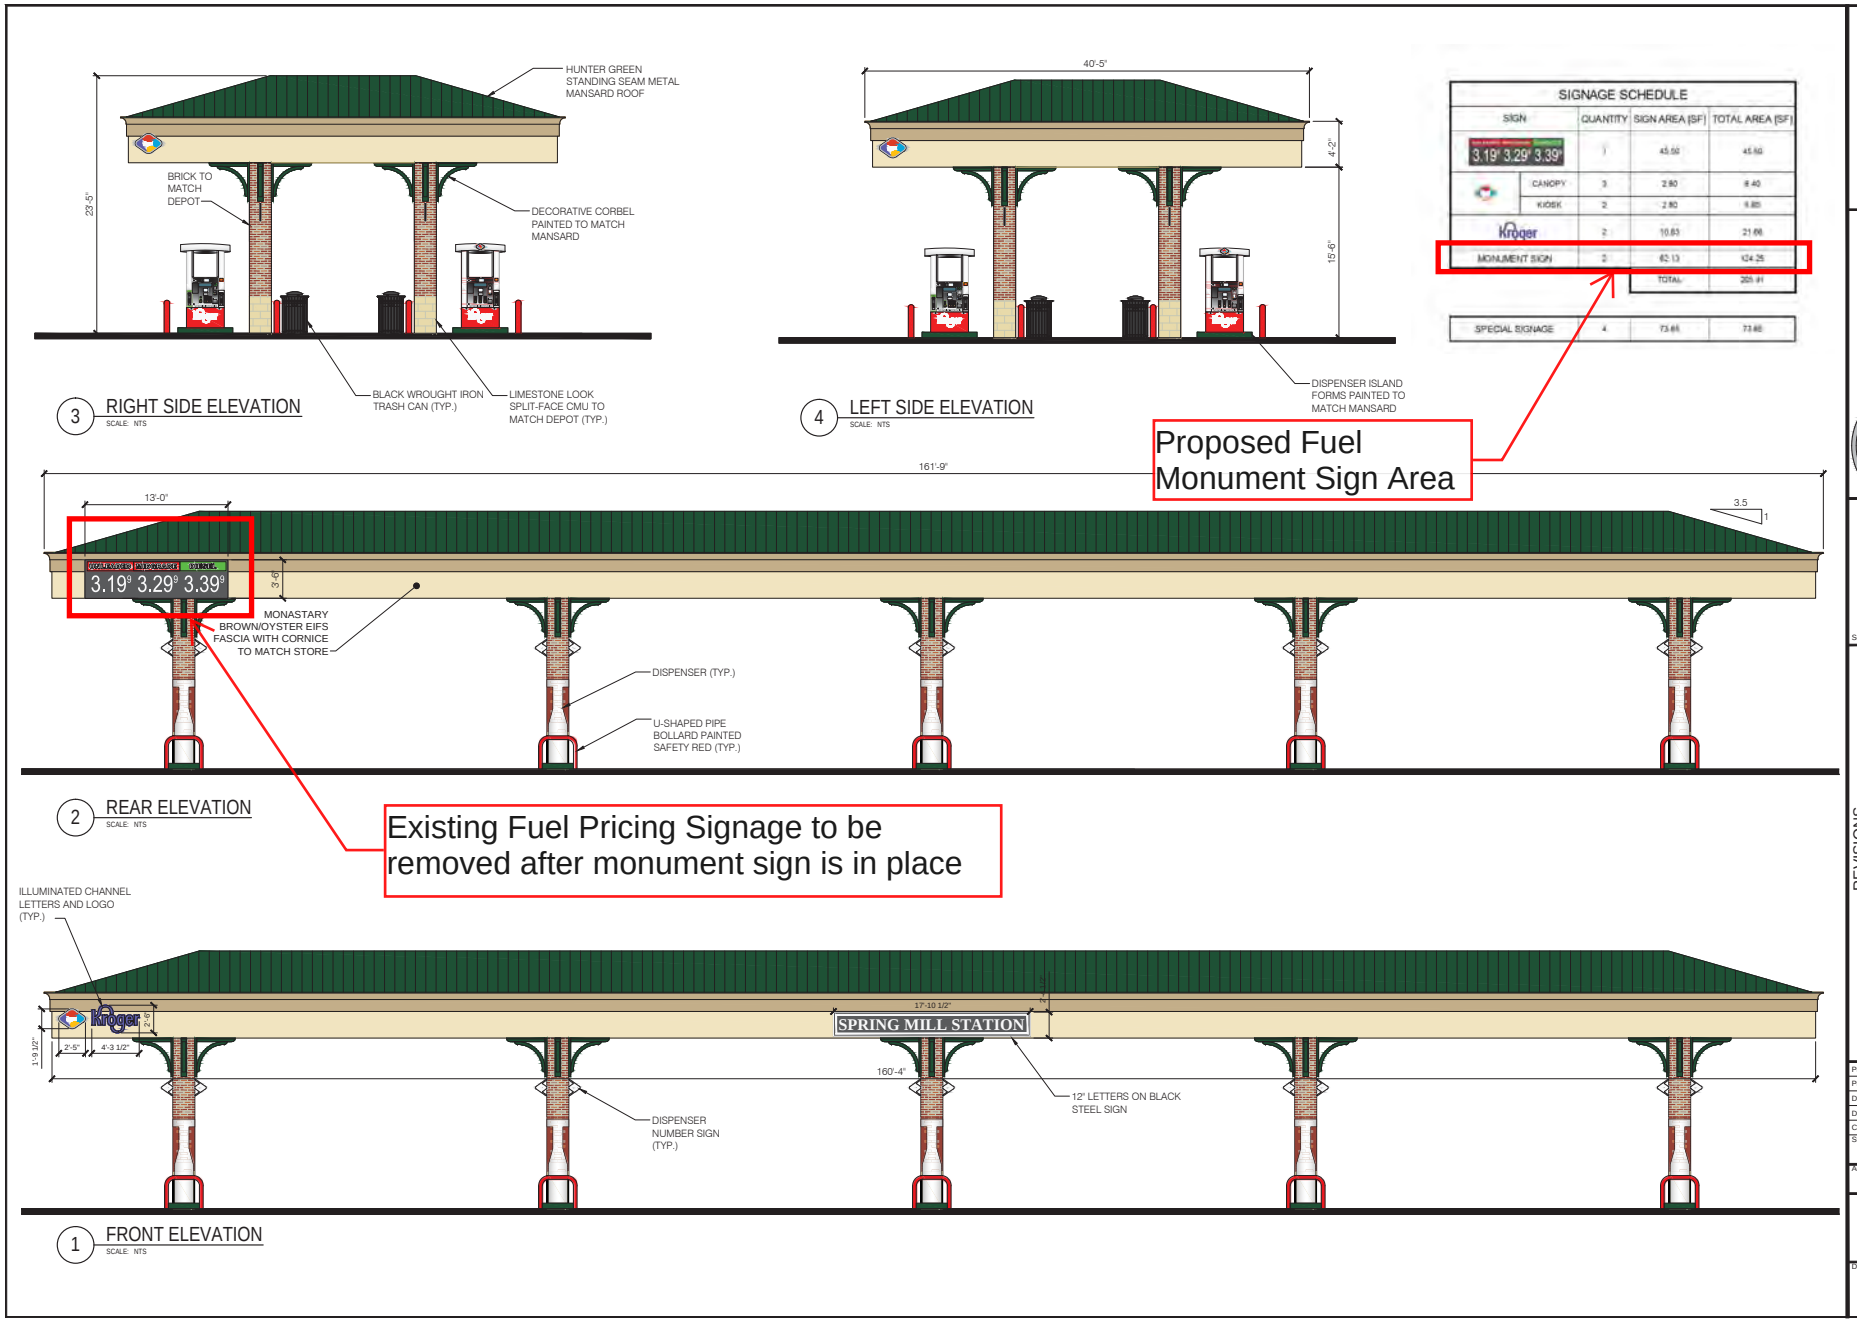

Exhibit 3: Fuel Price Signage

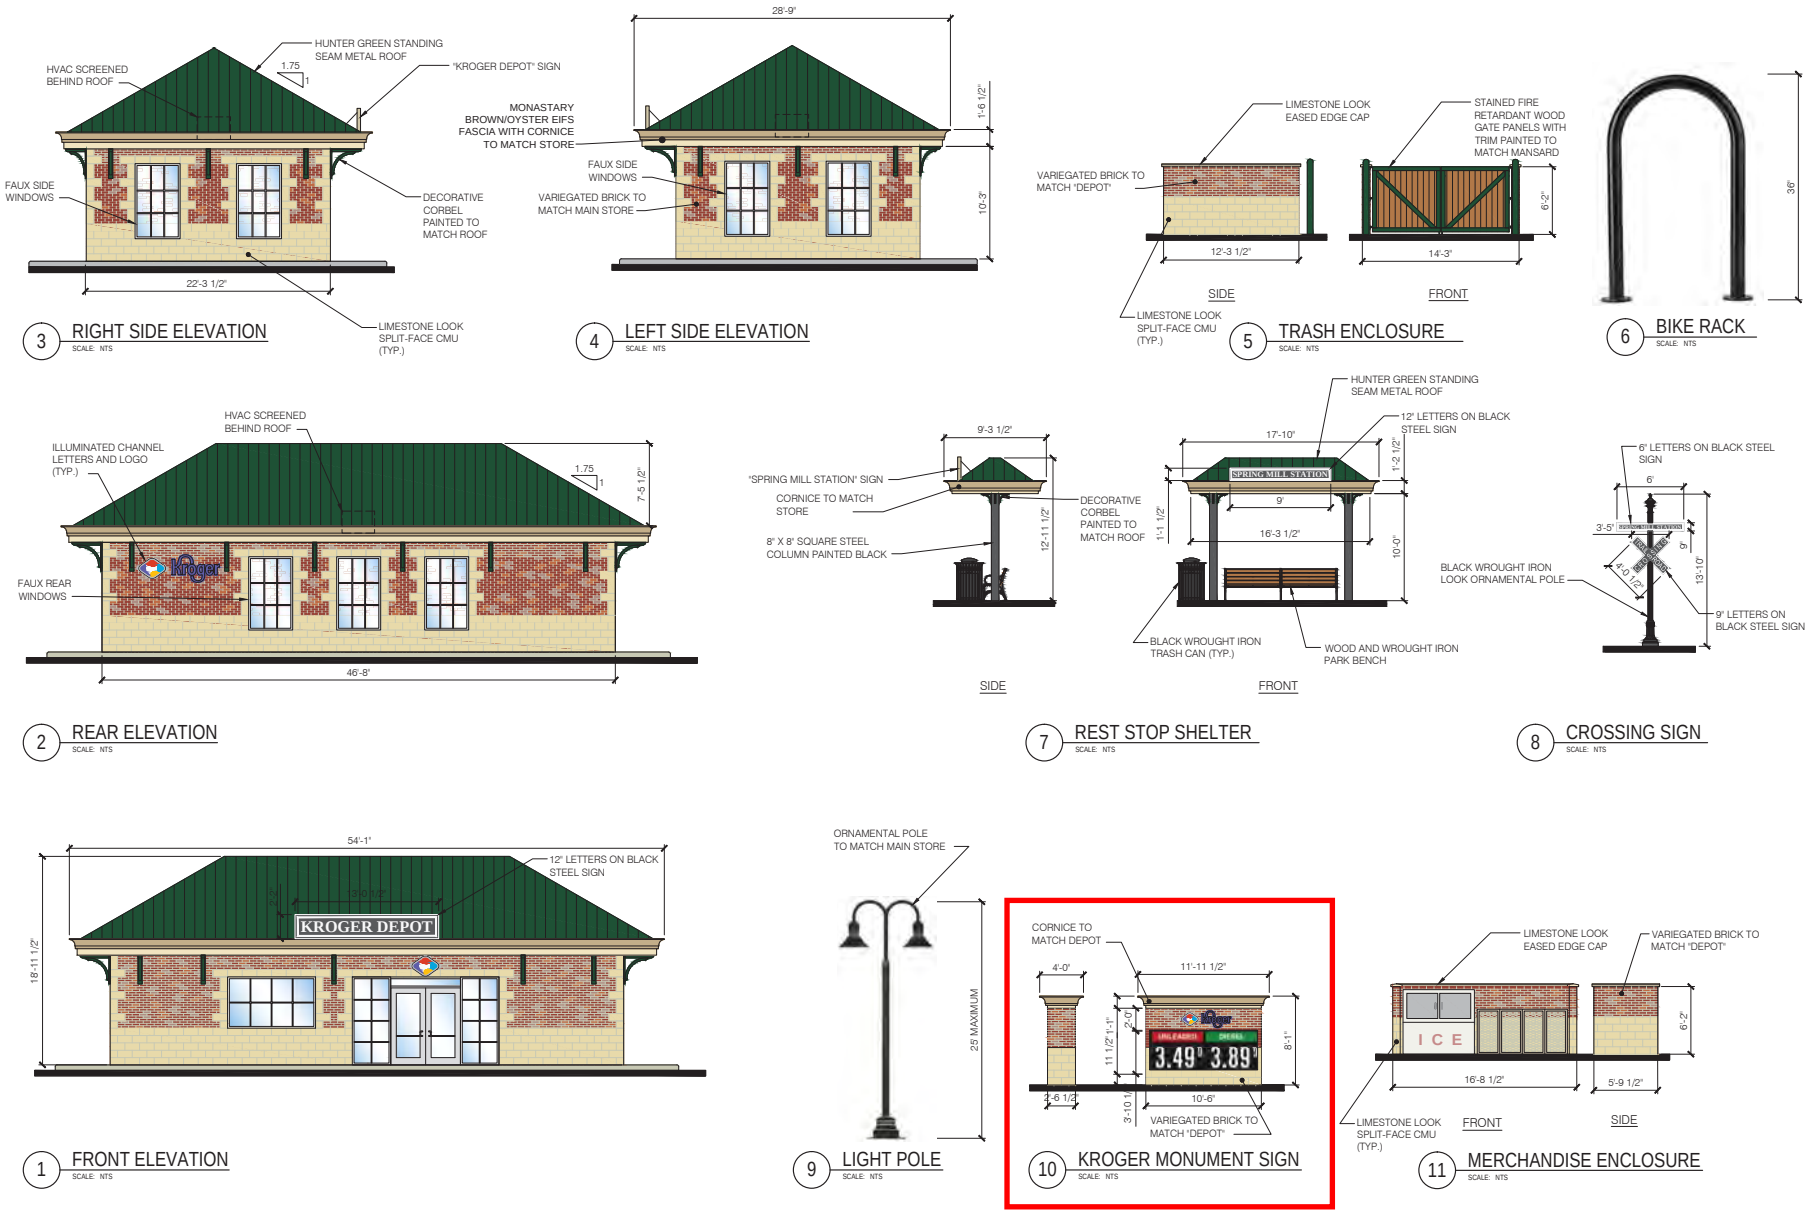

SSOE, INC. ARCHITECTS + ENGINEERS
TROY, MICHIGAN 48084
T 248.543.9222

The Kroger Co.
CENTRAL MARKETING AREA
10900 Corporate Ridge Drive
Indianapolis, IN 46250
Phone (317) 579-8100

Seal

REVISIONS

No.	DESCRIPTION	DATE
3	OWNER REVIEW	05-08-2014
4	OWNER REVIEW	05-15-2014
5	MEETING	05-28-2014
6	ZONING APPROVAL	05-30-2014
7	ZONING APPROVAL	08-01-2014

Project No.:	014-00678-00
Project Manager:	KLEIN
Designed By:	KLEIN
Drawn By:	KLEIN
Checked By:	KLEIN
Store No.:	J 970
Address:	16201 SPRING MILL ROAD WESTFIELD, IN 46074

"DEPOT" AND SITE DETAILS

Drawing No.: C2.2

Exhibit 4: Fuel Monument Sign Detail