northviewchurch

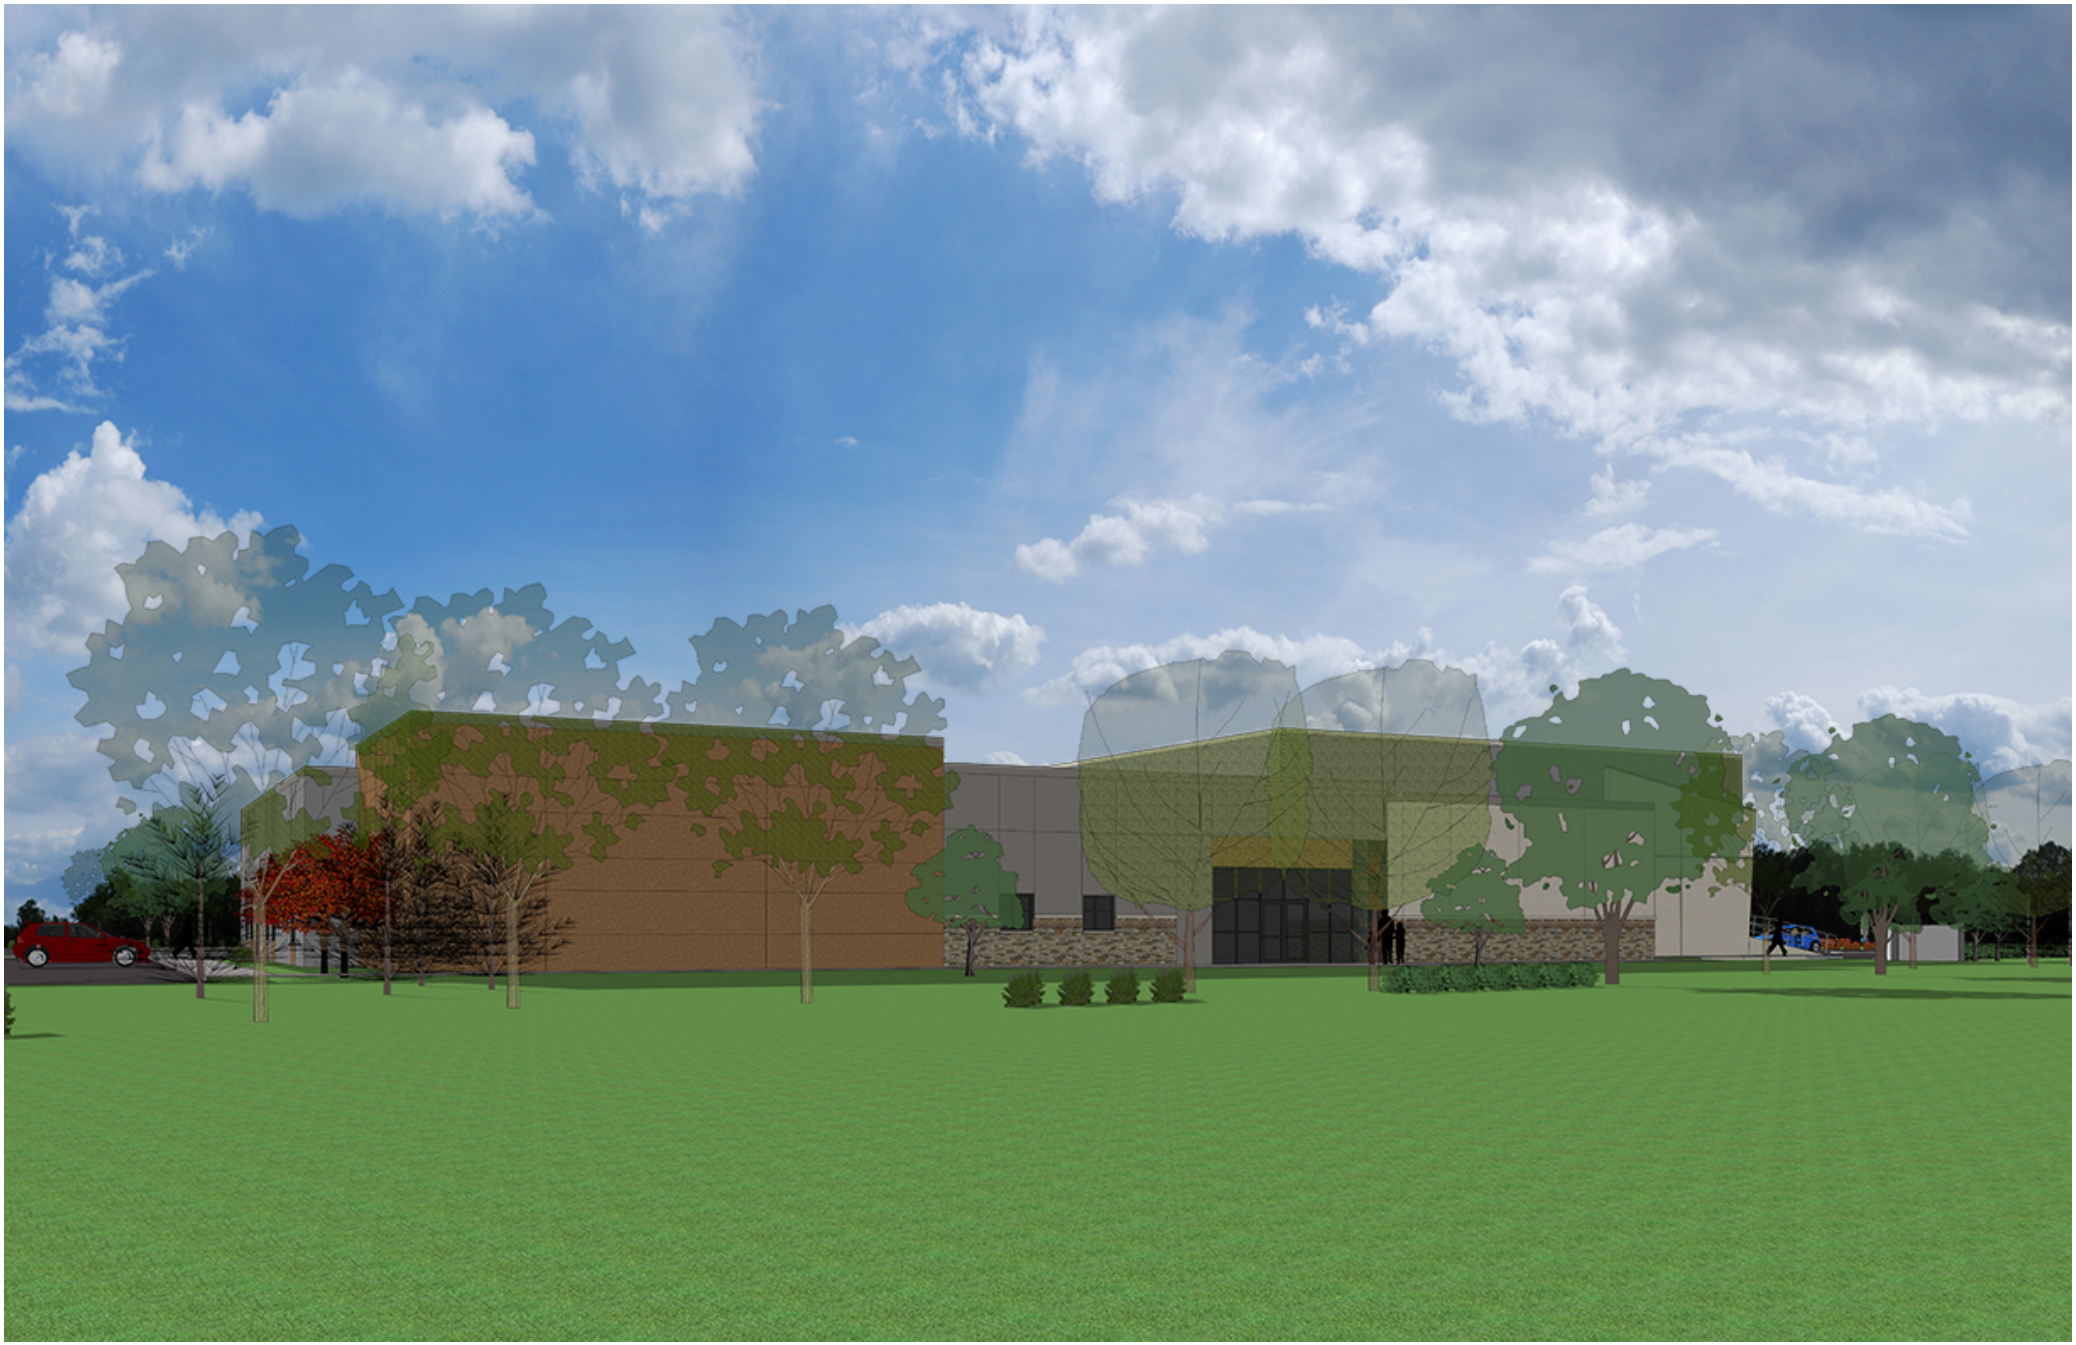

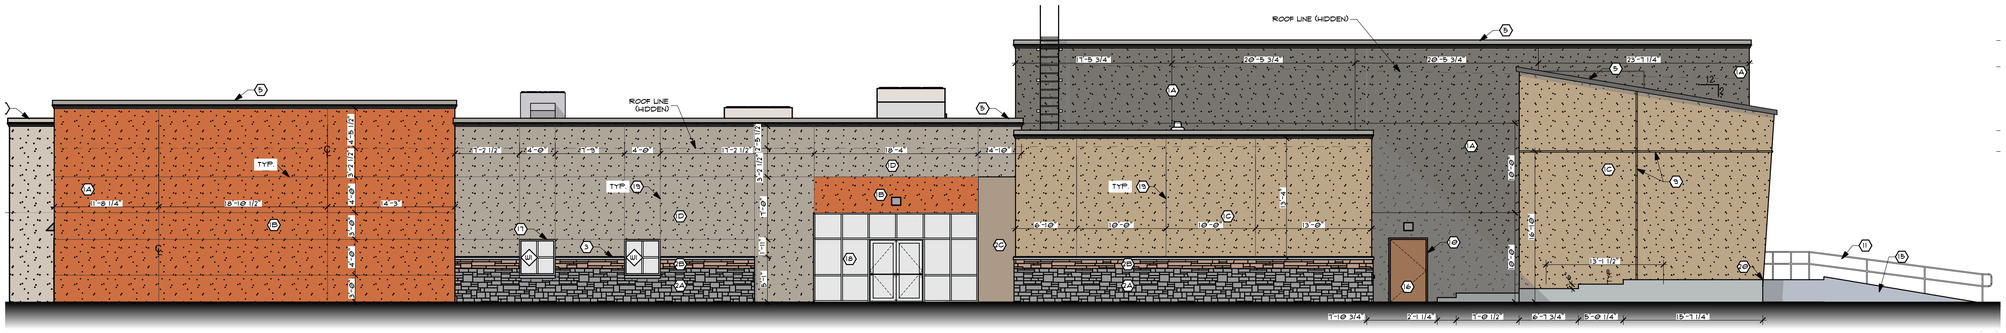

1 EAST ELEVATION
SCALE: 1/8" = 1'-0"

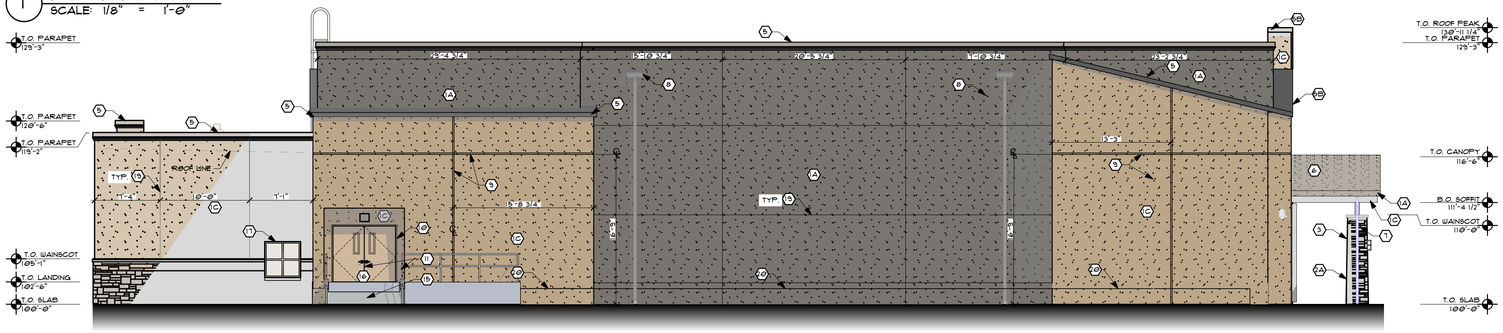

2 NORTH ELEVATION
SCALE: 1/8" = 1'-0"

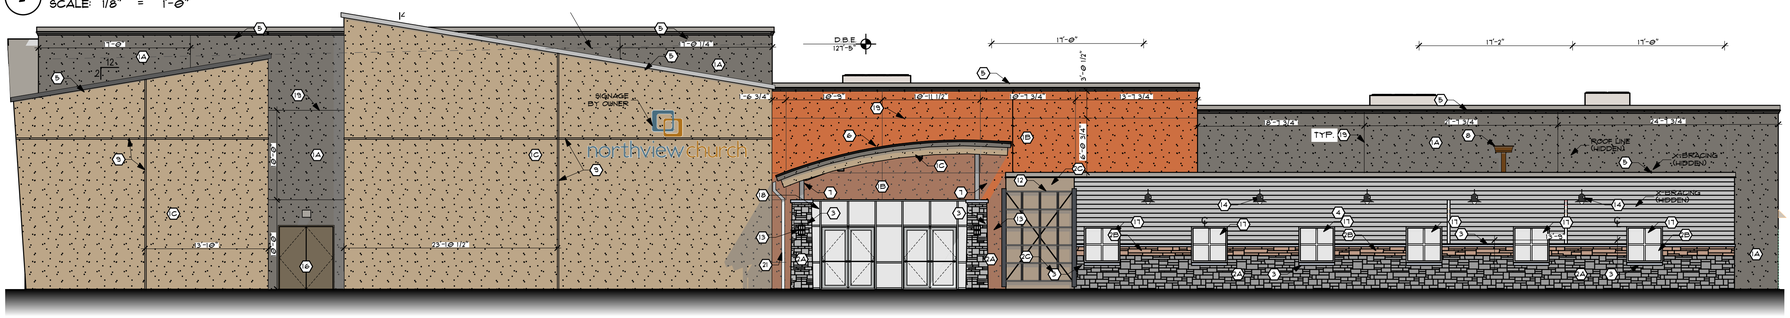

3 WEST ELEVATION
SCALE: 1/8" = 1'-0"

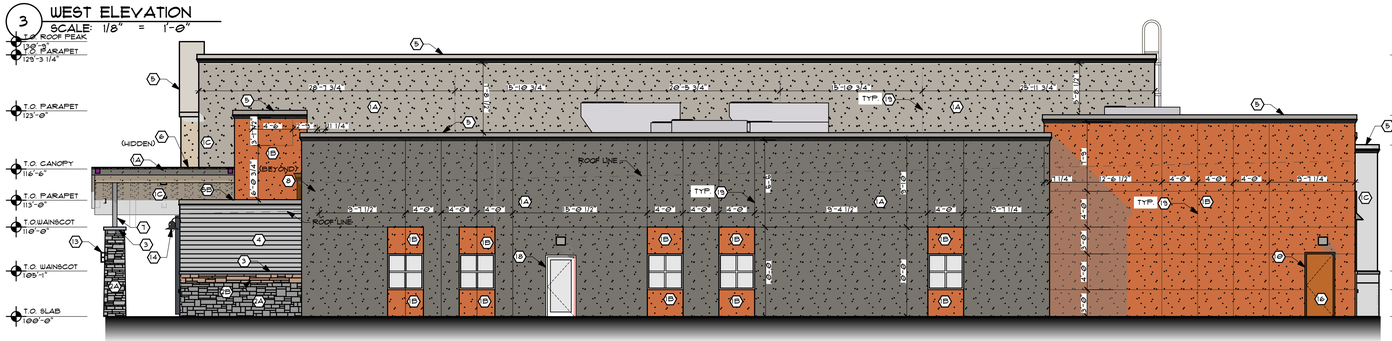

4 SOUTH ELEVATION
SCALE: 1/8" = 1'-0"

9 SLATE #65547

10 STACKED STONE #65547

11 STONE CANYON CREEK

5 BM AC-27 GALVESTON GRAY

6 BM HC-82 BENNINGTON GRAY

7 SW 6354 ARMAGNAC

8 SW 7019 GAUNTLET GRAY

EXTERIOR FINISH SCHEDULE

	EXTERIOR MATERIALS
(A)	(3) COAT ACRYLIC STUCCO, MATCH SHERWIN WILLIAMS SW 7019 GAUNTLET GRAY, OR EQUIV
(B)	(3) COAT ACRYLIC STUCCO, MATCH SHERWIN WILLIAMS SW 6354 ARMAGNAC, OR EQUIV
(C)	(3) COAT ACRYLIC STUCCO, MATCH BENJAMIN MOORE HC 82 BENNINGTON GRAY, OR EQUIV
(D)	(3) COAT ACRYLIC STUCCO, MATCH BENJAMIN MOORE AC 27 GALVESTON GRAY, OR EQUIV (SHOULD MATCH METAL SIDING)
(AA)	STACKED STONE VENEER, NATURAL STONE VENEERS INT'L, CANYON CREEK, OR EQUIV
(BB)	STACKED SLATE, THE TILE SHOP, COPPER RUST TUCSON #65547, OR EQUIV
(CC)	SLATE TILE, THE TILE SHOP, COPPER RUST TUCSON #65547, OR EQUIV
3	PRE-CAST STONE CAPS/SILLS, GREY, OR EQUIV
4	FIRESTONE ARCHITECTURAL METAL PANEL UNA-CLAD UC-601 PROFILE, #3922 SLATE GREY, OR EQUIV
5	METAL PARAPET CAP FLASHING, SIGNATURE 300 SERIES, "SLATE GRAY"
6	MBCI STANDING SEAM METAL ROOF, SIGNATURE 300 SERIES, "SLATE GRAY"
7	STRUCTURAL STEEL, PAINTED, MAB WESTERN PURSUIT 3858N MATCHED
8	METAL SCUPPER/DOWNSPOUT, SIGNATURE 300 SERIES, "SLATE GRAY"
9	2" REVEAL JOINT
10	HOLLOW METAL DOOR AND FRAME, PAINTED TO MATCH EXTERIOR STUCCO
11	EXTERIOR METAL RAILING, PAINTED, SHERWIN WILLIAMS EXTERIOR PAINT, "SLATE GRAY"
12	STEEL TRELLIS, PAINTED, SHERWIN WILLIAMS EXTERIOR PAINT, DARK GREY, OR EQUIV
13	EXTERIOR WALL SCONCE, TERON ROYAL FLD, BLACK, OR EQUIV
14	EXTERIOR WALL SCONCE, ARCHITECTURAL AREA LIGHTING, UNIVERSE COLLECTION, OR EQUIV
15	UTILITY RAMP
16	HOLLOW METAL DOORS, PAINTED SAME AS SURROUNDING WALL
17	STOREFRONT WINDOW, DARK BRONZE FRAME
18	STOREFRONT, DARK BRONZE
19	3/4" REVEAL
20	CONSTRUCTION JOINT
21	KNOX BOX

DESIGNER TO RECEIVE SUBMITTAL SAMPLES OF ALL FINISHES FOR FINAL APPROVAL

ALL DRAWING IS CLAIMED AS PART OF AN UNPUBLISHED PROJECT AND PROTECTED UNDER THE 1976 COPYRIGHT ACT AS AN ARCHITECTURAL WORK. ORIGINAL WORK OF AUTHORSHIP INCLUDES PICTORIAL, GRAPHIC OR SCULPTURAL WORKS. DRAWINGS DEPICTED ON THIS SHEET ARE NOT TO BE COPIED OR TRANSMITTED IN ANY FORM OR MANNER WHATSOEVER WITHOUT EXPRESS PRIOR WRITTEN PERMISSION OF BOW S&B. THESE PLANS & PROCESSED DATA ARE NOT TO BE USED IN PART AND SHALL NOT BE USED AT ANY OTHER LOCATION.

BOW S&B

REV	DATE	DESCRIPTION
		PRELIMINARY DRAWING! NOT FOR CONSTRUCTION!

PROJECT:
NORTHVIEW CHURCH
NEW WESTFIELD WORSHIP FACILITY
1191 W 186TH STREET
WESTFIELD, IN 47074

DANIEL COOK ARCHITECT | 2909 WASHINGTON BLVD - OGDEN, UT 84401 | PH: 800-952-7131 | WWW.BOWSERVICES.COM

SEAL:

SHEET TITLE:
EXTERIOR ELEVATIONS

ORIGINAL ISSUE:

PROJECT: 4C519

SHEET NUMBER:
A201A

DO NOT SCALE DRAWING