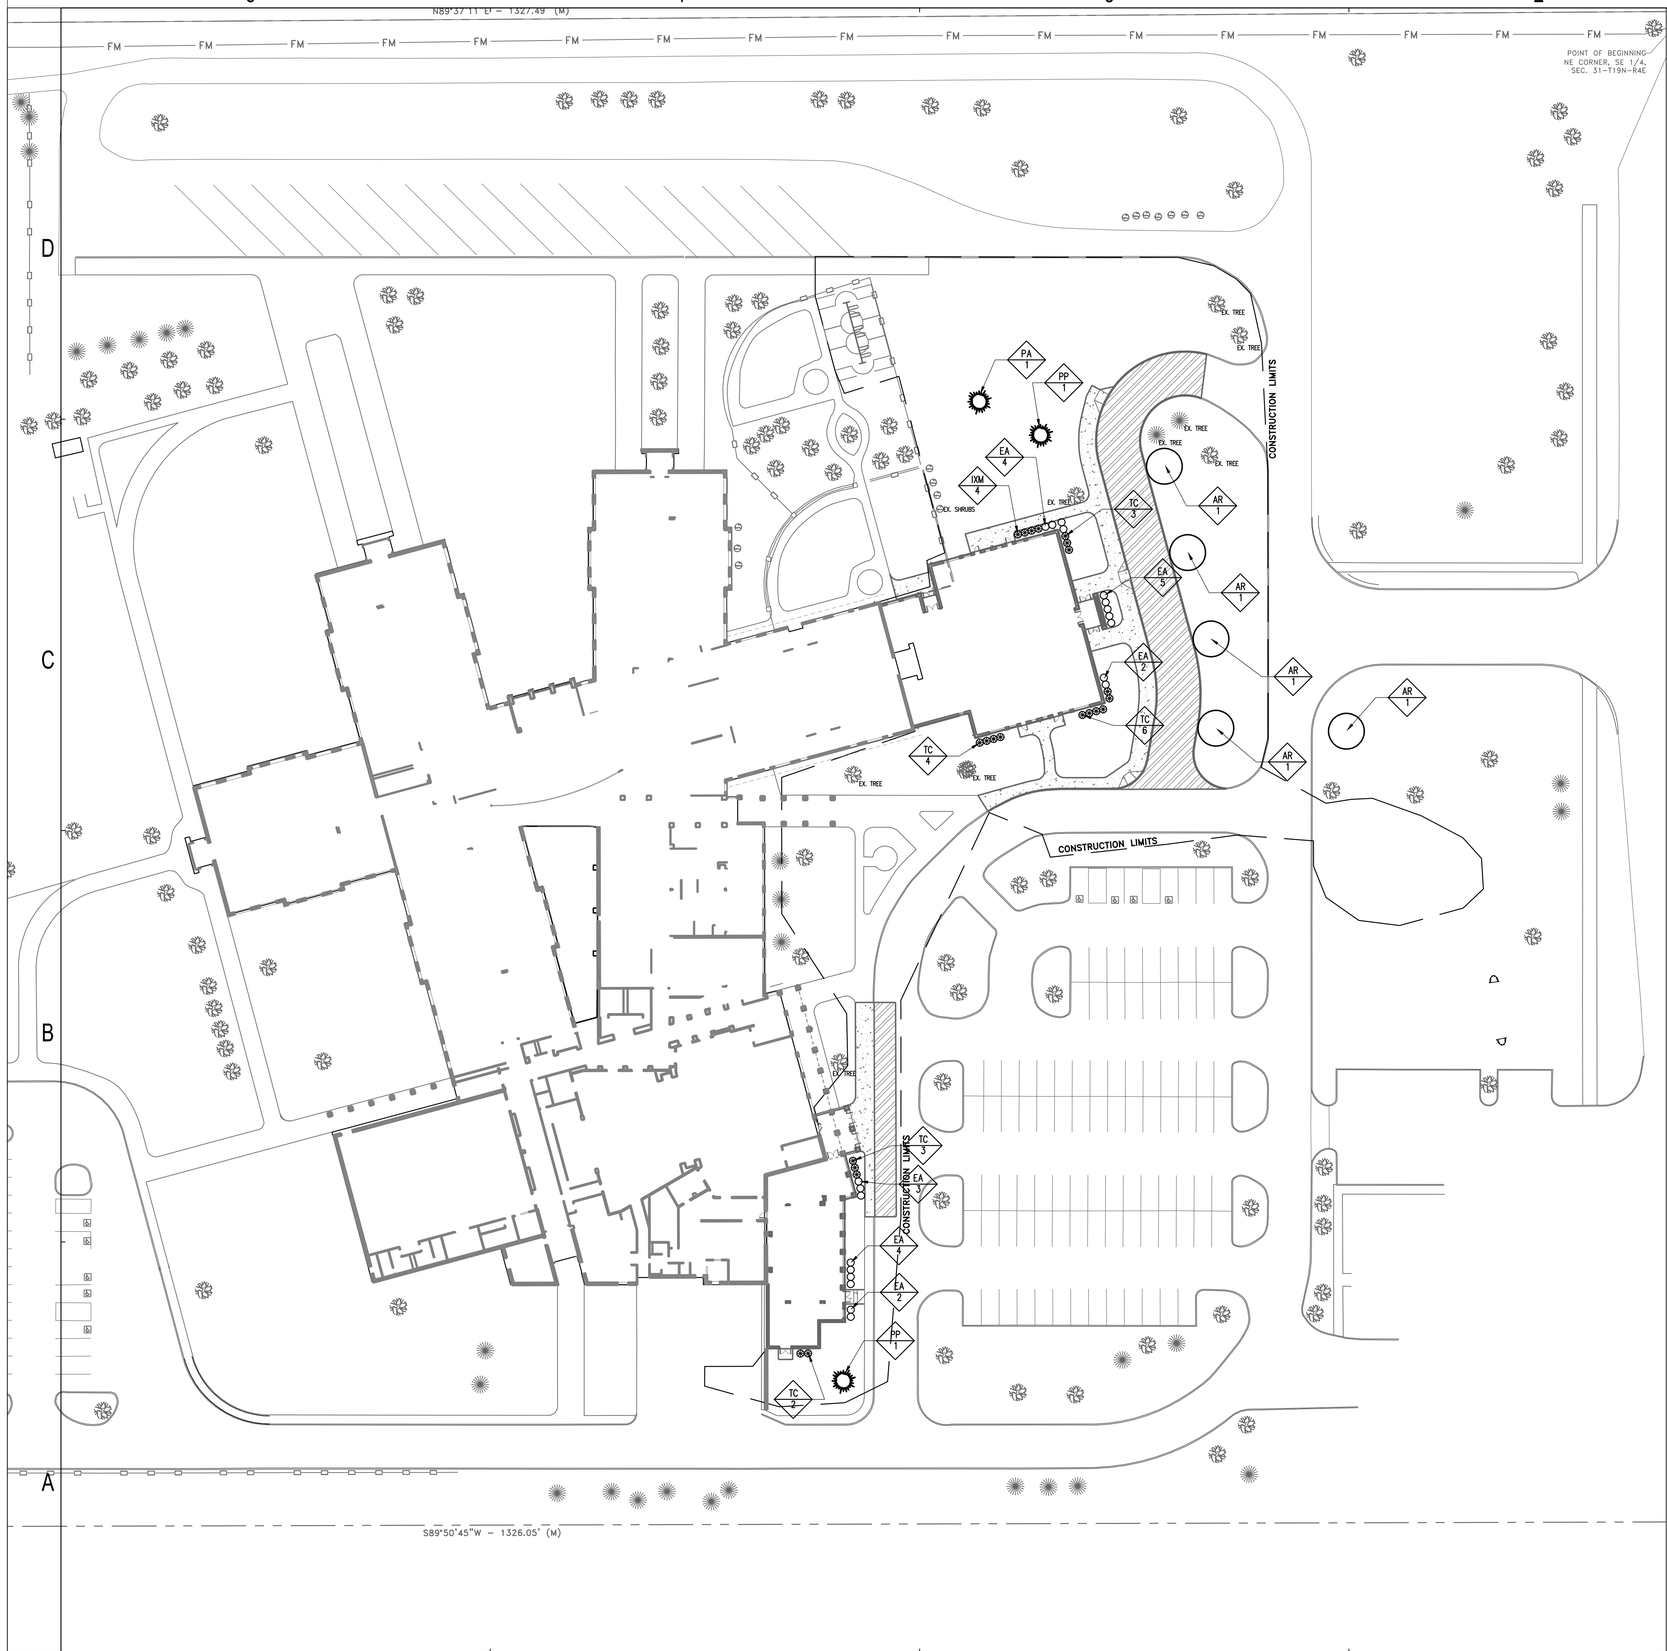

Planting Plan

(COUNTS ARE FOR CONTRACTOR CONVIENCE ONLY, IN CASE OF DISCREPANCY ACTUAL PLAN AMOUNTS SHALL RULE.)

I.D.	Quantity	Botanical Name	Common Name	Size	Condition	Comments
Trees						
AR	5	Acer Rubrum	Red Maple	2"Cal.	B&B	
PA	1	Picea abies	Norway spruce	6' Ht.	B&B	
PP	2	Picea pungens	Colorado spruce	6' Ht.	B&B	
Shrubs						
EA	20	Euonymus alata 'compacta'	Dwarf Burning Bush	24–30"	Cont.	
IXM	4	Ilex x meserveae	Meserveae Holly	5 gal.	Cont.	
TC	18	Taxus cuspidata	Japanese Yew	5 gal.	Cont.	

NOTE: SEED ALL LANDSCAPE AREAS

2A PLANTING PLAN
1" = 40'

SCHMIDT ASSOCIATES
415 Massachusetts Avenue
Indianapolis, Indiana 46204
www.schmidt-arch.com

Project No. 2015-145.WWK
Project Date 03.26.2016
Produced LZ, QL

QC REVIEW SET
NOT FOR CONSTRUCTION

These Drawings and Specifications, and all copies thereof are and shall remain the property and copyright of the Architect. They shall be used only with respect to this Project and are not to be used on any other Project or Work without prior written permission from the Architect.

#	Revision	Date

17950 GRASSY BRANCH ROAD
WESTFIELD, IN 46074

N

WESTFIELD WASHINGTON SCHOOLS

WASHINGTON WOODS KINDERGARTEN EXPANSION

PLANTING PLAN

LP101