northview church

northviewchurch

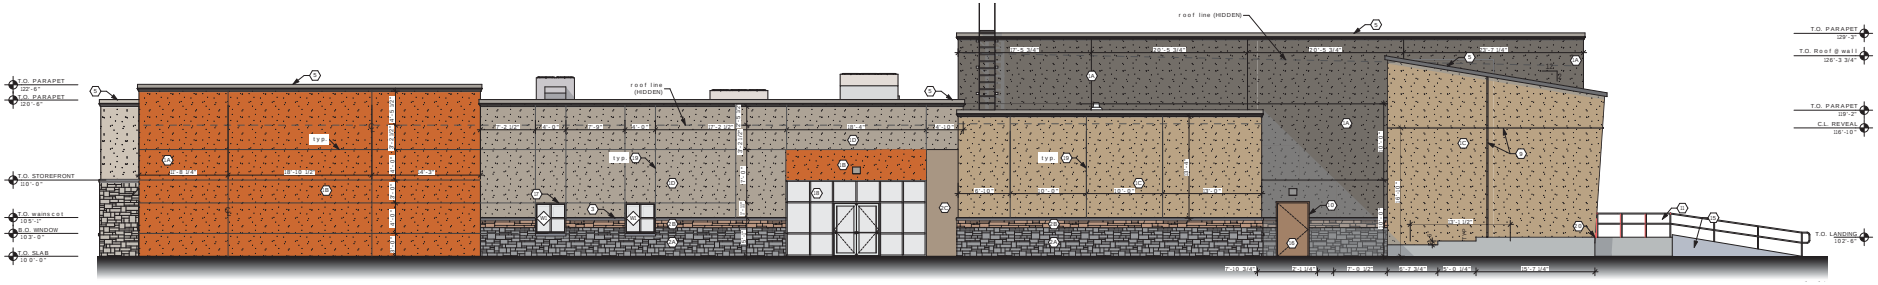

1 EAST ELEVATION
SCALE: 1/8" = 1'-0"

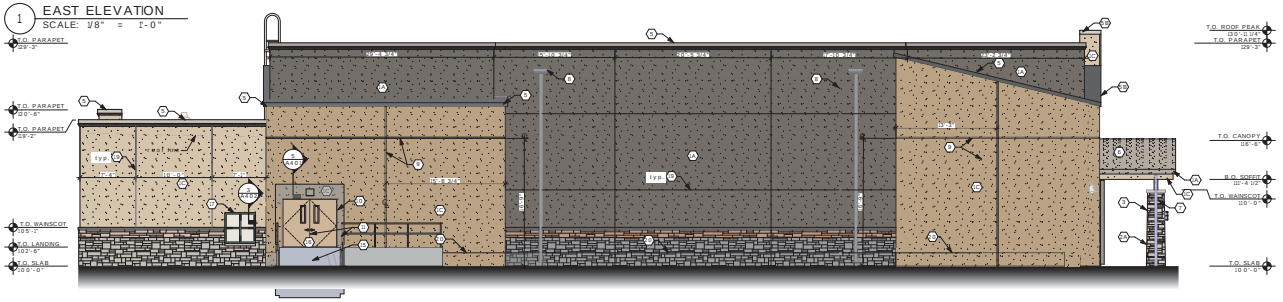

2 NORTH ELEVATION
SCALE: 1/8" = 1'-0"

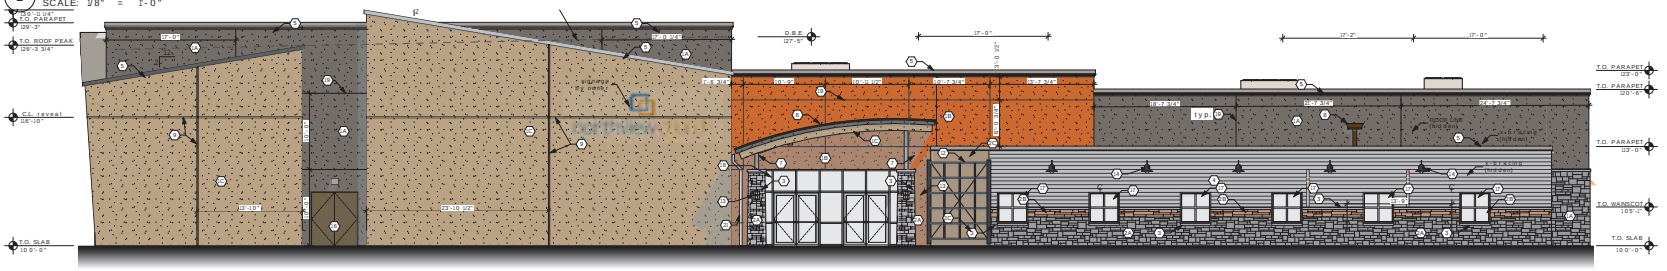

3 WEST ELEVATION
SCALE: 1/8" = 1'-0"

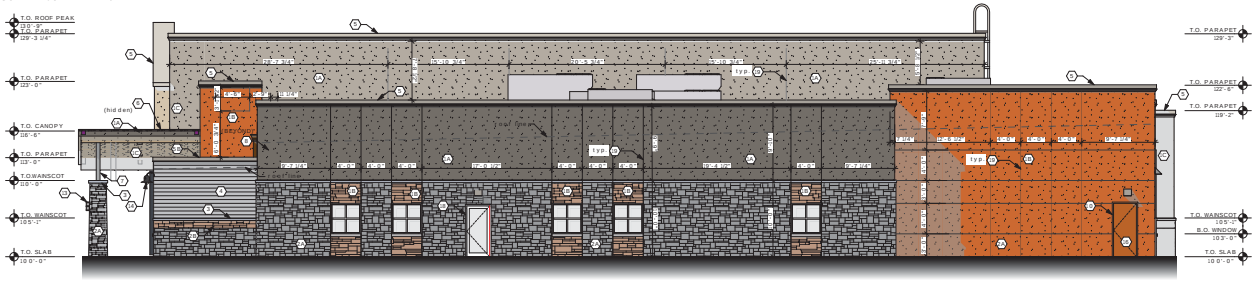

4 SOUTH ELEVATION
SCALE: 1/8" = 1'-0"

EXTERIOR FINISH SCHEDULE

	EXTERIOR MATERIALS
EM	(3) COAT ACRYLIC STUCCO, MATCH SHERWIN WILLIAMS SW 7019 GAUNTLET GRAY, or equiv
EM	(3) COAT ACRYLIC STUCCO, MATCH SHERWIN WILLIAMS SW 6354 ARMAGNAC, or equiv
EM	(3) COAT ACRYLIC STUCCO, MATCH BENJAMIN MOORE HC 82 BENNINGTON GRAY, or equiv
EM	(3) COAT ACRYLIC STUCCO, MATCH BENJAMIN MOORE AC 27 GALVESTON GRAY, or equiv (SHOULD MATCH METAL SIDING)
EM	stacked stone VENEER, natural stone veneers int'l, canyon creek, OR EQUiv
EM	stacked slate, The tile shop, copper rust tucson #65547, OR EQUiv
EM	slate TILE, The tile shop, copper rust tucson #65547, OR EQUiv
EM	PRE-CAST STONE CAPS/SILLS, GREY, OR EQUiv
EM	firestone Architectural metal panel Una-clad uC-60 profile, #9922 Slate Grey, or equiv
EM	METAL parapet CAP FLASHING, signature 300 series, "slate gray"
EM	MBCI Standing seam metal roof, signature 300 series, "slate gray"
EM	structural steel, painted, MAB western pursuit 9858in matched
EM	metal scupper/downspout, signature 300 series, "slate gray"
EM	2" reVeal JOINT
EM	Hollow metal door and frame, painted to match exterior stucco
EM	exterior metal railing, painted, sherwin williams exterior paint, "slate gray"
EM	steel trellis, painted, sherwin williams exterior paint, dark grey, or equiv
EM	exterior wall sconce, terron Royal PLD, black, or equiv
EM	exterior wall sconce, Architectural area lighting, universe collection, or equiv
EM	utility ramp
EM	HOLLOW METAL DOORS, PAINTED SAME AS SURROUNDING WALL.
EM	STOREFRONT WINDOW, DARK BRONZE FRAME.
EM	STOREFRONT, DARK BRONZE.
EM	3/4" reveal
EM	construction joint
EM	Knox Box

DESIGNER TO RECEIVE SUBMITTAL SAMPLES OF ALL FINISHES FOR FINAL APPROVAL

5 BM AC-27 Galveston Gray

6 BM HC-82 Bennington Gray

7 SW 6354 Armagnac

8 SW 7019 Gauntlet Gray

9 SLATE #65547

10 STACKED STONE #65547

11 STONE CANYON CREEK

THE DRAWINGS, CONCEPTS, AND DESIGNS CONTAINED IN THESE PLANS ARE THE PROPERTY OF B&W S&B ARCHITECTS AND ENGINEERS AND ARE NOT TO BE USED IN WHOLE OR IN PART FOR ANY OTHER PROJECT WITHOUT THE EXPRESS WRITTEN AUTHORIZATION FROM B&W S&B ARCHITECTS AND ENGINEERS. ALL COMMON LAW, STATUTORY AND OTHER RESERVED RIGHTS, INCLUDING COPYRIGHT, IN THE PLANS REPRODUCED ON THIS SHEET ARE RESERVED BY B&W S&B ARCHITECTS AND ENGINEERS.

B&W S&B

NO.	DATE	DESCRIPTION
0	6.6.2016	original release

PROJECT:
NORTHVIEW CHURCH
NEW WESTFIELD WORSHIP FACILITY
191 W. 186th Street
WESTFIELD, IN 47074

DANIEL COOK ARCHITECT 2909 WASHINGTON BLVD · OGDEN, UT 84401 PH: 800-582-7837 | www.BGWSERVICES.com

SEAL:

SHEET TITLE:
EXTERIOR ELEVATIONS

ORIGINAL ISSUE: 6.6.16

PROJECT: AC520

SHEET NUMBER:
A201A

DO NOT SCALE DRAWING

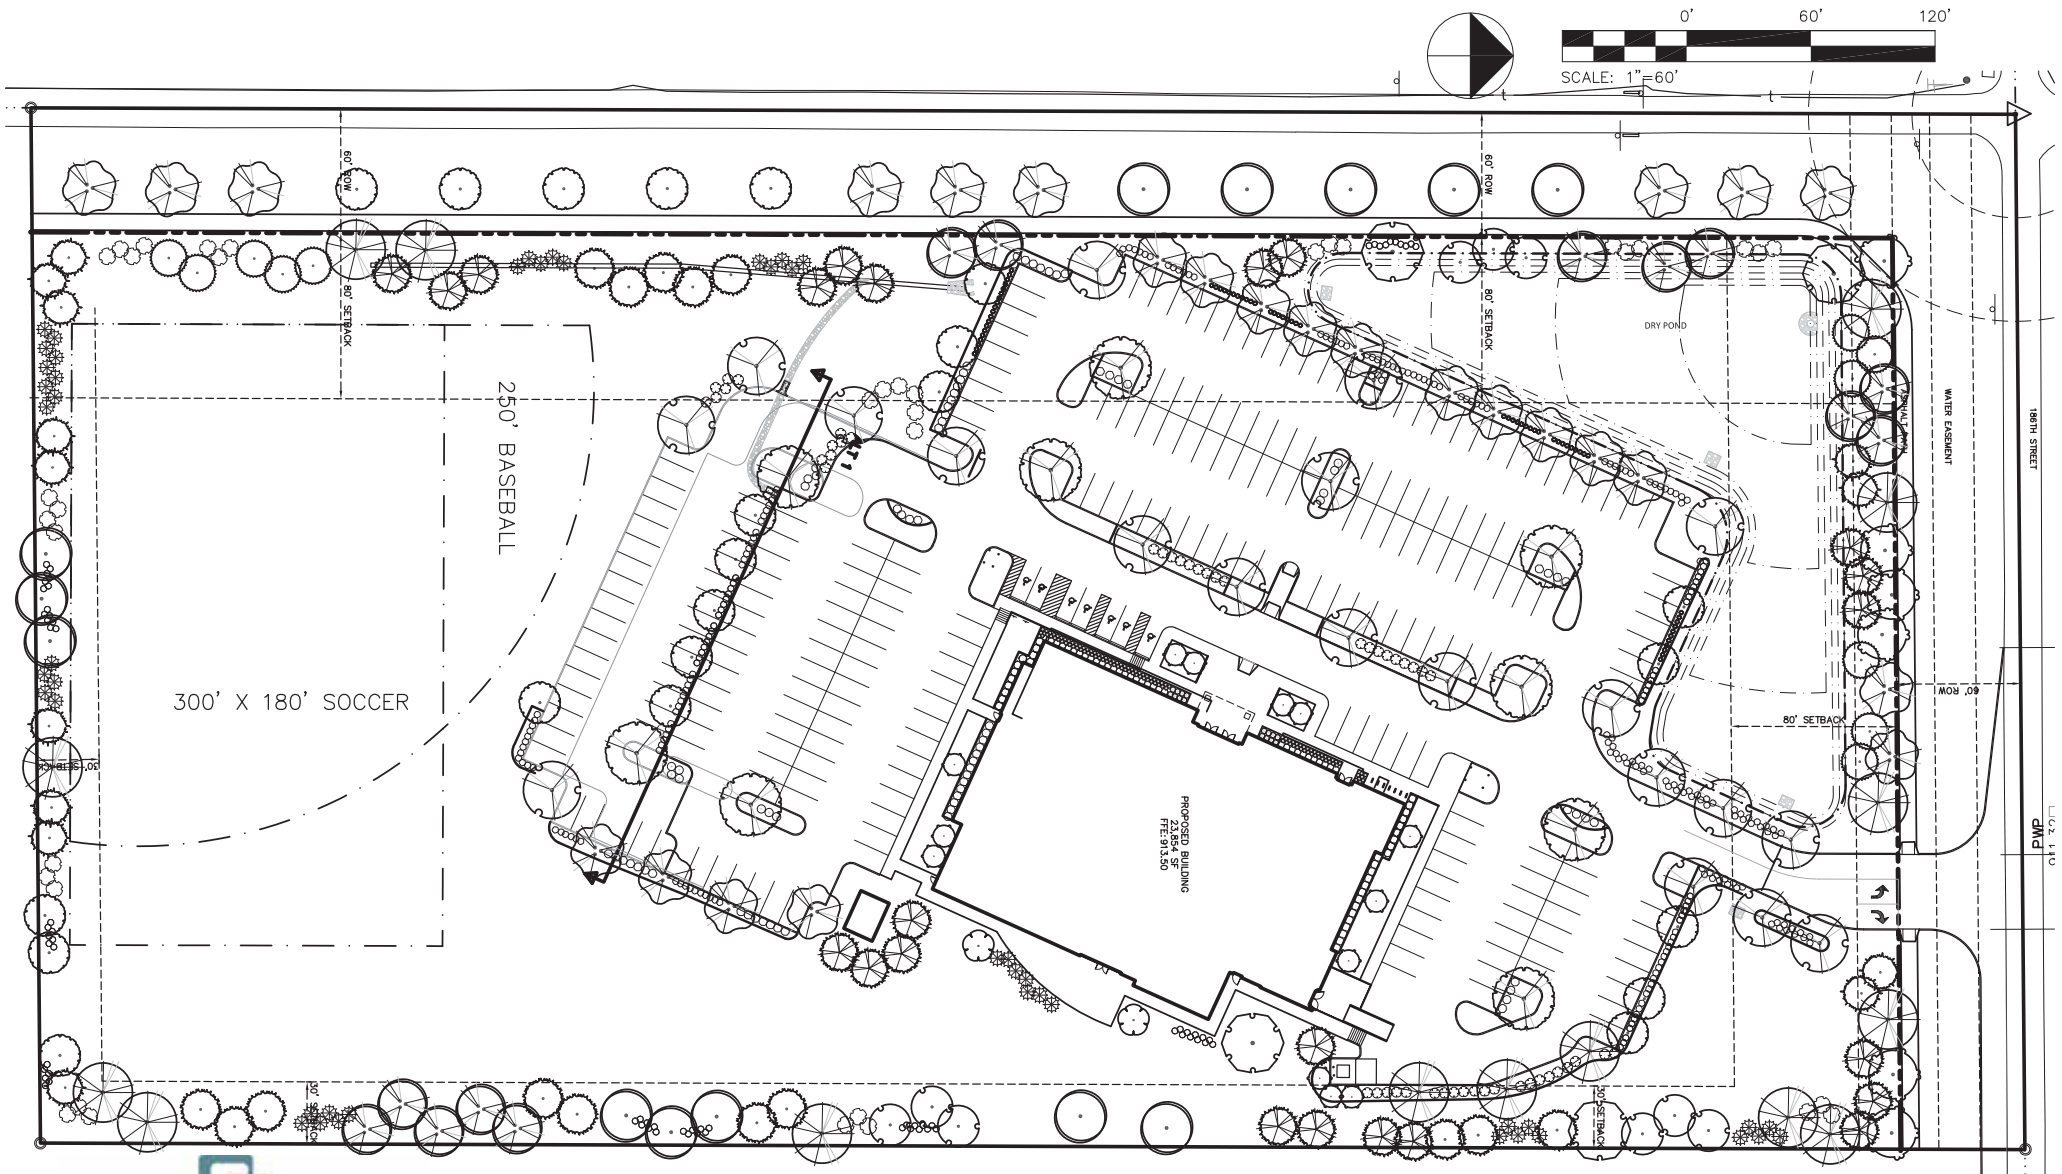

NORTHVIEW CHURCH

WESTFIELD CAMPUS

northview church

VERIDUS GROUP

context DESIGN