EXTERIOR COLOR SCHEDULE

ITEM	MFG.	COLOR
CONCRETE WALL PANELS		
COLOR A	SHERWIN-WILLIAMS	SW 7015 - WHITE DUCK
COLOR B	SHERWIN-WILLIAMS	SW 7037 - BALANCED BRIDE
COLOR C	SHERWIN-WILLIAMS	SW 6028 - IRONWEED
BUILDING COPING, COLOR D	UNA-CLAD	COLONIAL RED
BUILDING COPING, COLOR E	UNA-CLAD	ALMOND
ALUM. WINDOW & DOOR FR.	MANUFACTURERS STANDARD	CLEAR ANODIZED
GLASS	PPG	SOLARBAN 60 (2) SOLAR GRAY
CANOPY FASCIA PANELS	CITADEL	COLONIAL RED
CANOPY SOFIT PANELS	CITADEL	BONE WHITE
CANOPY COPING	UNA-CLAD	COLONIAL RED
HOLLOW METAL DOORS	-	MATCH ADJACENT FIELD COLOR
HOLLOW METAL FRAMES	-	MATCH ADJACENT FIELD COLOR
OVERHEAD DOORS	MANUFACTURERS STANDARD	WHITE
STEEL BOLLARDS	MANUFACTURERS STANDARD	SAFETY YELLOW
EXTERIOR WALL MTD. LIGHTS	MANUFACTURERS STANDARD	BRONZE
WALL LOUVERS	MANUFACTURERS STANDARD	CLEAR ANODIZED

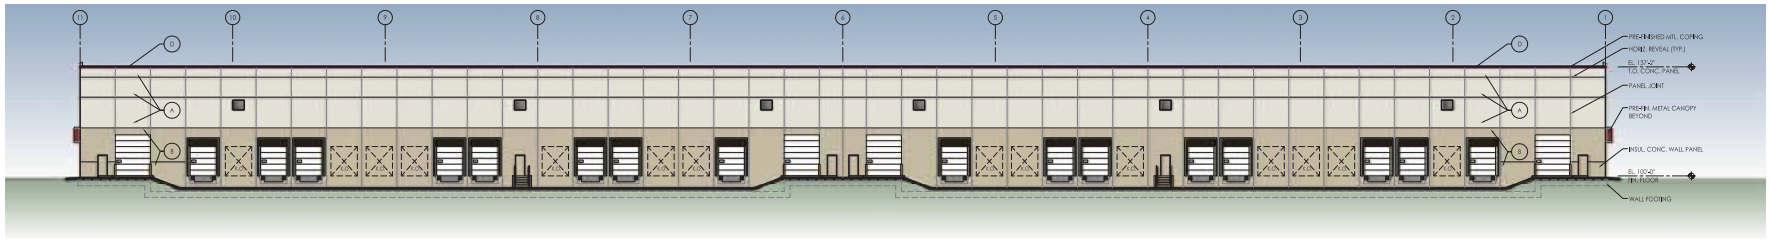

EAST ELEVATION
1" = 20'-0" (24x36)
0 5' 10' 20' 40'

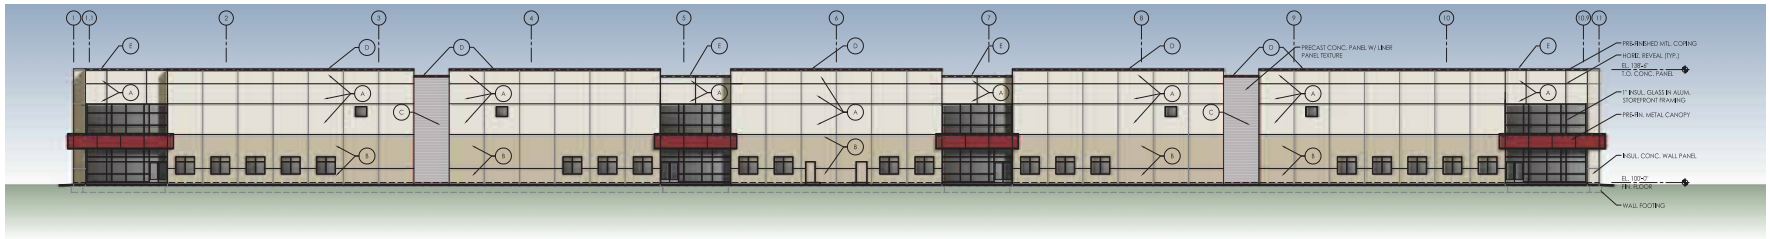

WEST ELEVATION
1" = 20'-0" (24x36)
0 5' 10' 20' 40'

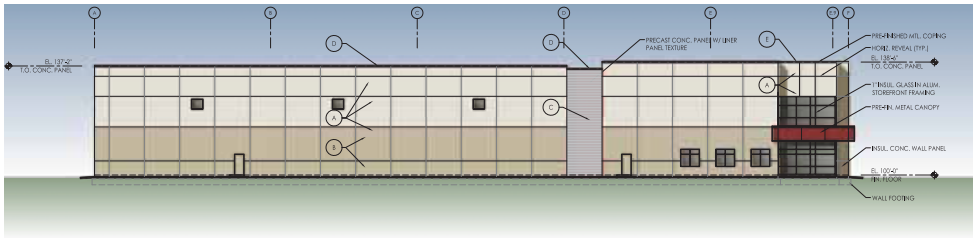

NORTH ELEVATION
1" = 20'-0" (24x36)
0 5' 10' 20' 40'

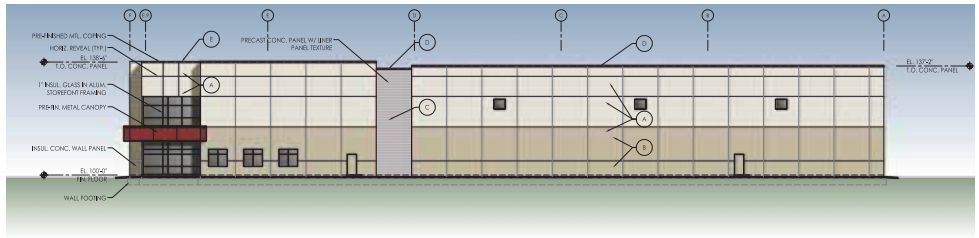

SOUTH ELEVATION
1" = 20'-0" (24x36)
0 5' 10' 20' 40'

JACKSON DEVELOPMENT

Westfield Business Centre

171ST STREET & OAK RIDGE ROAD - WESTFIELD, INDIANA

05 FEBRUARY 2016

ARCHITECTURE JRA
7222 North Shadeland Avenue, #200
Indianapolis, Indiana 46250
317.806.1060
FAX 317.806.1061

© 2016 JRA ARCHITECTURE

#15326-Y

JACKSON
DEVELOPMENT

Westfield Business Centre

171ST STREET & OAK RIDGE ROAD - WESTFIELD, INDIANA

05 FEBRUARY 2016

ARCHITECTURE
7222 North Shadeland Avenue, #200
Indianapolis, Indiana 46250
317.806.1060
FAX 317.806.1061
© 2016 JRA ARCHITECTURE #15326-Y