PRIOR (PUBLIC HEARING)

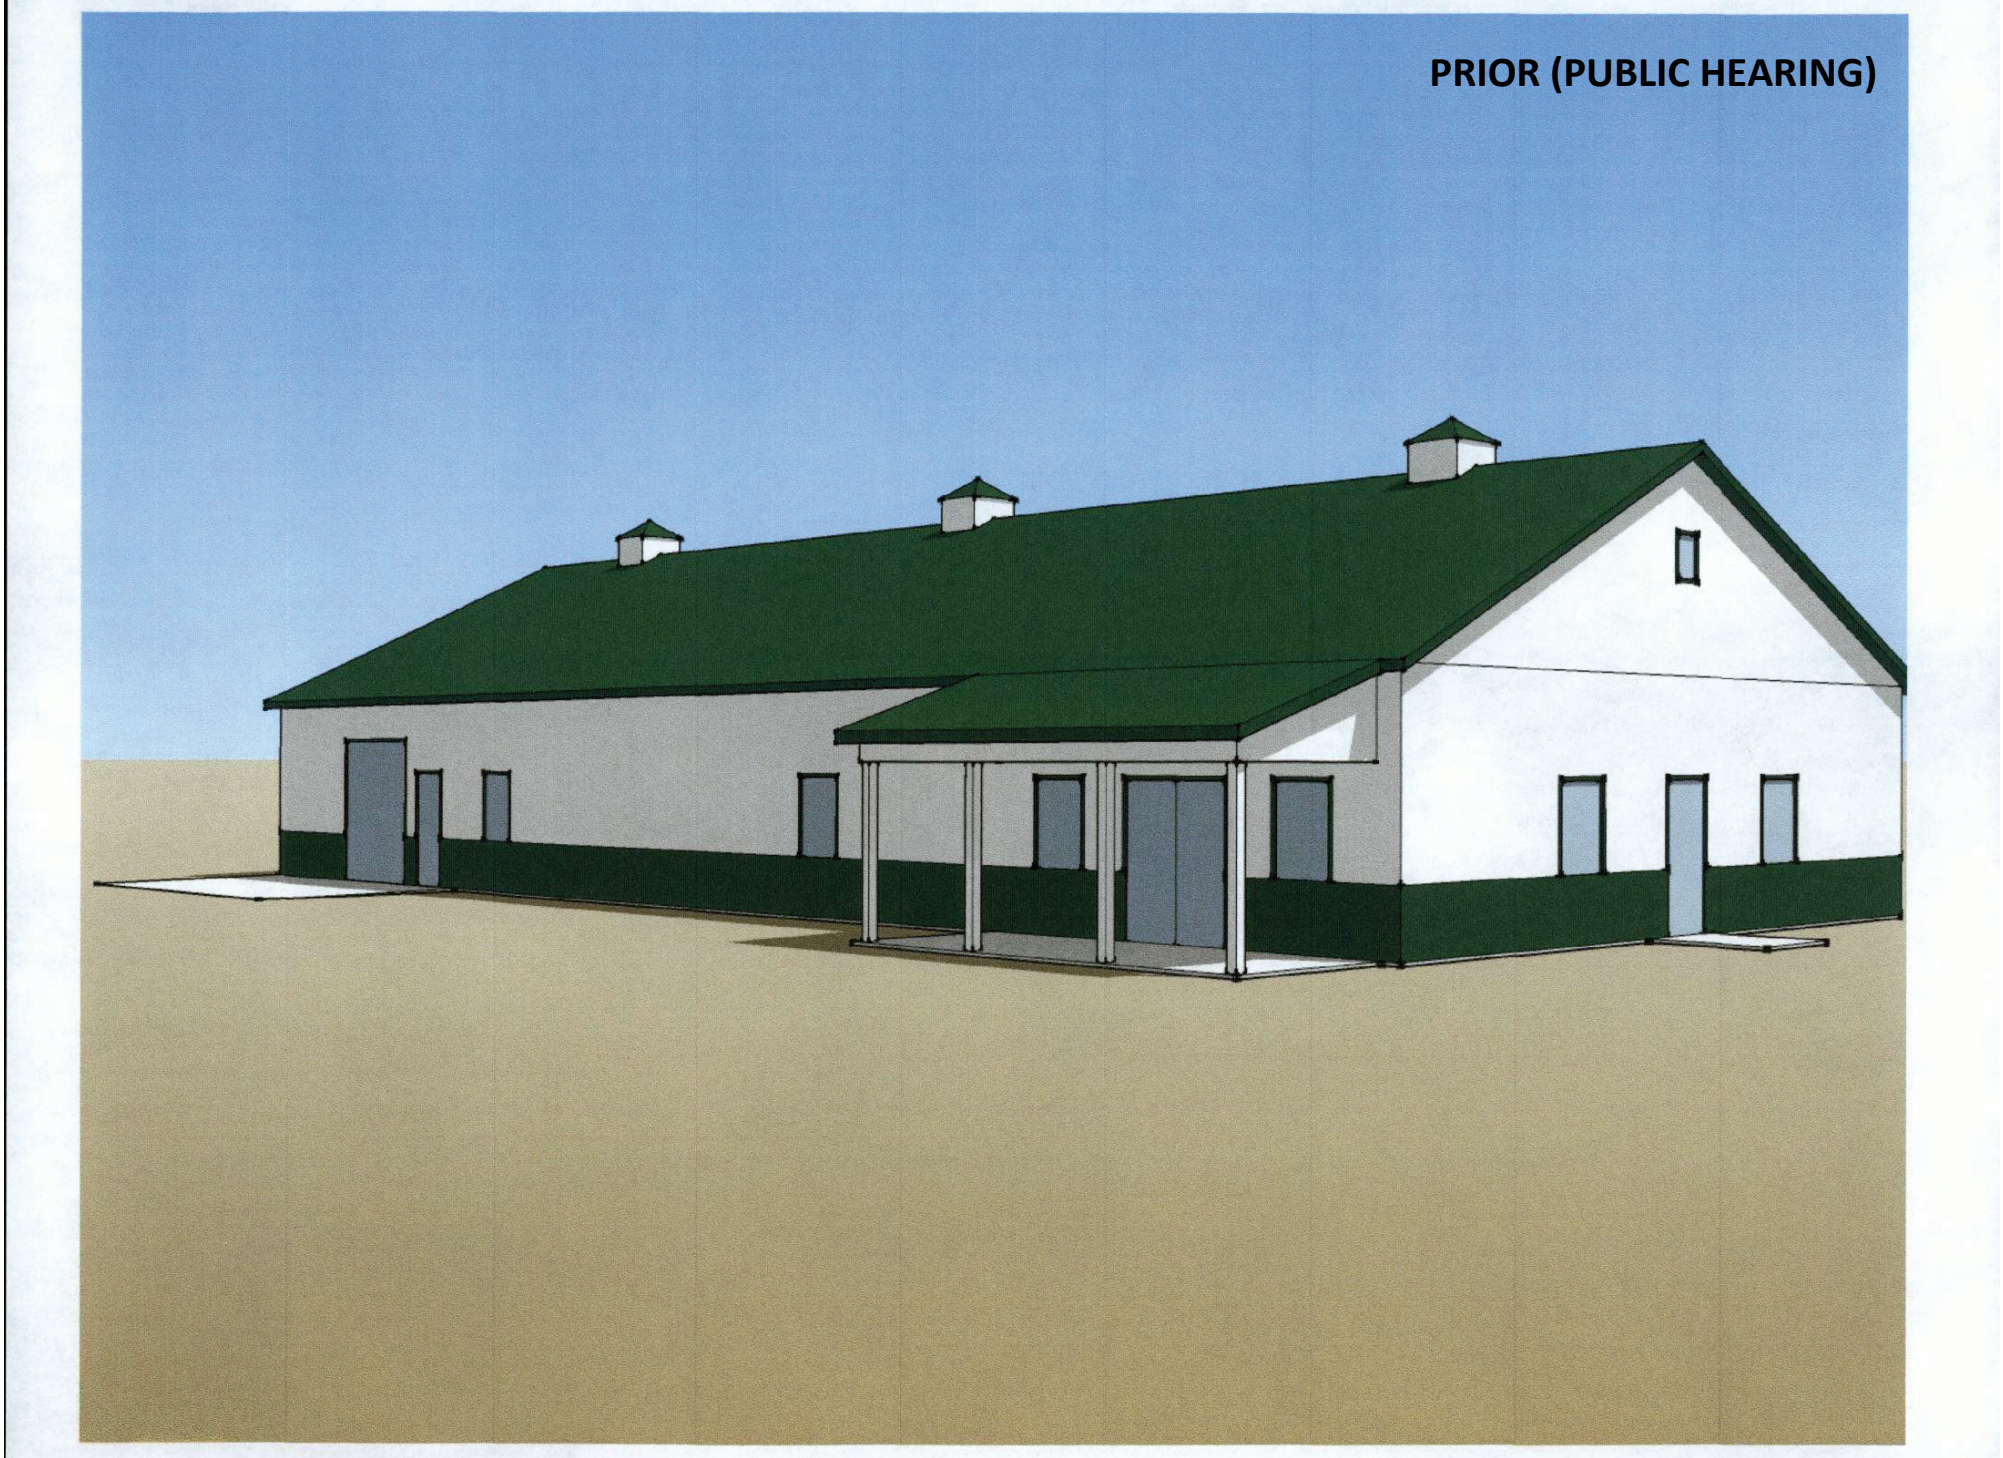

REVISED (FOR APPROVAL)

PRIOR (PUBLIC HEARING)

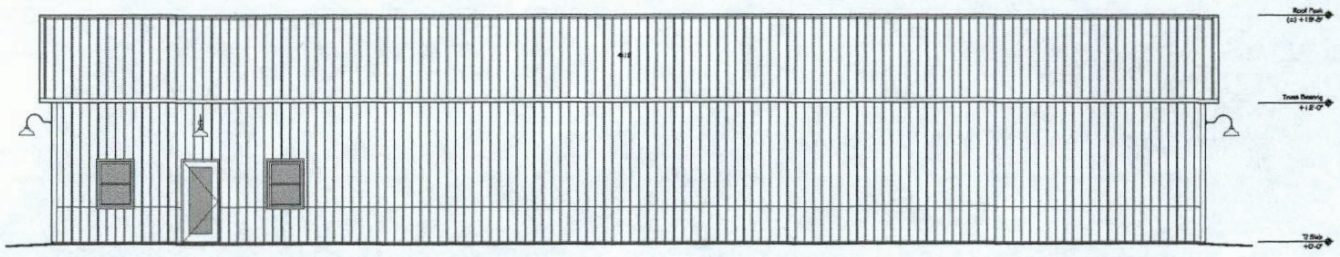

4 South Elevation
Scale: 1/4" = 1'-0"

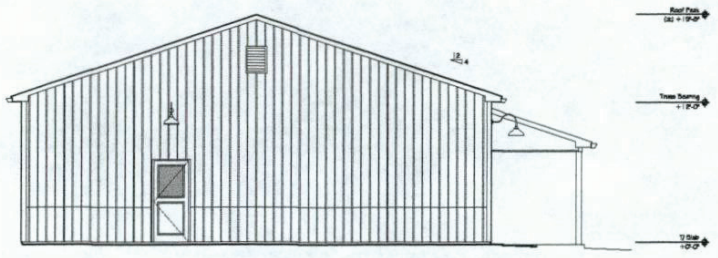

3 East Elevation
Scale: 1/4" = 1'-0"

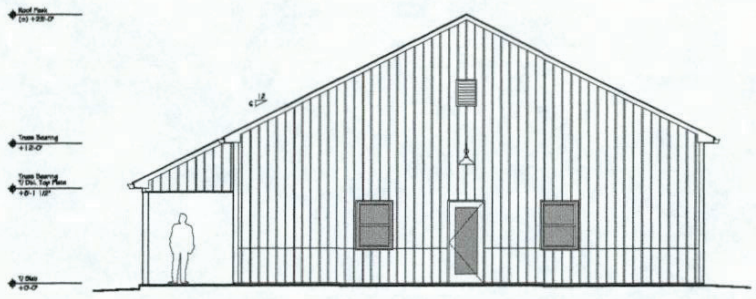

2 West Elevation
Scale: 1/4" = 1'-0"

ARCHITECT OF RECORD
the CREIGHTON STUDIOS LLC
109½ West Main Street
Lebanon IN 46052
765.485.2212
CERTIFICATION

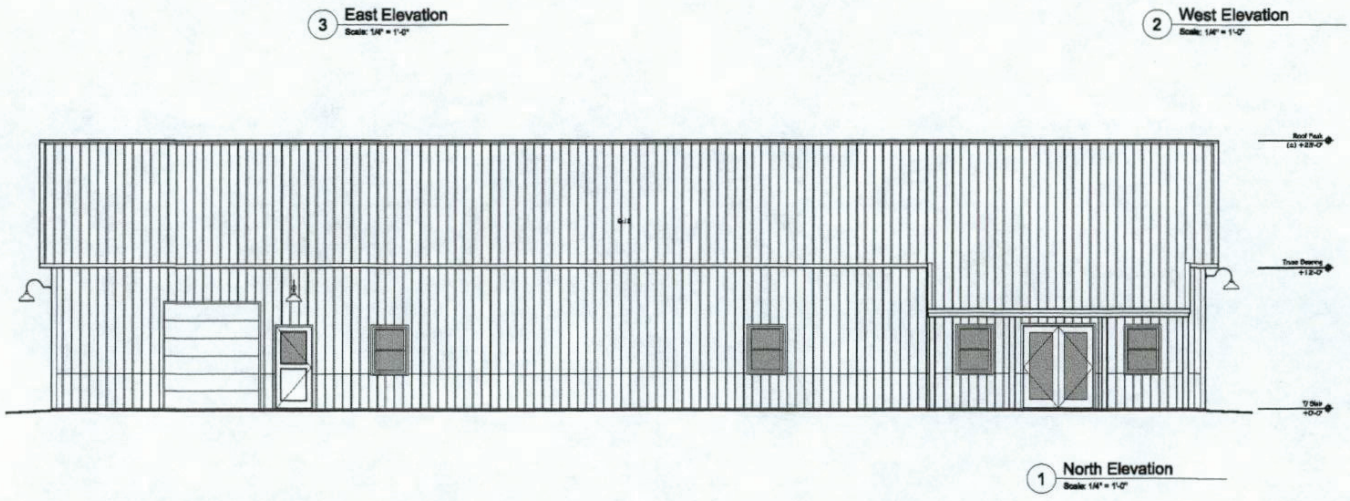

1 North Elevation
Scale: 1/4" = 1'-0"

URBAN VINES
Vineyard & Winery
Urban Vines LLC
303 East 161st Street
Westfield, Indiana 46074
Project No. 121
Project Date April 29, 2016
Drawn cjc
Checked cjc
Revision

Exterior Elevations
A301

REVISED (FOR APPROVAL)

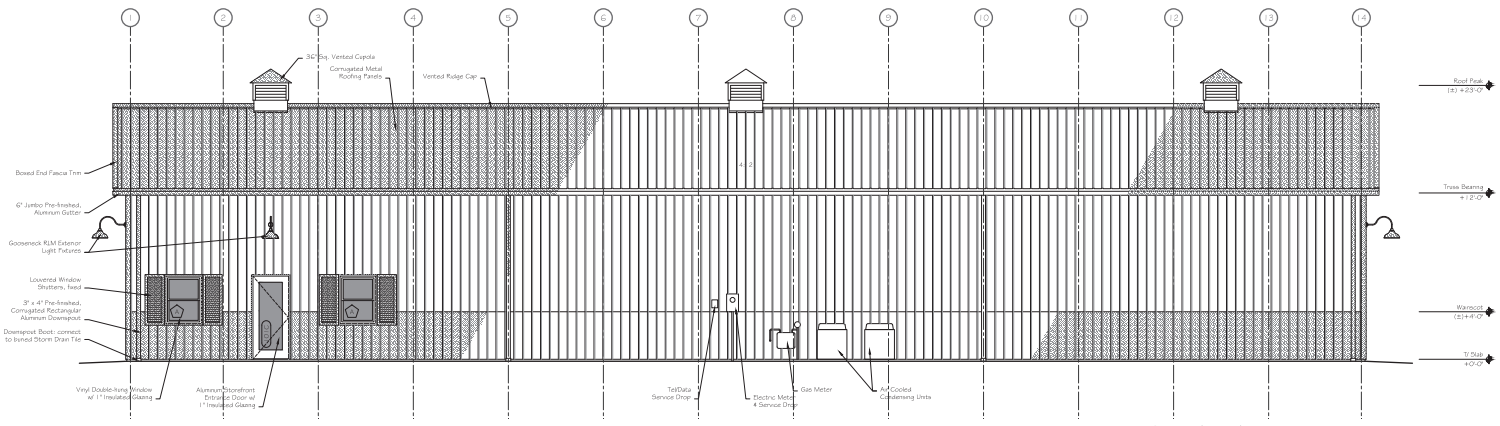

General Elevation Notes

1. All dimensions to the finished face of materials are indicated with arrows ⟷, whereas all dimensions to the face of studs ≠ column centerlines are indicated with tick marks ⊥/⊥.
2. All vertical elevations are measured from the top of concrete slab (T/ Slab) = +0'-0".
3. All nominal units are indicated with text (2x4, etc.) whereas all actual units are indicated with symbols (1 1/2"), typ.
4. All exterior metals, to include siding ≠ roofing panels, trim, shutters, gutters ≠ downspouts, to be pre-finished. Colors to be selected by Owner from manufacturer's standard line of colors / finishes.

4 South (Rear) Elevation
Scale: 1/4" = 1'-0"

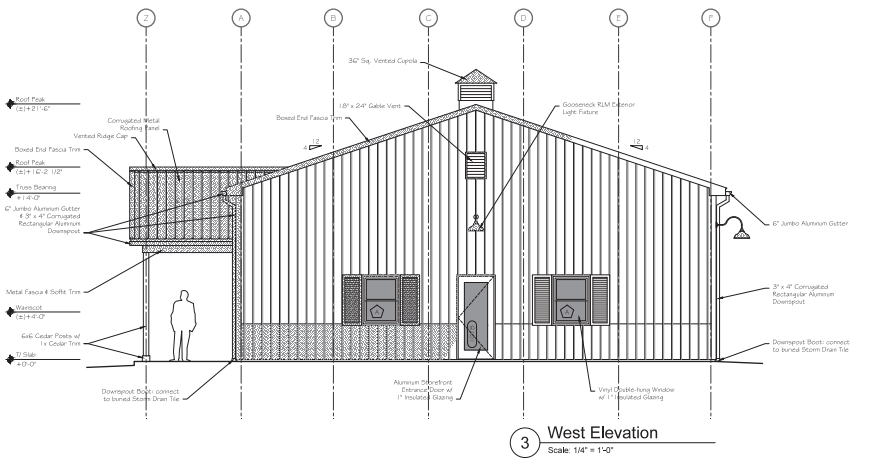

3 West Elevation
Scale: 1/4" = 1'-0"

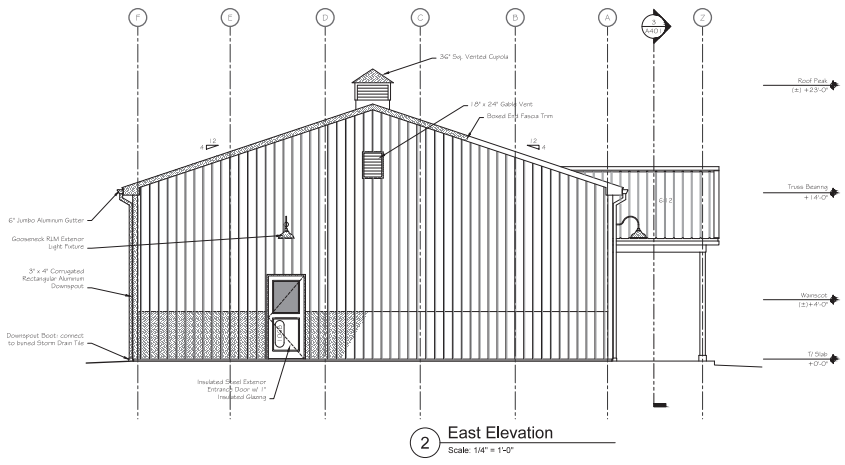

2 East Elevation
Scale: 1/4" = 1'-0"

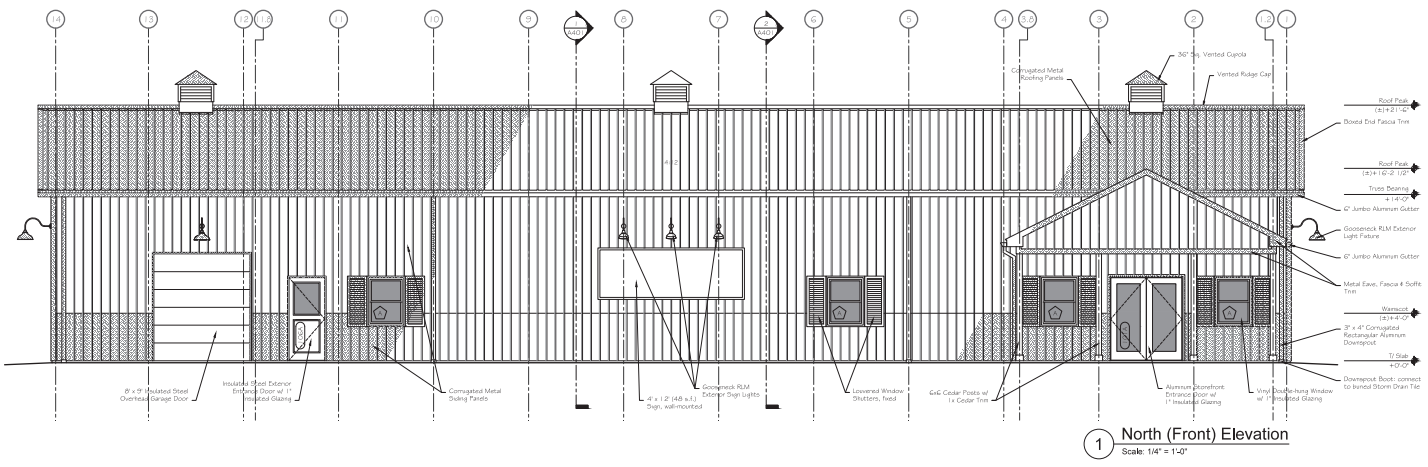

1 North (Front) Elevation
Scale: 1/4" = 1'-0"

ARCHITECT OF RECORD
the CREIGHTON STUDIOS LLC
109½ West Main Street
Lebanon IN 46052
765.485.2212
CERTIFICATION

URBAN VINES
Vineyard & Winery
Urban Vines LLC
303 East 161st Street
Westfield, Indiana 46074
Project No. 121
Project Date June 3, 2016
Drawn cjc
Checked cjc
Revision

© Copyright 2016 The Creighton Studios LLC.
Those Drawings and Specifications, and all copies thereof, are the property and copyright of The Creighton Studios LLC and shall be used only with respect to the Project, shall not be used for any other Project or Work, and shall not be reproduced without the prior written consent of The Creighton Studios LLC.

Exterior Elevations
A301

(EXHIBIT FROM VARIANCE CONDITION)

EXHIBIT D
ILLUSTRATIVE CHARACTER EXHIBIT

Administration

(317) 804-3040 office
(317) 804-3190 fax

2728 East 171st Street
Westfield, IN 46074
westfield.in.gov