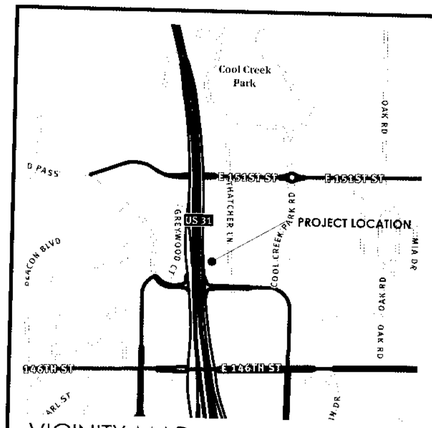

VICINITY MAP

1" = 1,000'

WESTFIELD, INDIANA

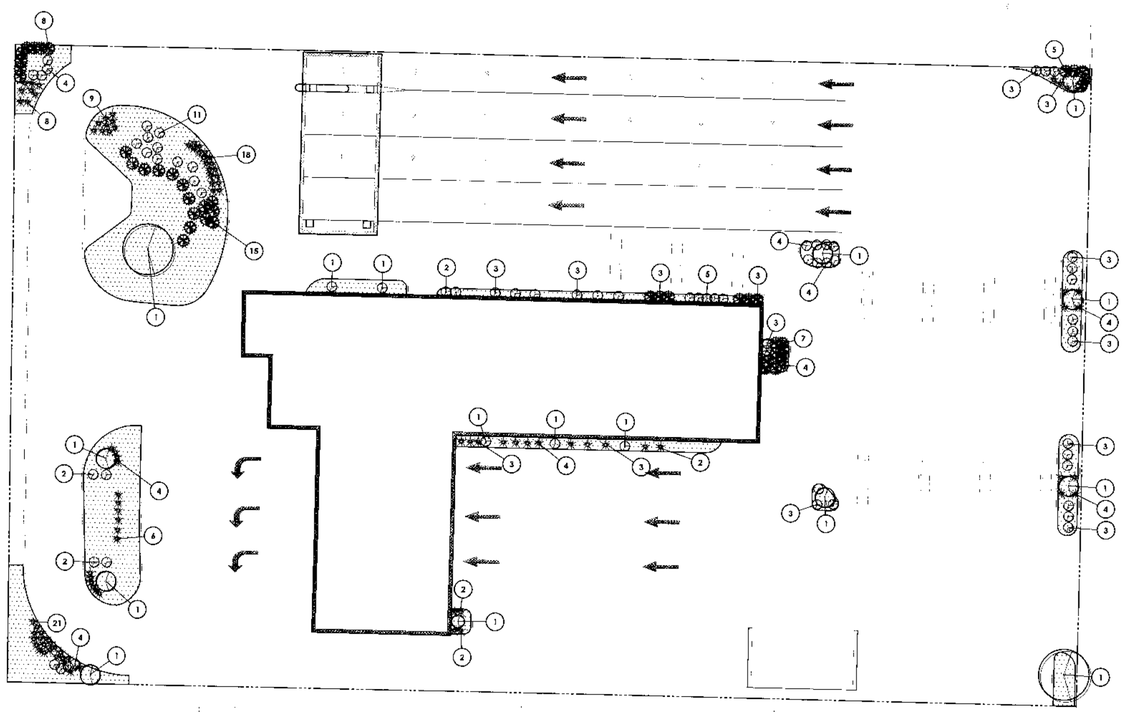

LEGEND OF EXISTING FEATURES

- PROPERTY LINE
- R/W — RIGHT-OF-WAY LINE
- SETBACK LINE
- EASEMENT
- SECTION LINE
- CENTERLINE
- INTERMEDIATE CONTOUR
- INDEX CONTOUR
- TELEPHONE UNDER GR.
- TELEPHONE OVERHEAD
- FIBER OPTIC SERVICE
- GAS SERVICE
- POWER UNDERGROUND
- POWER OVERHEAD
- WATER SERVICE
- SANITARY SEWER
- STORM SEWER
- POND NORMAL POOL
- EX. FLOWLINE
- CHAIN LINK FENCE
- FARM FENCE
- WOOD FENCE
- IRON FENCE | RAILING
- BUILDING | STRUCTURE
- EX. BUILDING OVERHEAD
- RIM ELEVATION
- INVERT ELEVATION
- FINISHED FLOOR ELEVATION
- BENCHMARK
- MONUMENT
- SECTION CORNER
- TRANSFORMER HVAC
- ELECTRIC METER ELECTRIC MANHOLE
- POWER POLE | GUY WIRE
- LIGHT POLE
- PARKING LOT LIGHTS
- TELEPHONE PEDESTAL TELEPHONE MANHOLE
- FIBER OPTIC PEDESTAL
- TRAFFIC POLE MANHOLE | STOP LIGHT
- GAS METER GAS VALVE
- STORM MANHOLE SANITARY MANHOLE
- STORM INLETS
- STORM ENDSECTION
- CLEAN-OUT DOWNSPOUT
- FIRE HYDRANTS FIRE VALVE
- WATER METER WATER VALVES
- POST INDICATOR VALVE FIRE DEPARTMENT CONN.
- SIGNS
- MAILBOX
- ADA PARKING
- PARKING COUNT
- TREES
- SHRUB
- SPOT GRADE

LANDSCAPE PLAN LEGEND

- DECORATIVE STONE MULCH
- CANOPY TREE
- 3" CALIPER DECIDUOUS TREE
- EVERGREEN SHRUB
- DECIDUOUS SHRUB
- ORNAMENTAL GRASS

PLANT COUNT

Key	Quantity
UNDERSTORY TREES	2
ORNAMENTAL TREES	9
DECIDUOUS SHRUBS	70
EVERGREEN SHRUBS	42
ORNAMENTAL GRASS	103

FLOOD NOTE

THE ACCURACY OF ANY FLOOD HAZARD DATA SHOWN ON THIS REPORT IS SUBJECT TO MAP SCALE UNCERTAINTY AND TO ANY OTHER UNCERTAINTY IN LOCATION OR ELEVATION ON THE REFERENCED FLOOD INSURANCE RATE MAP. THE WITHIN DESCRIBED TRACT OF LAND LIES WITHIN FLOOD HAZARD ZONE X (SHADED) AS SAID TRACT PLOTS BY SCALE ON COMMUNITY PANEL NUMBER 18057C0120G THE FLOOD INSURANCE RATE MAPS FOR HAMILTON COUNTY, INDIANA (MAPS DATED NOVEMBER 19, 2014).

SURVEY AND UTILITY DISCLAIMER

HORIZONTAL AND VERTICAL SURVEY INFORMATION WAS PROVIDED BY BEST AVAILABLE INFORMATION AND IS INTENDED FOR PERMITTING PURPOSES ONLY. CONTRACTOR TO FIELD VERIFY ALL DIMENSIONS AND ENSURE ALL IMPROVEMENTS ARE PROPERLY LOCATED PRIOR TO BEGINNING CONSTRUCTION.

PRIOR TO ANY EXCAVATION FOR UNDERGROUND UTILITIES, CONTRACTOR SHALL EXPOSE AND VERIFY LOCATION (HORIZONTAL AND VERTICAL) OF ALL EXISTING UTILITIES INCLUDING BUT NOT LIMITED TO GAS, WATER AND SANITARY SEWER. ANY CONFLICTS SHALL BE REPORTED IMMEDIATELY TO THE ENGINEER AND THE APPROPRIATE AUTHORITIES.

0 20' 40

SCALE: 1" = 20'

811 Know what's below. Call before you dig.

REVISION BLOCK

MICHAEL THOMPSON No. 11011309 STATE OF INDIANA PROFESSIONAL ENGINEER

Michael Thompson

DATE 04/26/2016

DRAWN BY AMT | CHECKED BY MAT

HAMILTON DESIGNS
A LIMITED LIABILITY COMPANY
11988 Fishers Crossing Drive, Suite 154
Fishers, Indiana 46038
P. (317) 770 6466
www.hamilton-designs.com

CONSTRUCTION PLANS FOR:

CREW CARWASH | NO. 15

14837 Thatcher Lane
Westfield, Indiana 46032

CREW CARWASH

10231 Hague Road
Indianapolis, Indiana 46256

PROJECT NO. 2016-122

DATE 04/28/2016

SCALE 1" = 20'

SHEET NAME **LANDSCAPE PLAN**

SHEET NO. LP-101

G:\2016\122 - crew carwash - no. 15 - carmel in\drawings\lp-01.dwg | June 6, 2016 11:38 AM