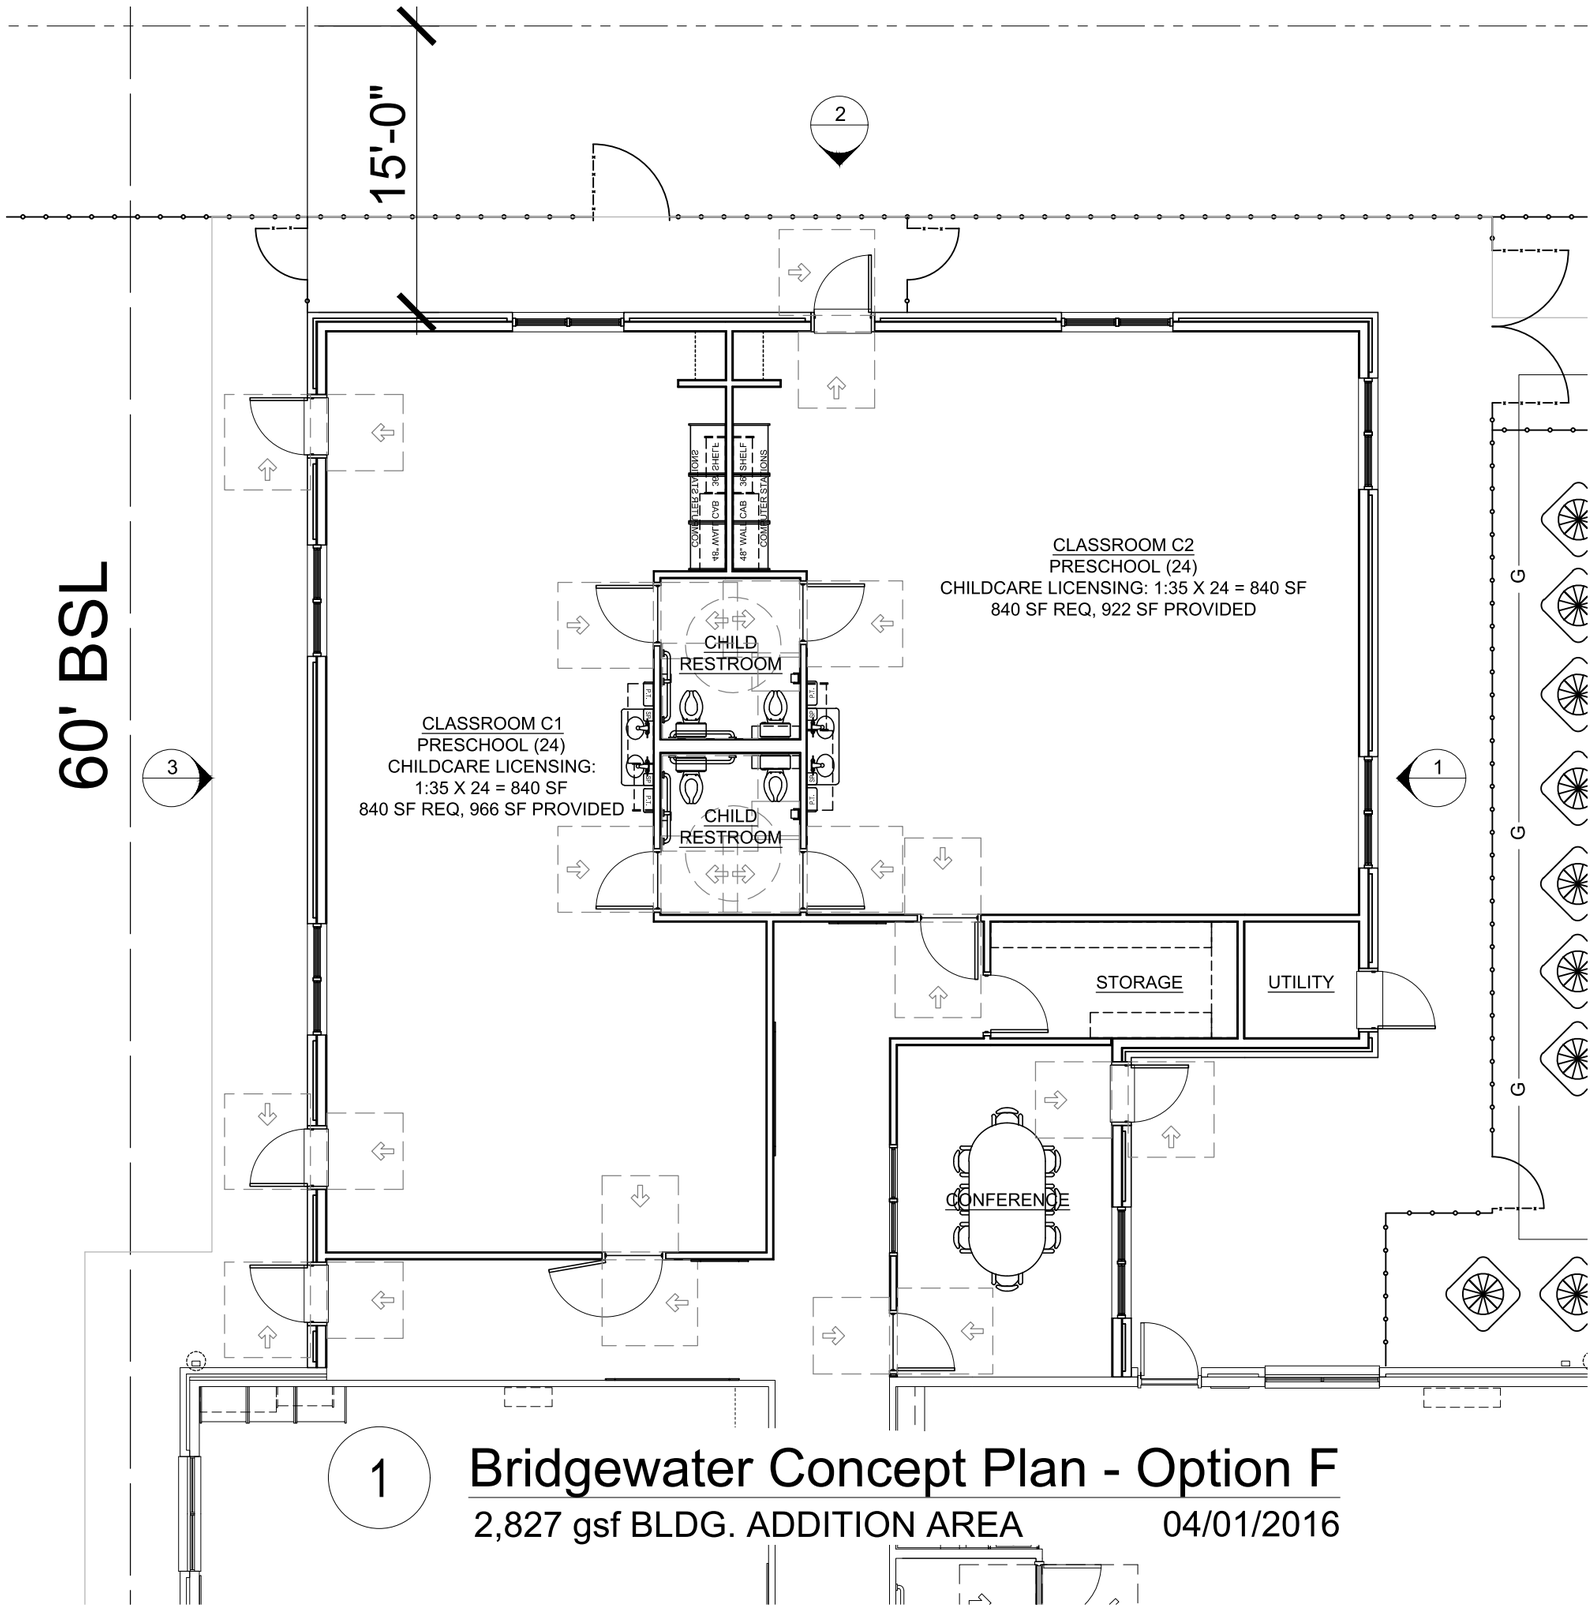

1

Bridgewater Concept Plan - Option F

2,827 gsf BLDG. ADDITION AREA 04/01/2016

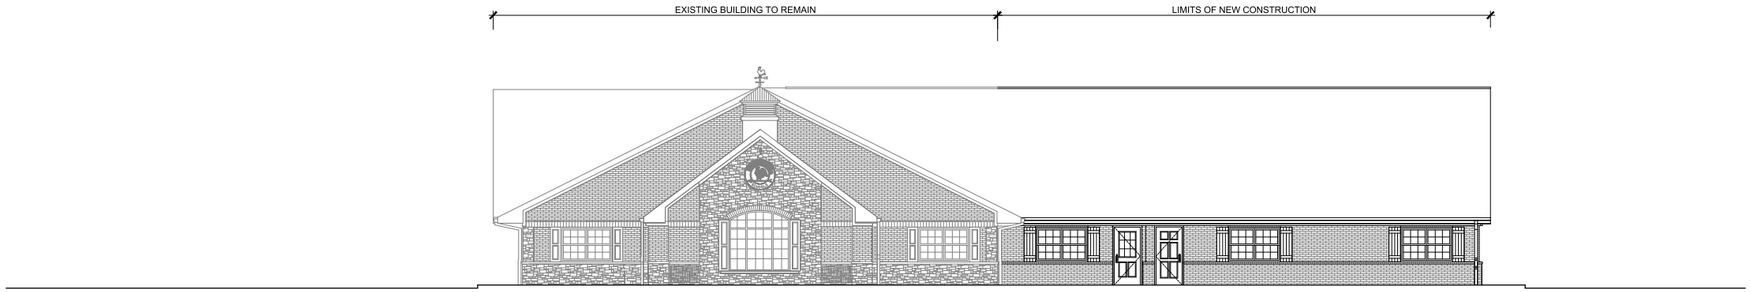

1 EAST ELEVATION
1/8"=1'-0"

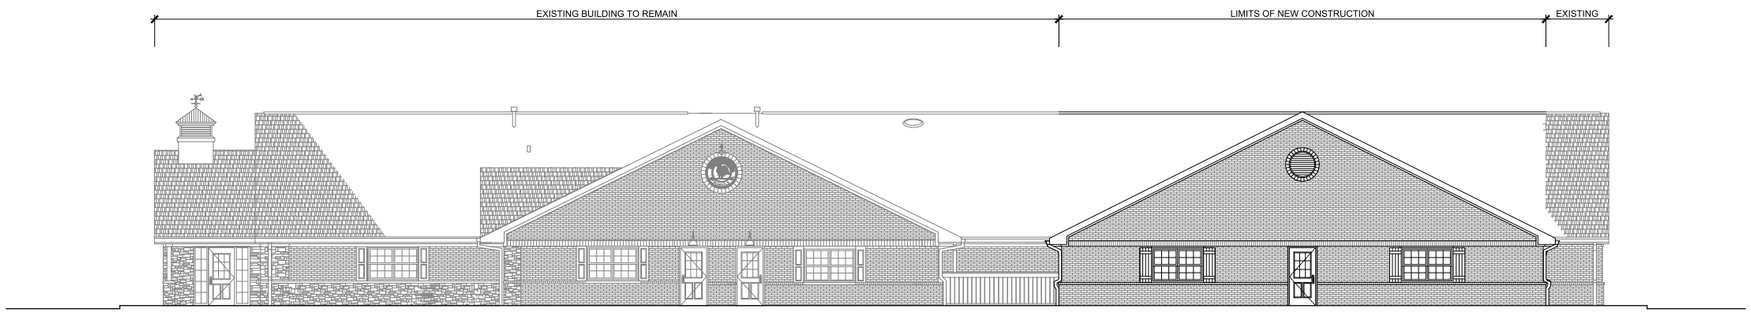

2 NORTH ELEVATION
1/8"=1'-0"

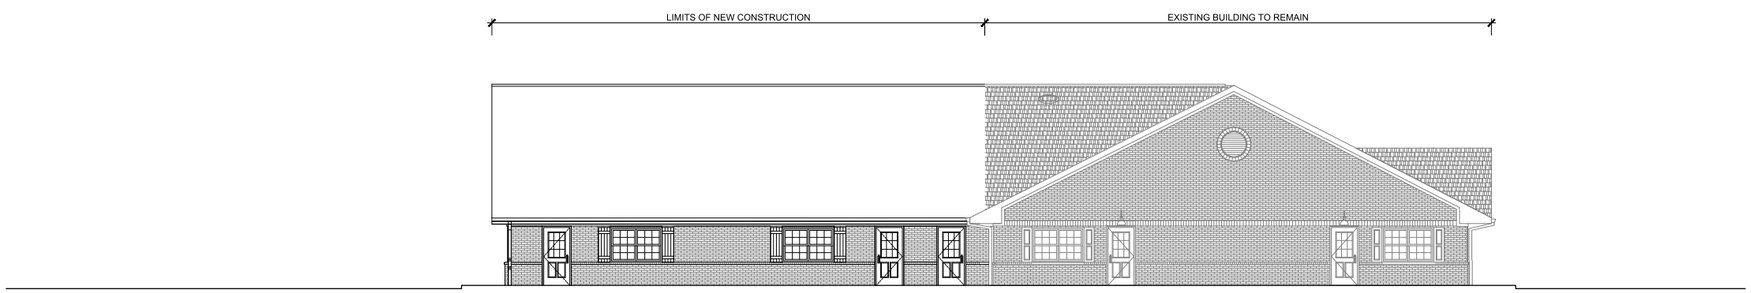

3 WEST ELEVATION
1/8"=1'-0"

PRIMROSE OF BRIDGEWATER
PROPOSED ELEVATIONS

PRIMROSE OF
BRIDGEWATER

PROPOSED
RENDERINGS
APRIL 08, 2016

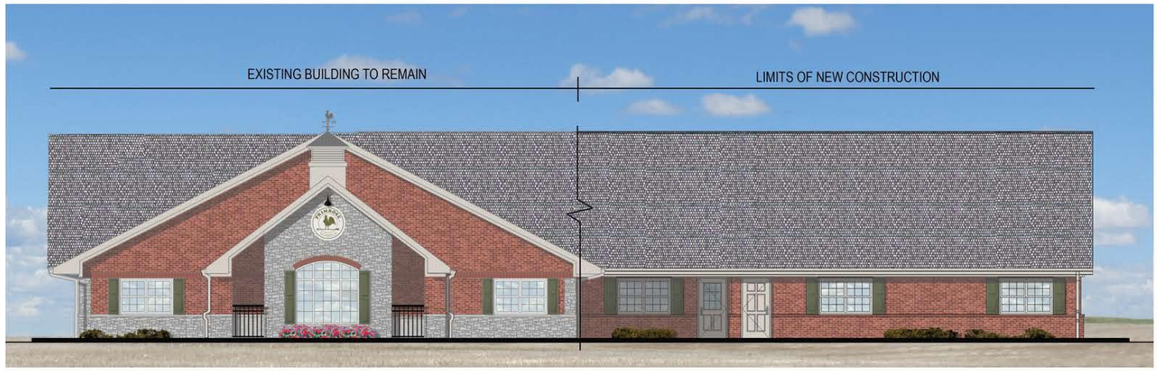

EAST ELEVATION

NORTH ELEVATION

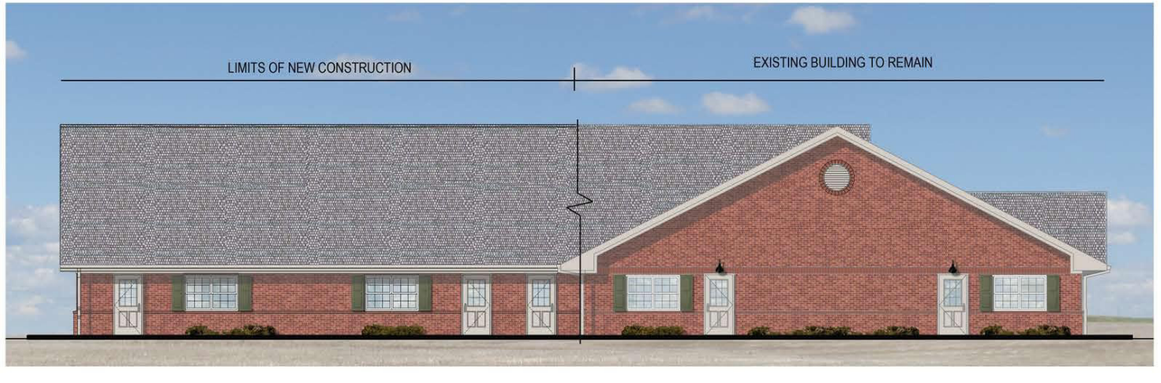

WEST ELEVATION

SCALE: 1/8" = 1' - 0"