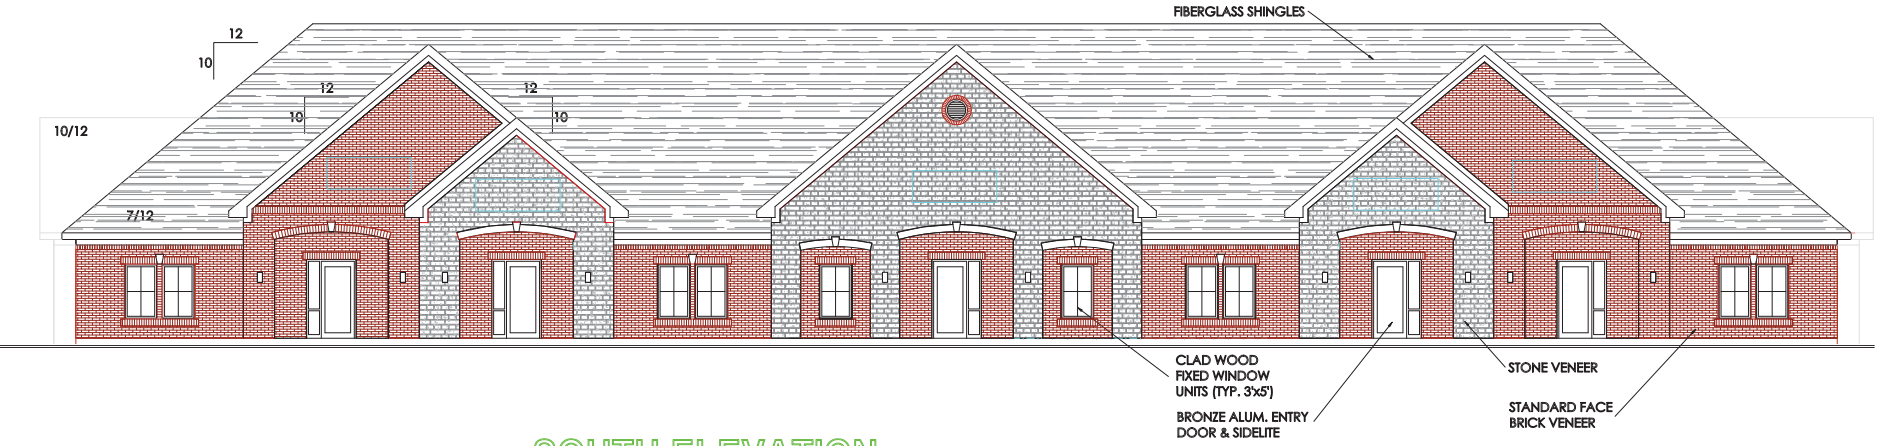

SOUTH ELEVATION

SCALE: 1/8" = 1'-0"

WEST ELEVATION

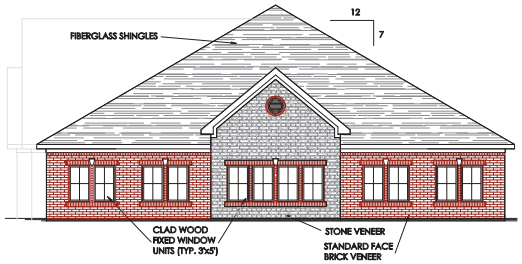

EAST ELEVATION

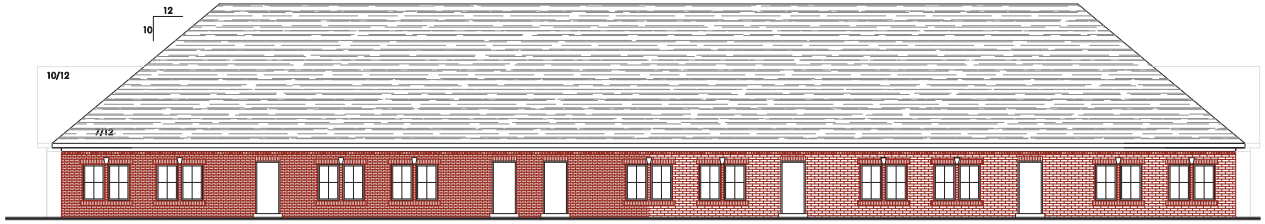

NORTH ELEVATION

SCALE: 1/8" = 1'-0"

FOR DR. JUSTIN GILMORE

RADRICK PROFESSIONAL BUILDING

N. Gray Road & Radrick Dr.

WESTFIELD, INDIANA

PROJECT: 16001

DATE: 26 JANUARY 16

REVISIONS:

r.e. Thomason & assocs., p.c.
architecture & planning
7202 East 87th Street
Suite 113
Indianapolis, IN. 46256
317.913.2160
fax 317.913.2155

PRELIMINARY DESIGN

A-1

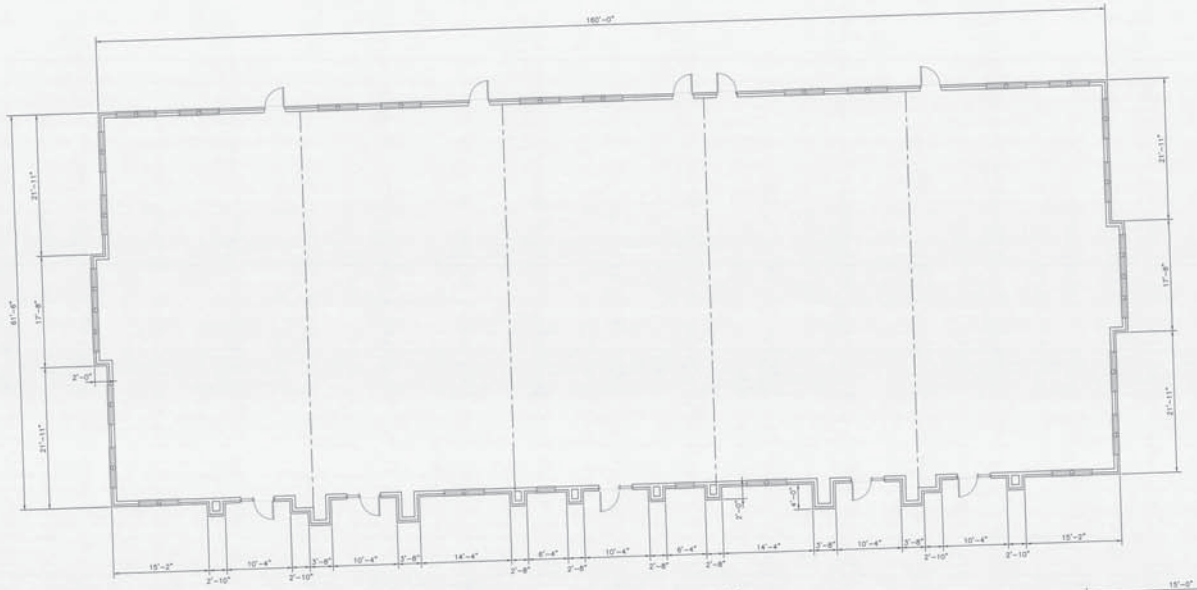

PROPOSED FLOOR PLAN

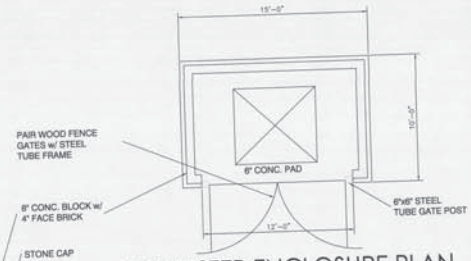

DUMPSTER ENCLOSURE PLAN

SCALE: 1/4" = 1'-0"

NORTH ELEVATION

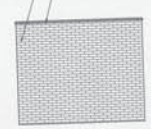

WEST ELEVATION

EAST ELEVATION SIMILAR

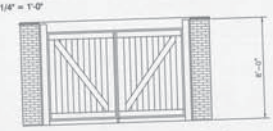

SOUTH ELEVATION

SCALE: 1/4" = 1'-0"

FOR DR. JUSTIN GILMORE

RADRICK PROFESSIONAL BUILDING

N. Gray Road & Radrick Dr.

WESTFIELD, INDIANA

PROJECT: 16001

DATE: 5 JULY 16

REVISIONS:

r.a. Thomason & assocs., p.c.
architecture & planning
7200 East 67th Street
Suite 113
Indianapolis, IN 46256
317.913.2160
fax 317.913.2155

PRELIMINARY DESIGN

A-2

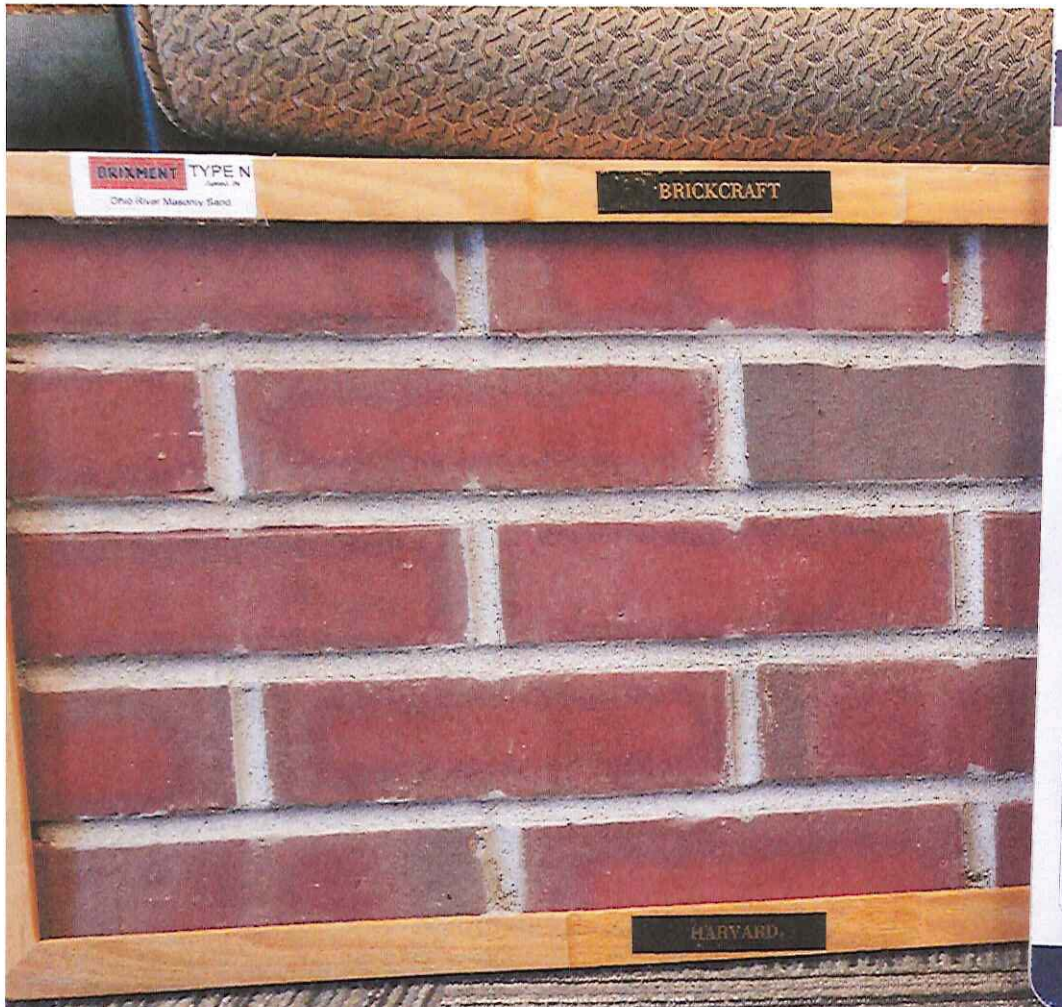
BRIXMENT TYPE N
Ohio River Masonry Sand
BRICKCRAFT
HARVARD

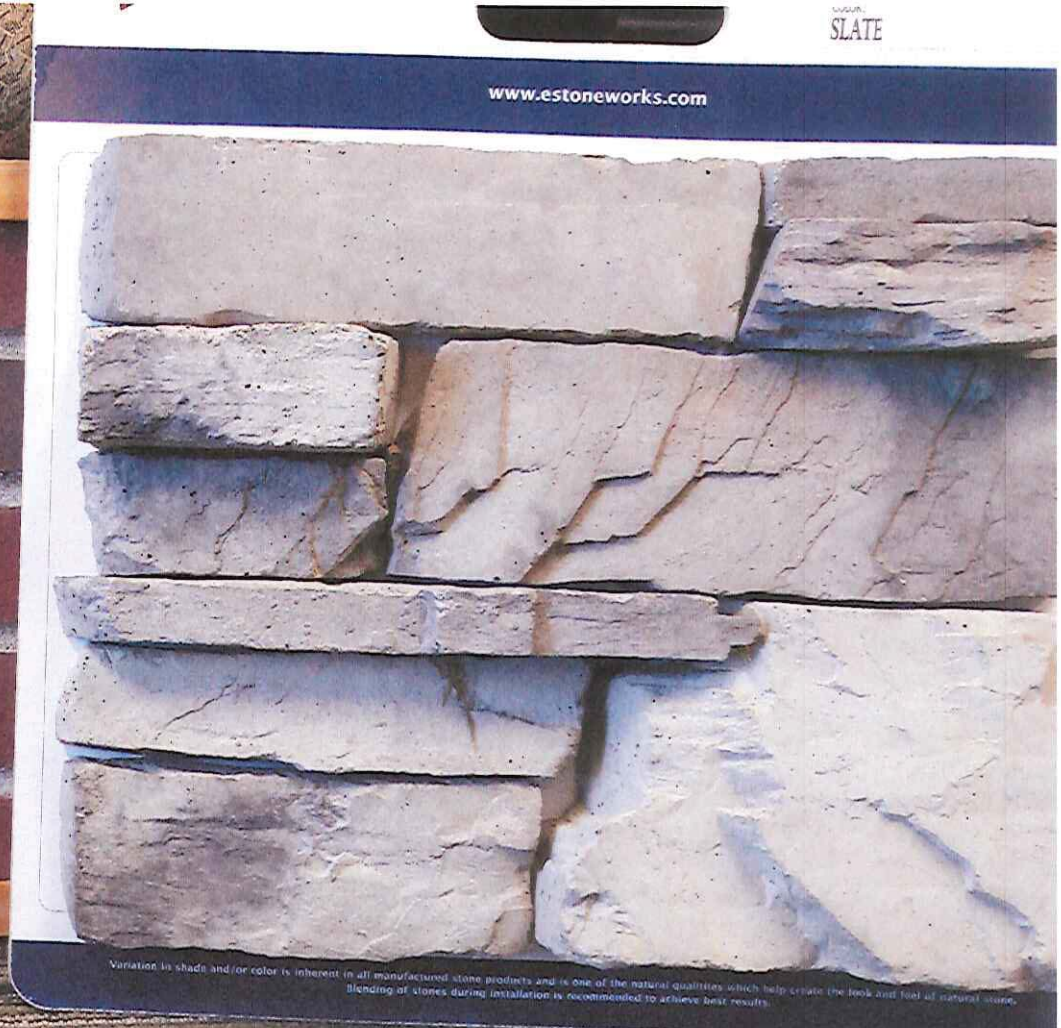
SLATE
www.estoneworks.com
Variation in shade and/or color is inherent in all manufactured stone products and is one of the natural qualities which help create the look and feel of natural stone.
Blending of stones during installation is recommended to achieve best results.