CURRENT VERSION (OCTOBER 17, 2016)

FRONT ELEVATION (STREET FRONTAGE)
SCALE: 1/8" = 1'-0"

RIGHT ELEVATION (STREET FRONTAGE)
SCALE: 1/8" = 1'-0"

REAR ELEVATION (BACK)
SCALE: 1/8" = 1'-0"

LEFT ELEVATION (3RD SIDE ARCHITECTURE)
SCALE: 1/8" = 1'-0"

PRIOR PUBLIC HEARING VERSION (JUNE 6, 2016)

EAST ELEVATION (STREET FRONTAGE)
SCALE: 1/8" = 1'-0"

SOUTH ELEVATION (STREET FRONTAGE)
SCALE: 1/8" = 1'-0"

WEST ELEVATION
SCALE: 1/8" = 1'-0"

NORTH ELEVATION
SCALE: 1/8" = 1'-0"

OPTION #1 (NATURAL WOOD)

FRONT ELEVATION (STREET FRONTAGE)
SCALE: 1/8" = 1'-0"

RIGHT ELEVATION (STREET FRONTAGE)
SCALE: 1/8" = 1'-0"

REAR ELEVATION (BACK)
SCALE: 1/8" = 1'-0"

LEFT ELEVATION (3RD SIDE ARCHITECTURE)
SCALE: 1/8" = 1'-0"

GABLE BRACKET COLOR DISCUSSION EXHIBIT

OPTION #2 (WHITE)

FRONT ELEVATION (STREET FRONTAGE)
SCALE: 1/8" = 1'-0"

RIGHT ELEVATION (STREET FRONTAGE)
SCALE: 1/8" = 1'-0"

REAR ELEVATION (BACK)
SCALE: 1/8" = 1'-0"

LEFT ELEVATION (3RD SIDE ARCHITECTURE)
SCALE: 1/8" = 1'-0"

CONDITION ADDITIONS

FRONT ELEVATION (STREET FRONTAGE)
SCALE: 1/8" = 1'-0"

RIGHT ELEVATION (STREET FRONTAGE)
SCALE: 1/8" = 1'-0"

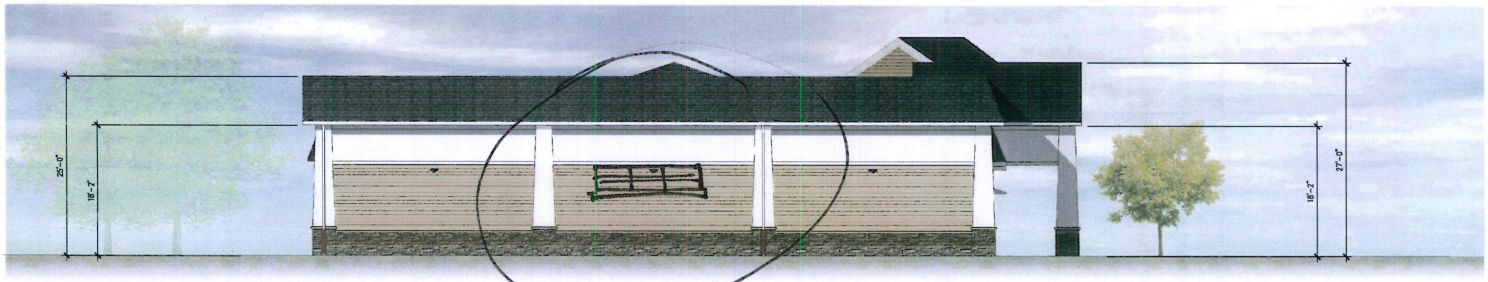

REAR ELEVATION (BACK)
SCALE: 1/8" = 1'-0"

LEFT ELEVATION (3RD SIDE ARCHITECTURE)
SCALE: 1/8" = 1'-0"

CVS 10983 146TH ST. & DITCH RD. WESTFIELD, IN

CVS pharmacy

10.11.2016