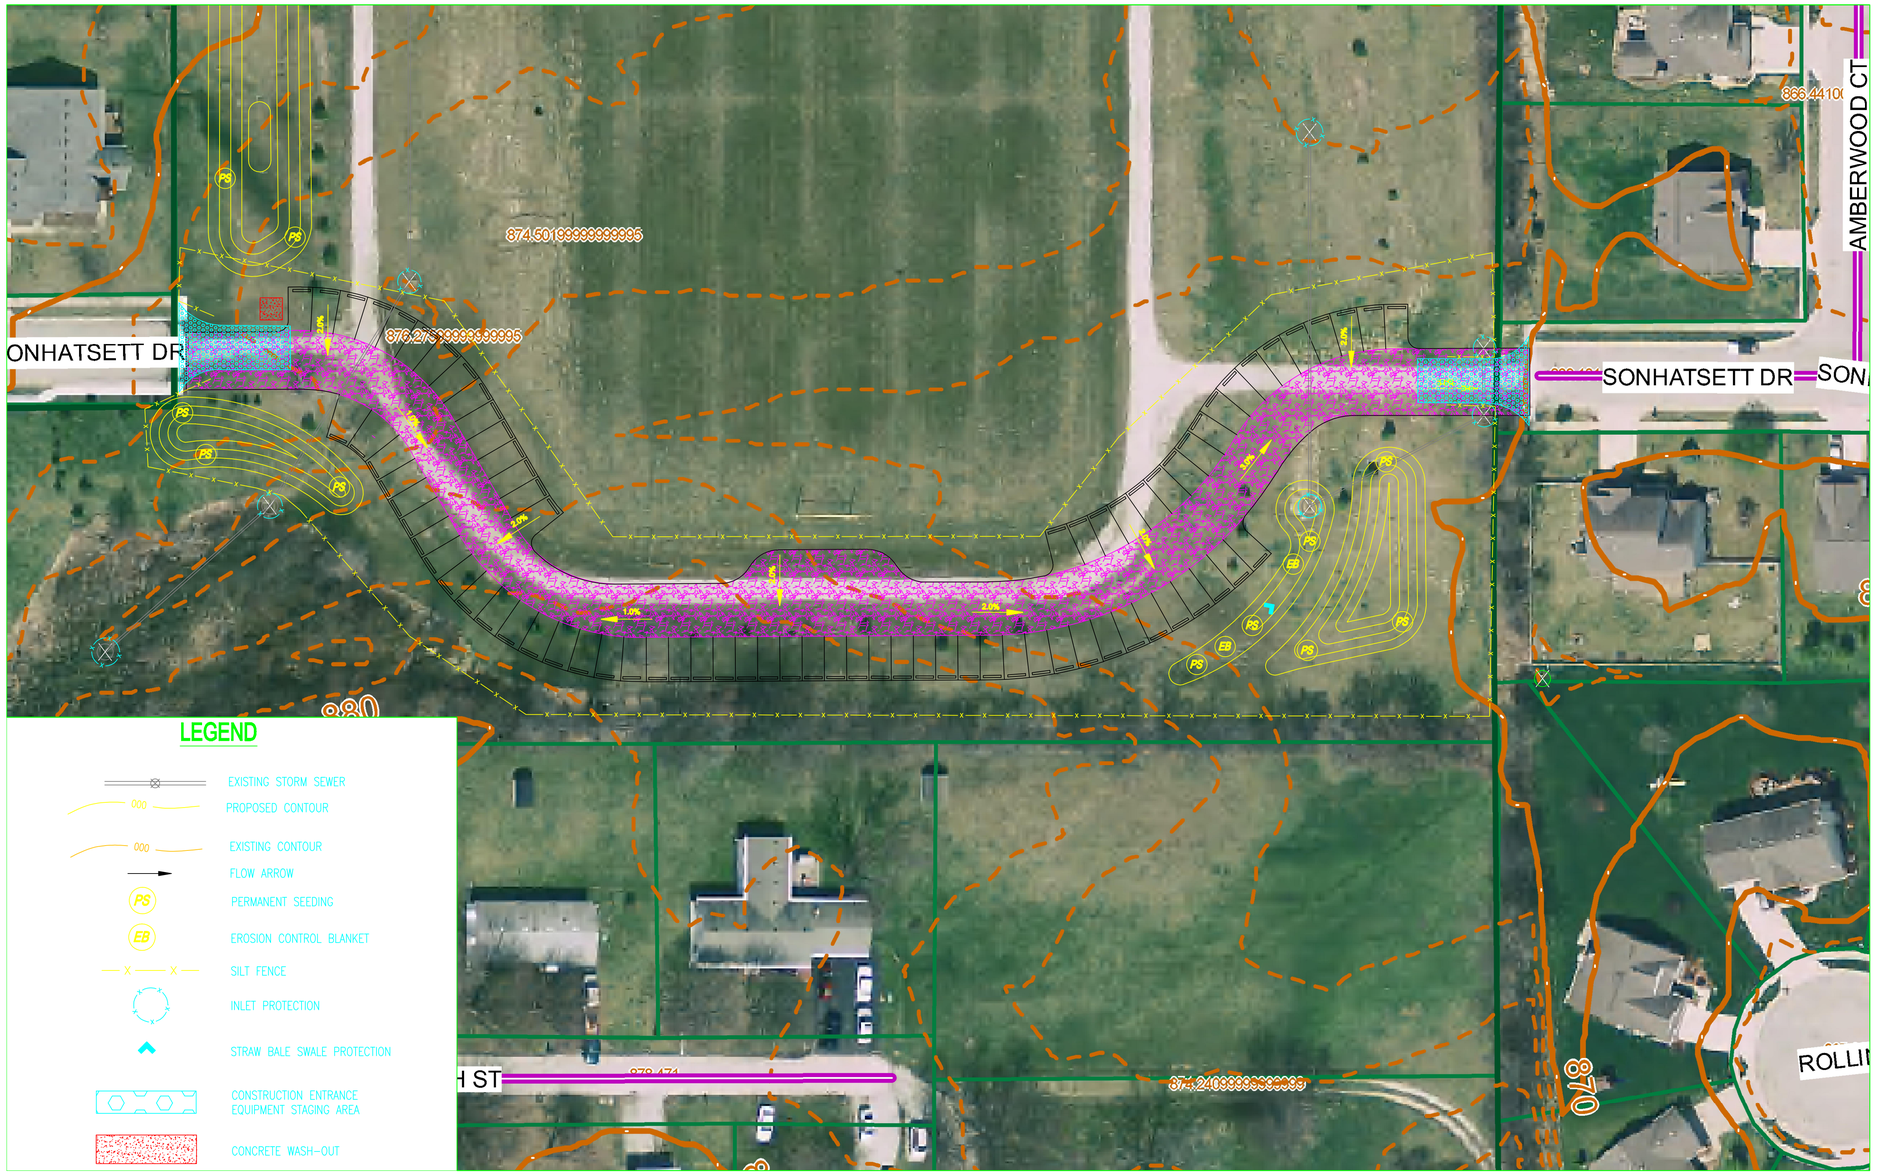

LEGEND

- EXISTING STORM SEWER
- PROPOSED CONTOUR
- EXISTING CONTOUR
- FLOW ARROW
- PS — PERMANENT SEEDING
- EB — EROSION CONTROL BLANKET
- SILT FENCE
- INLET PROTECTION
- STRAW BALE SWALE PROTECTION
- CONSTRUCTION ENTRANCE EQUIPMENT STAGING AREA
- CONCRETE WASH-OUT

NOTES:

1. Erosion control plan must be implemented prior to the commencement of construction.
2. Additional erosion control measures may be required in the field by WPWD inspectors.
3. All erosion control materials need to be approved by the WPWD inspectors prior to installation.
4. All temporary/permanent seeding/mulching will be required within 15 days of land disturbance, if the area will remain dormant.

N

City of Westfield
Indiana 1834
Old Town Charm, New City Style

Westfield Public Works
2706 East 171st Street
Westfield, Indiana 46074

Phone: (317) 896-5452
Fax: (317) 896-0202

APPROVED BY: _____

DATE: _____

EROSION CONTROL PLAN

Freedom Trail

WESTFIELD, INDIANA

	INITIALS	DATE
Drawn By:	RJK	2-27-09
Checked By:	XXX	X-XX-XX
Designed By:	X-XX-X	X-XX-XX
Checked By:	XXX	X-XX-XX

Rev. No.	DATE	DESCRIPTION

Sheet

E — 1

5 of 7

Vertical Scale: NA
Horizontal Scale: 1:30

Plot Date: 7/16/2009
File Location: I:\ALL SHARE\PARKS AND RECREATION\PARKS_JEREMY\FREEDOM TRAIL PARK\SILVER LAKES FINAL\FREEDOM TRAIL_EROSION CONTROL