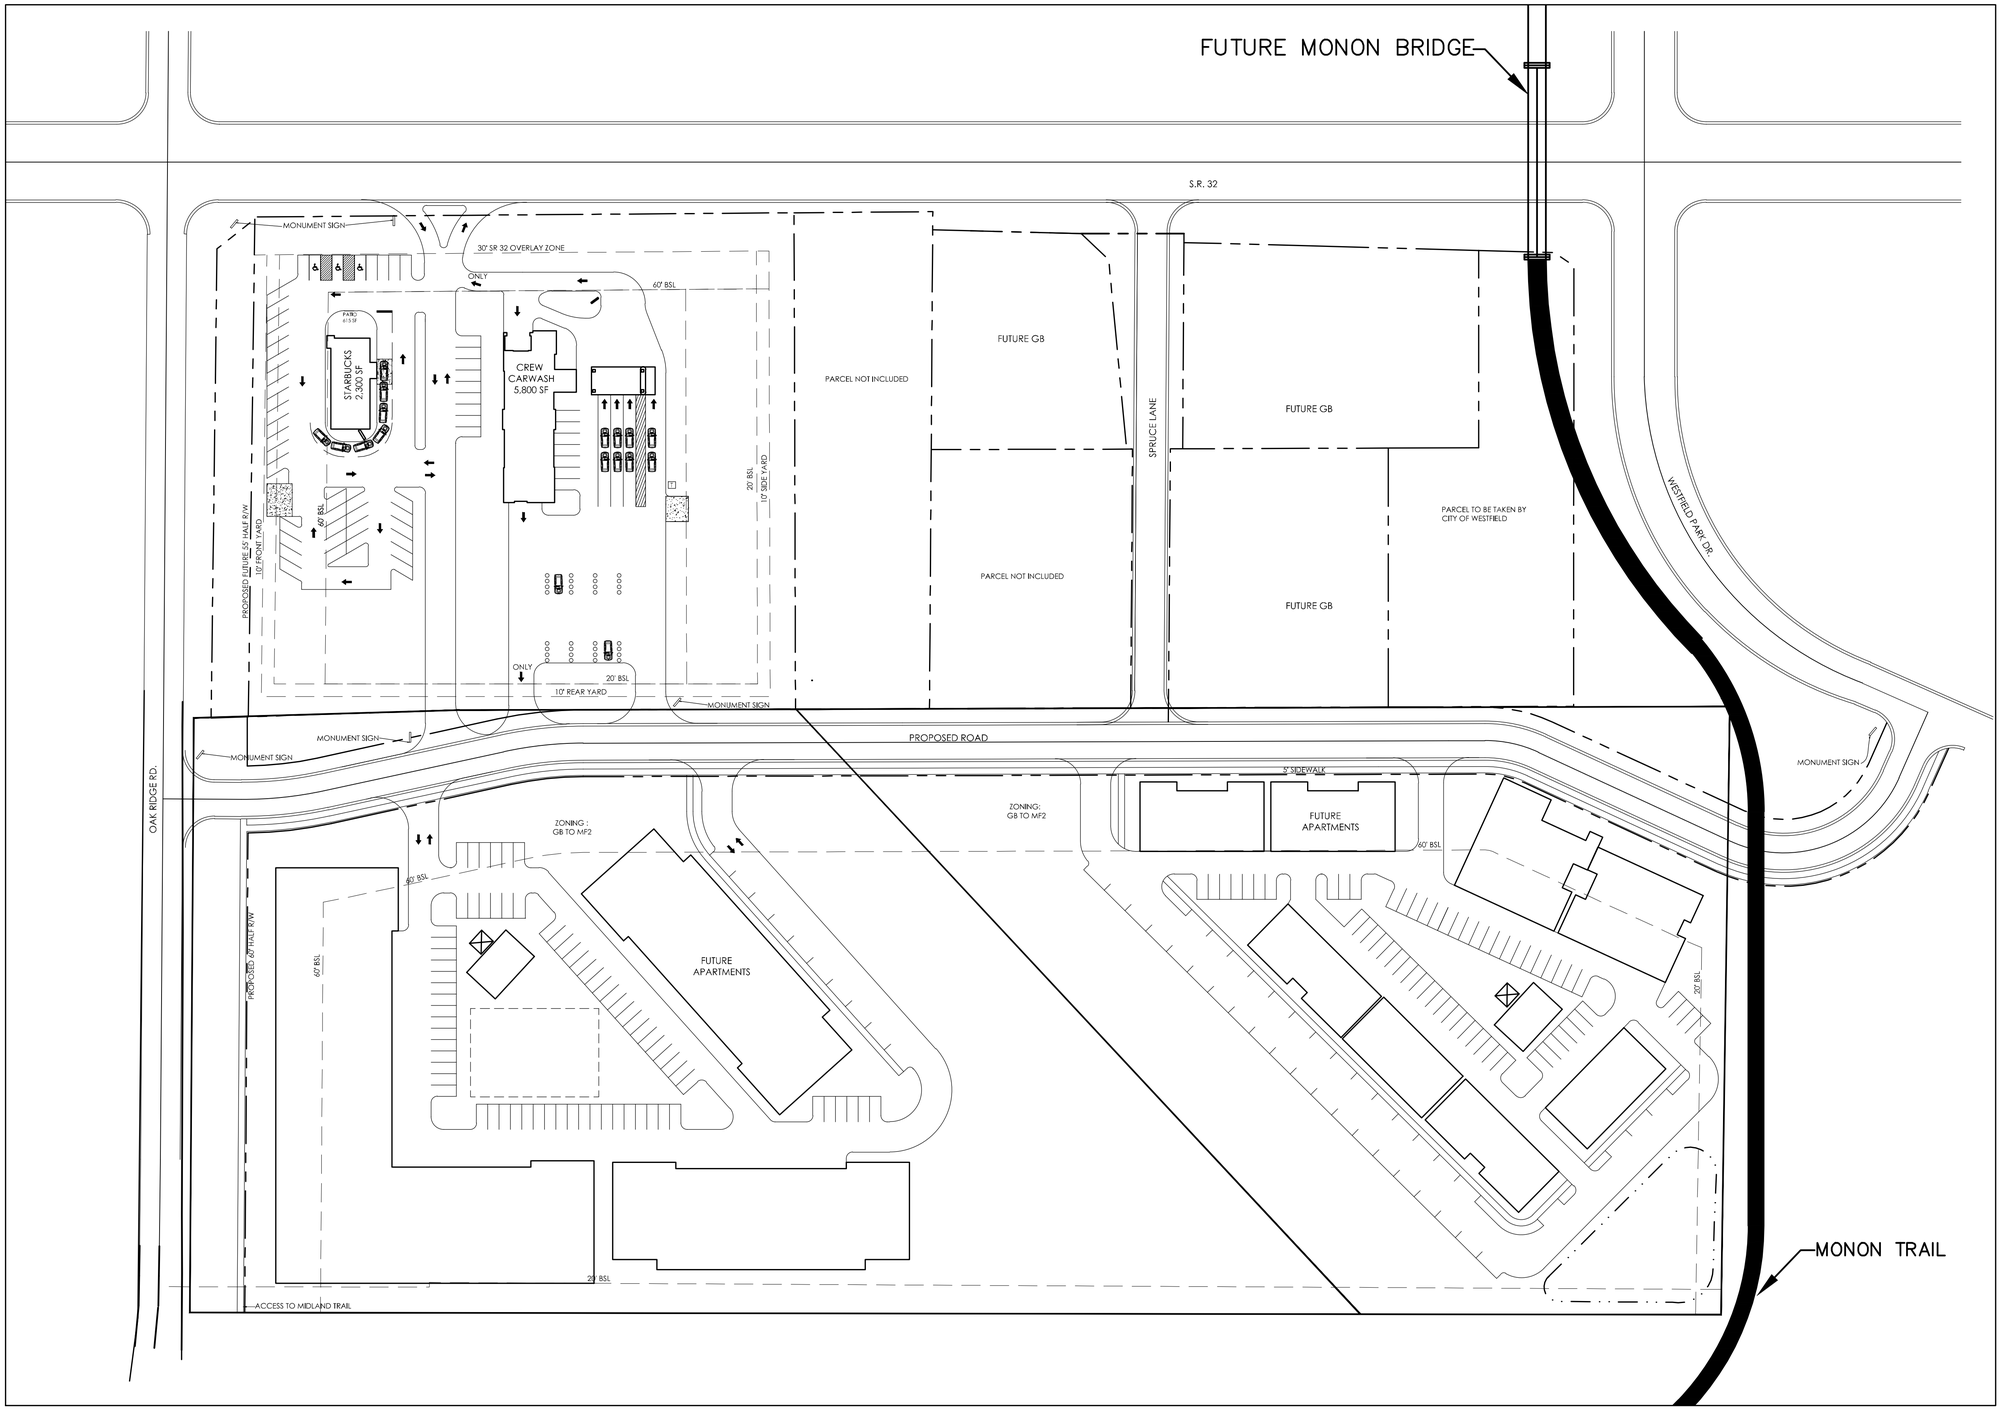

PREPARED BY:

TERRA SITE DEVELOPMENT

PREPARED FOR:

EDGE ROCK DEVELOPMENT

MASTER-PUD

SR 32 AND SPRUCE LANE
WESTFIELD, INDIANA
JULY 7, 2016

N

0 60' 120'
SCALE: 1" = 60'