CITY OF WESTFIELD, INDIANA

MONON-MIDLAND LOOP TRAIL

PROJECT ☐ **SEWER** ☐ **WATER** ☐ **TRAFFIC** ☐ **STREET** ☒ **OTHER**

DRAWING INDEX

DESCRIPTION	SHEET NO.
COVER SHEET	1
TYPICAL SECTION	2
PLAN AND PROFILE	3–6
MAINTENANCE OF TRAFFIC	7
PAVEMENT MARKINGS	8
EROSION CONTROL	9
SPOT ELEVATION	10
DETAIL SHEET	11
CROSS SECTIONS	12–21

APPROVED — CITY OF WESTFIELD
BOARD OF PUBLIC WORKS & SAFETY

DATE: _____ J. ANDREW COOK, MAYOR

DATE: _____ RANDY GRAHAM, MEMBER

DATE: _____ KATE SNEDEKER, MEMBER

APPROVED — ENGINEERING DEPARTMENT

DATE: _____ DUSTIN SHOE, SENIOR PROJECT MANAGER

SCALES:

PLAN — 20 10 0 20 40 — SCALE: 1" = 20'

PROFILE HORIZ. — 20 10 0 20 40 — SCALE: 1" = 20'

PROFILE VERT. — 5 2.5 0 5 10 — SCALE: 1" = 5'

GEOMETRICS — 100 50 0 100 200 — SCALE: 1" = 100'

NOTE: CITY OF WESTFIELD UTILITIES, DESIGN STANDARDS AND SPECIFICATIONS AND INDIANA DEPARTMENT OF TRANSPORTATION STANDARD SPECIFICATIONS DATED 2014, CURRENT STANDARD DRAWINGS, AND THE 2011 INDIANA MANUAL ON UNIFORM TRAFFIC CONTROL DEVICES FOR STREETS AND HIGHWAYS TO BE USED WITH THESE PLANS.

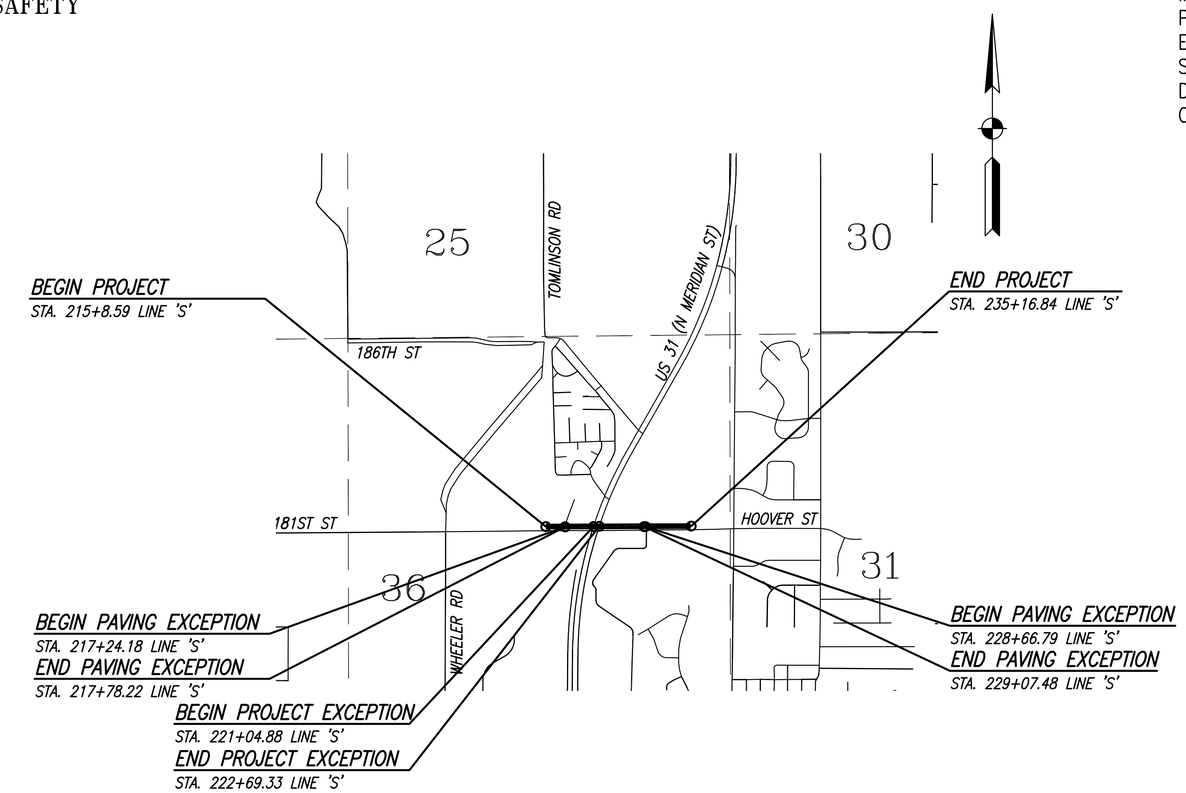

UTILITY COMPANIES

GAS
VECTREN ENERGY
BRIAN HARGER
1 NORTH MAIN STREET
EVANSVILLE, IN 47711
PHONE (OFFICE): (812) 491–4765
PHONE (CELL): (812) 491–4504

PIPELINE
GREG NEWMAN
MARATHON PIPE LINE LLC
20–C INDUSTRIAL DRIVE
LEXINGTON, OH 44904
PHONE (OFFICE) : (419) 884–0800 X–236
PHONE (CELL) : (419) 564–8826
FAX : (419) 884–3717

TELEPHONE
RANDY RETSCHLAG
AT&T/JMC ENGINEERS
110 NORTH MAIN STREET
CULVER, IN 46511
PHONE: (574) 344–8076

WATER
CHRIS BRUMFIELD
CITIZENS ENERGY GROUP
1220 WATERWAY BLVD.
INDIANAPOLIS, IN 46202
PHONE: (317) 263–6382

ELECTRIC
CHRISTINA GIROD
DUKE ENERGY
100 SOUTH MILL CREEK ROAD
PHONE (O): (317) 776–5341
PHONE (C): (317) 431–4762
FAX: (317) 776–5330

SANITARY
MATT KLINE
CITIZENS ENERGY GROUP
2150 DR. MARTIN LUTHER KING JR. ST.
INDIANAPOLIS, IN 46202
PHONE: (317) 263–6382

GAS
RICH MILLER
CITIZENS GAS OF WESTFIELD
2150 DR. MARTIN LUTHER KING JR. ST.
INDIANAPOLIS, IN 46202
PHONE (O): (317) 927–4684
PHONE (C): (317) 696–4041

TELEPHONE
KEITH HAMM
INDIANA FIBER NETWORK
5520 W. 76TH STREET
INDIANAPOLIS, IN 46268
PHONE: (317) 777–7583

FIBER OPTIC
STEVE COSTLOW
FRONTIER
20905 HAGUE ROAD
NOBLESVILLE, IN 46062
PHONE: (317) 984–9010
FAX: (317) 984–2381

CABLE T.V.
TOM SPENCER
COMCAST
5330 E. 65TH STREET
INDIANAPOLIS, IN 46220
PHONE: (317) 752–9426

DLZ INDIANA, LLC
157 EAST MARYLAND STREET
INDIANAPOLIS, INDIANA 46204
PHONE: (317) 633–4120
FAX: (317) 633–4177

DLZ

COVERING CIVIL DESIGN
CERTIFIED BY: _____ DATE
REGISTERED PROFESSIONAL ENGINEER
STATE OF INDIANA NO. 10910445

HASEEB A. GHUMMAN — REGISTERED — PE 10910445 — STATE OF INDIANA — PROFESSIONAL ENGINEER — DLZ INDIANA, LLC

COVERING CIVIL DESIGN
CERTIFIED BY: _____ DATE
REGISTERED PROFESSIONAL ENGINEER
STATE OF INDIANA NO. 860383

GARY K. FISK — REGISTERED — No. 860383 — STATE OF INDIANA — PROFESSIONAL ENGINEER — DLZ INDIANA, LLC

COVERING ELECTRICAL
CERTIFIED BY: _____ DATE
REGISTERED PROFESSIONAL ENGINEER
STATE OF INDIANA NO. 60900360

JEFFREY R. SWENSON — REGISTERED — No. PE60900360 — STATE OF INDIANA — PROFESSIONAL ENGINEER — DLZ INDIANA, LLC

HOLEY MOLEY SAYS "DON'T DIG BLIND"

1-800-382-5544
CALL TOLL FREE
1-800-428-5200
FOR CALLS OUTSIDE OF INDIANA
TWO WORKING DAYS PLEASE
LOCATION: HAMILTON COUNTY, INDIANA
TOWNSHIPS: WASHINGTON

Date: Aug 19, 2016, 12:22pm User ID: djmann
File: M:\Proj\1466\2109\Phase 1\Civil\Dwg\Misc\2109CV01.dwg