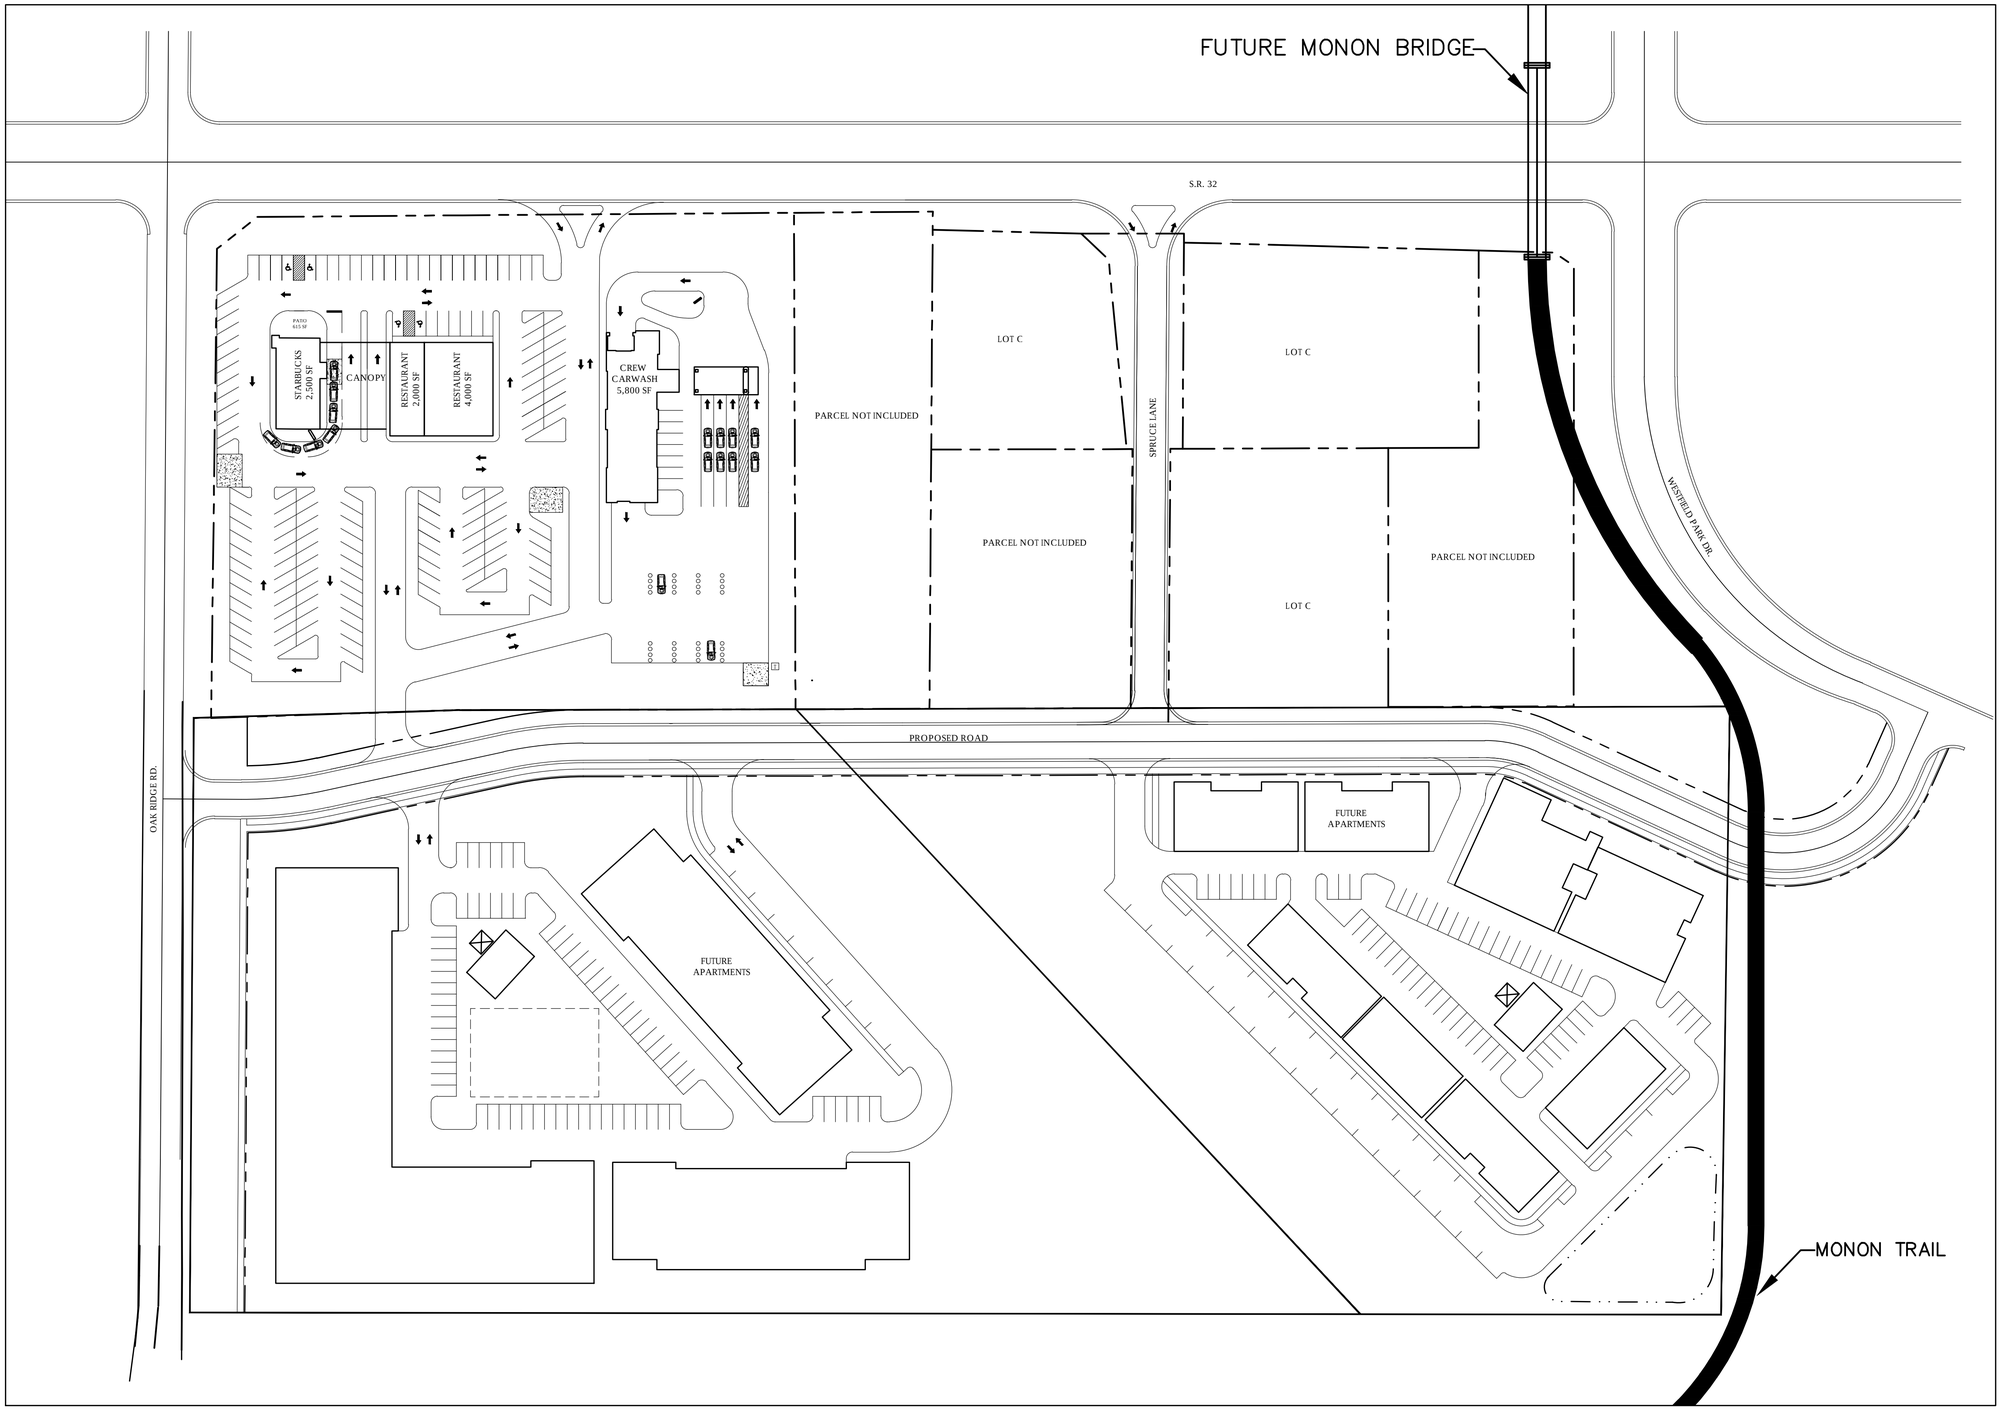

PREPARED BY:

TERRA SITE DEVELOPMENT

PREPARED FOR:

EDGE ROCK DEVELOPMENT

MASTER-PUD

S.R. 32 AND OAK RIDGE RD.
WESTFIELD, INDIANA
SEPTEMBER 22, 2016

N

0 60' 120'
SCALE: 1" = 60'

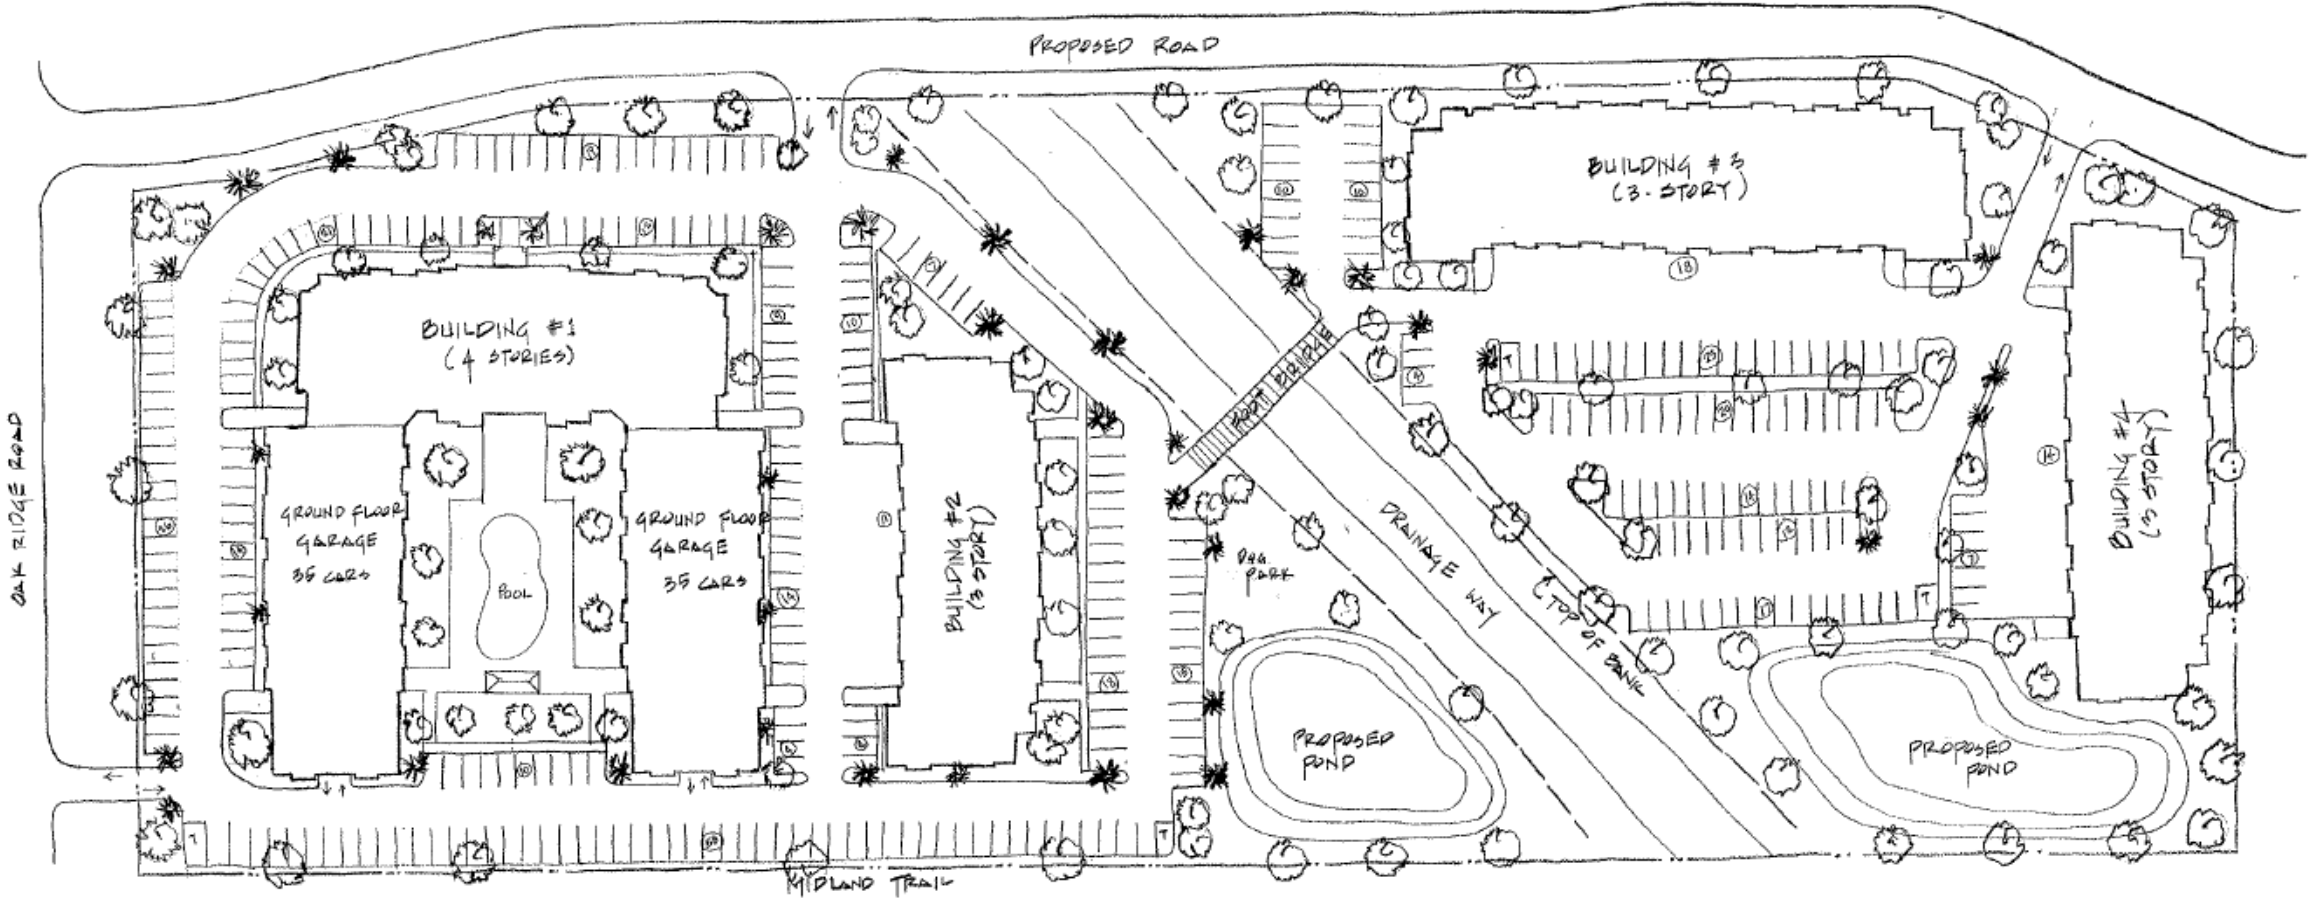
PROPOSED ROAD
OAK RIDGE ROAD
BUILDING #1
(4 STORIES)
GROUND FLOOR
GARAGE
35 CARS
POOL
GROUND FLOOR
GARAGE
35 CARS
BUILDING #2
(3 STORY)
FOOT BRIDGE
DRAINAGE WAY
TOP OF BANK
DOG PARK
PROPOSED
POND
PROPOSED
POND
BUILDING #3
(3-STORY)
BUILDING #4
(3 STORY)
MIDLAND TRAIL