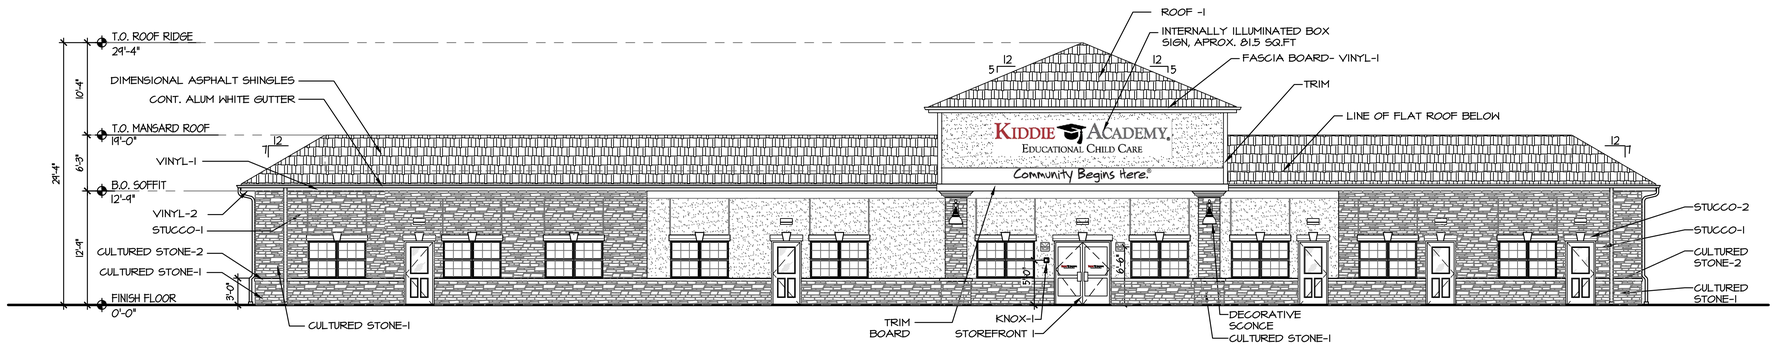


## 1 EAST ELEVATION
SCALE: 1/8"=1'-0"

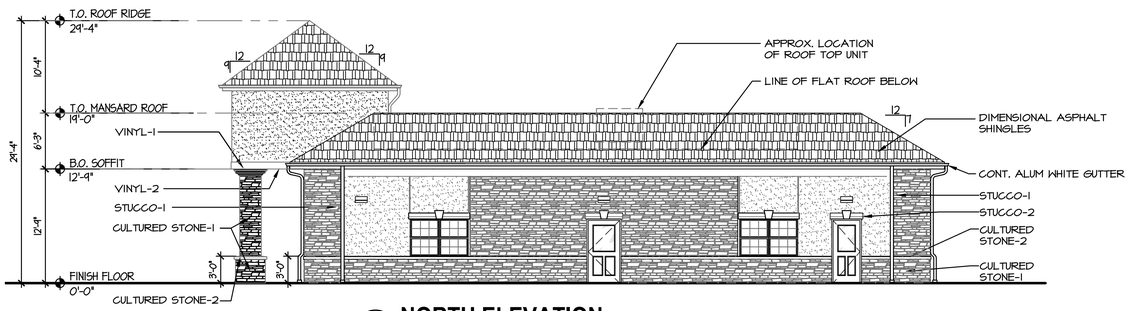


## 2 NORTH ELEVATION
SCALE: 1/8"=1'-0"

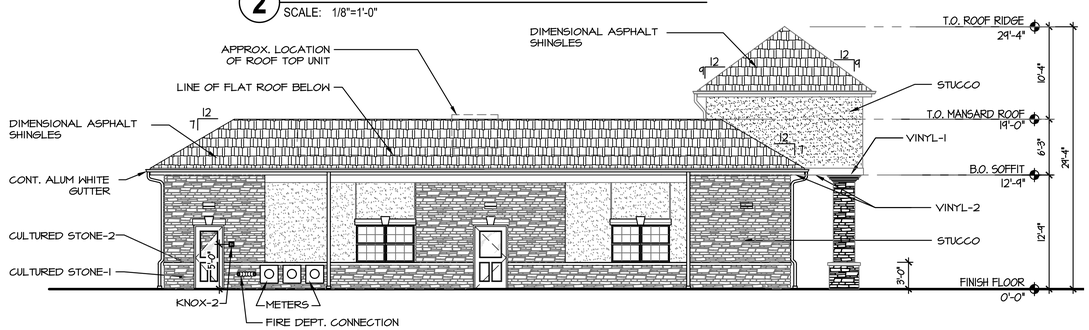


## 3 SOUTH ELEVATION
SCALE: 1/8"=1'-0"

## 4 WEST ELEVATION
SCALE: 1/8"=1'-0"

## EXTERIOR MATERIAL CALCULATION

| MATERIAL | EAST ELEVATION 2,125 SQFT. | | WEST ELEVATION 2,125 SQFT. | | NORTH ELEVATION 980 SQFT. | | SOUTH ELEVATION 980 SQFT. | |
|---|---|---|---|---|---|---|---|---|
| CULTURED STONE | 975 SQFT | 60 % | 1104 SQFT | 60 % | 522 SQFT | 60% | 522 SQFT | 60% |
| STUCCO-1 | 425 SQFT | 26.1 % | 520 SQFT | 28.3 % | 272 SQFT | 31.3 % | 272 SQFT | 31.3 % |
| VINYL | 225 SQFT | 13.9 % | 250 SQFT | 11.7 % | 85 SQFT | 8.7% | 85 SQFT | 8.7% |
| OPENING/OTHERS | 500 SQFT | | 285 SQFT | | 110 SQFT | | 110 SQFT | |

## EXTERIOR MATERIAL SCHEDULE

| NAME | MANUFACTURER | SIZE / TYPE | COLOR / FINISH |
|---|---|---|---|
| STUCCO-1 | TBD | TBD | COLOR: TBD |
| STUCCO-2 (WINDOWS & DOORS TRIM) | TBD | TBD | COLOR: TBD |
| CULTURED STONE-1 | OWENS CORNING CULTURED STONE | COUNTRY LEDGESTONE | COLOR: TBD |
| CULTURED STONE-2 | OWENS CORNING CULTURED STONE | WATER TABLE 18"X3"X4", WITH SLOPE FOR SLOPE 2" AT THE FRONT. | COLOR: TBD |
| VINYL-1 | PLASTICLAD | VINYL FRIEZE BOARD, 5/4"X10" | - |
| VINYL-2 | ROYAL BUILDING PRODUCTS | COLOR SCAPES NOMINAL THICKNESS .042" | TRIPLE 4 SOFFIT MATTE FINISH COLOR: WHITE PRODUCT:PERFORATED |
| ROOF SHINGLES | GAF | TIMBERLINE ULTRA ASPHALT SHINGLES 30 YEAR WARRANTY | COLOR: BARKWOOD PRODUCT: |
| STOREFRONT-1 | KAWNEER | REFER TO SHEET A-100 | COLOR: TBD |
| EXIT DOOR-1 | - | REFER TO SHEET A-100 | COLOR: TBD |
| EXIT DOOR-2 | - | REFER TO SHEET A-100 | COLOR: TBD |
| WINDOW | SIMONTON | REFER TO SHEET A-101 | COLOR: TBD |


Jarmel Kizel
ARCHITECTS AND ENGINEERS INC.
42 OKNER PARKWAY
LIVINGSTON, NEW JERSEY 07039
TEL: 973-994-9669
FAX: 973-994-4069
www.jarmelkizel.com


Architecture
Engineering
Interior Design
Implementation Services

ISSUE

| NO. | DATE | DESCRIPTION | INT. |
|---|---|---|---|
| | | | |

REVISION

| NO. | DATE | DESCRIPTION | INT. |
|---|---|---|---|
| | | | |


**PRINCIPALS**
**MATTHEW B. JARMEL, AIA, MBA** NJ LIC A10-12787; AZ LIC 68139; MN LIC 46404; CO LIC ARC-401483; NC LIC 10120; CT LIC ARB001141S; NH LIC 3501; DC LIC ARC101849; NY LIC 024673; DE LIC S5-0007256; OH LIC A-99-12444; FL LIC ARH4034; PA LIC RA-014851-B; GA LIC RA011484; RI LIC ARC.0004765; IN LIC 00577; SC LIC AR.9163; IL LIC 001-020069; TN LIC 103850; MA LIC AR10286; TX LIC 20992; MD LIC 12662; VA LIC 0401 014089; ME LIC 1301052189; VT LIC 2453
**IRWIN H. KIZEL, AIA, PP** NJ LIC 21AI00794700; CT LIC 10527; NJ PP LIC 33UI00243100
**RICHARD A. JARMEL, PE** NJ LIC 37491; CT LIC PEN.0027735; MN LIC 47452; FL LIC 70134; NY LIC 073898-1; MI LIC 6201052339; PA LIC PE070200; DE LIC 18754; MA LIC 50445; VT LIC 8498; TX LIC 123822
**ASSOCIATES**
**RONALD A. BROKENSHIRE, PE** NJ LIC GE45511; CT LIC PEN.0032811; PA LIC PE085817
**DAVID L. LESESNE, RA** NJ LIC AI 13253; CT LIC AB-0011748; NY LIC 024719; MN LIC 21475; PA LIC RA-400581
**MICHAEL J. VORLAND, RA** NY LIC 036993
**GERARD P. GESARIO, PE** NJ LIC GE038255
**FREDERICK KINCAID, RA** NJ LIC 21AI01818294
**JEROME LESLIE EBEN, FAIA, PP** NJ LIC AI 8883; PA LIC 016502-A; NY LIC 019151; VA LIC 0401 012073
**CHERYL SCHWEIKER, AIA** NJ LIC 21AI00269000; PA LIC RA407927
NJ State Board Of Architects Authorization No. 161
NJ State Board Of Engineers & Land Surveyors Authorization No. GA-2781-77


Project:
**KIDDIE ACADEMY**
**CHATHAM COMMONS**
**WESTFIELD, IN**

| Project Number: | Scale: |
|---|---|
| KAIL18-342 | AS NOTED |
| Drawn By: IF | Approved By: MBJ |

Drawing Name:
**CONCEPT ELEVATIONS**

Drawing Number:
**SD-2.2**

Initial Date: 02/27/19


H:\DRAWINGS\KIDDIE ACADEMY\INDIANA\KAIN18-342 - KIDDIE ACADEMY WESTFIELD IN\SD\KAIN18-342 SD-2 PLAN & ELEVATIONS.DWG SKADAM PLOTTED: 04/29/2019