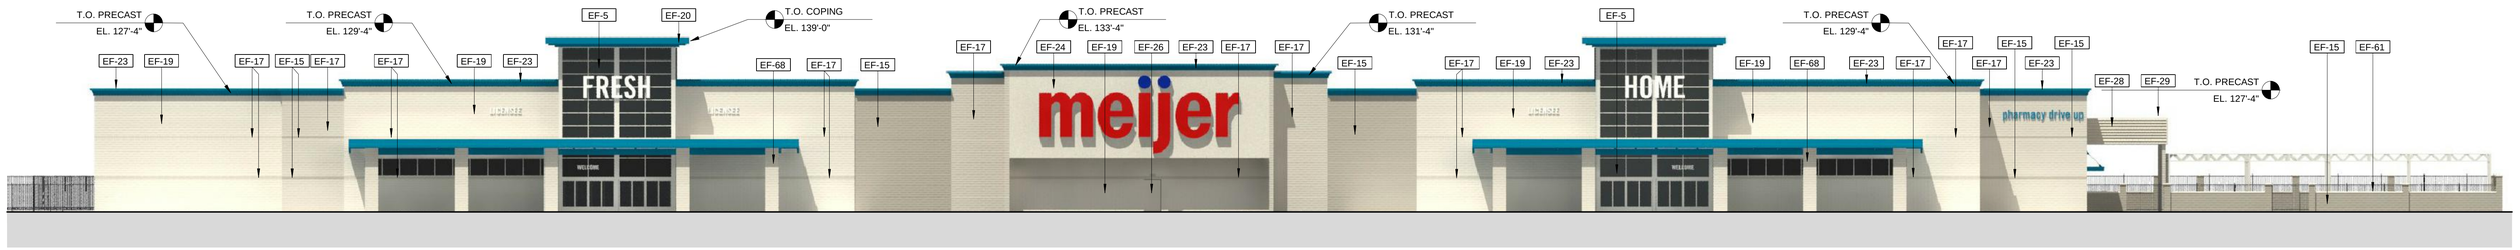

ELEVATION - FRONT

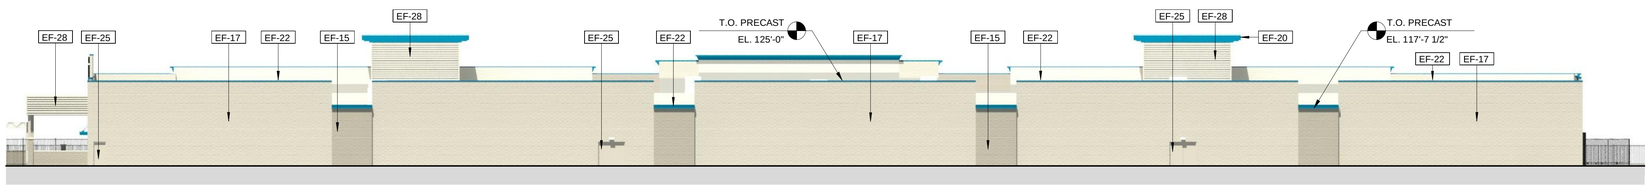

ELEVATION - BACK

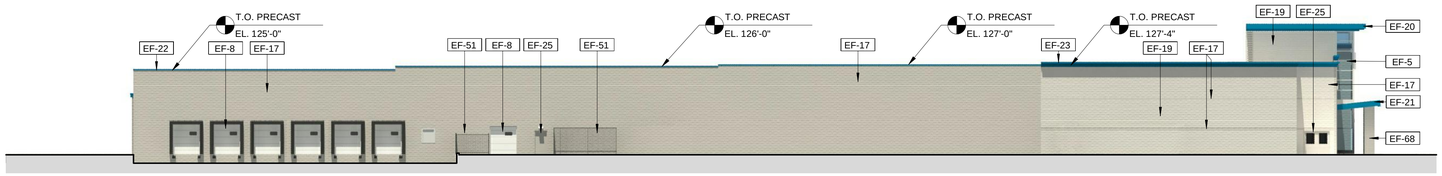

ELEVATION - RECEIVING

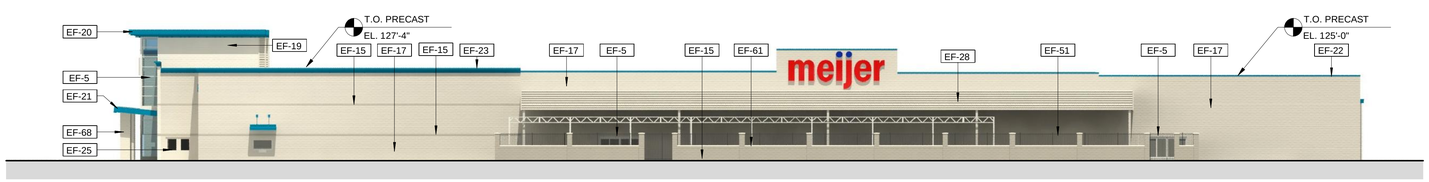

ELEVATION-GARDEN CENTER

RENDERING FINISH LEGEND

CODE	FINISH	PRODUCT	COLOR
EF-5	ENTRANCE AND STOREFRONT FRAMES	--	CLEAR ANODIZED ALUMINUM
EF-8	SECTIONAL OVERHEAD DOORS	--	WHITE
EF-15	INSULATED PRECAST CONCRETE WALL - BRICK IMPRINTED / USE SHERWIN WILLIAMS SW 7641 CRUSHED ICE FOR MORTAR JOINT	SHERWIN WILLIAMS	SW 7046 ANONYMOUS
EF-16	INSULATED PRECAST CONCRETE WALL - SMOOTH FACE FINISH	SHERWIN WILLIAMS	SW 7640 FAWN BRINDLE
EF-17	INSULATED PRECAST CONCRETE WALL - BRICK IMPRINTED / USE SHERWIN WILLIAMS SW 7641 CRUSHED ICE FOR MORTAR JOINT	SHERWIN WILLIAMS	SW 7640 FAWN BRINDLE
EF-18	INSULATED PRECAST CONCRETE WALL - SMOOTH FACE FINISH	SHERWIN WILLIAMS	SW 7641 COLONNADE GRAY
EF-19	INSULATED PRECAST CONCRETE WALL - BRICK IMPRINTED / USE SHERWIN WILLIAMS SW 7641 CRUSHED ICE FOR MORTAR JOINT	SHERWIN WILLIAMS	SW 7641 COLONNADE GRAY
EF-20	CANOPY FASCIA PANEL AND SOFFIT	PAC-CLAD	INTERSTATE BLUE
EF-21	SHEET METAL FLASHING AND TRIM - EDGE FLASHING AT CANOPY	PAC-CLAD	INTERSTATE BLUE
EF-22	SHEET METAL FLASHING AND TRIM - EDGE FLASHING AT PARAPET	PAC-CLAD	INTERSTATE BLUE
EF-23	DECORATIVE CORNICE	PAC-CLAD	INTERSTATE BLUE
EF-24	EXTERIOR INSULATED FINISH SYSTEM	--	SW 7641 COLONNADE GRAY
EF-25	FIELD PAINTED STEEL - HOLLOW METAL DOORS & FRAMES	SHERWIN WILLIAMS	SW 7640 FAWN BRINDLE
EF-26	FIELD PAINTED STEEL - HOLLOW METAL DOORS & FRAMES	SHERWIN WILLIAMS	SW 7641 COLONNADE GRAY
EF-28	METAL PANELS	PAC-CLAD	GRANITE
EF-29	SHEET METAL FLASHING AND TRIM	PAC-CLAD	GRANITE
EF-51	DECORATIVE ALUMINUM FENCE	--	BLACK
EF-61	CAST STONE CAP	--	NATURAL
EF-66	UTILITY THIN BRICK	DUTCH GRAY VELOUR	(TO MATCH) SW 7640 FAWN BRINDLE
EF-68	4" UTILITY BRICK	GLEN-GERY	(TO MATCH) SW 7640 FAWN BRINDLE

meijer

WESTFIELD, INDIANA

W. 176TH ST. (SR 32) & SPRINGMILL RD.
WASHINGTON TWP., HAMILTON COUNTY 46074

THE COLORS SHOWN IN THIS RENDERING ARE CLOSE APPROXIMATIONS. BECAUSE OF INK VARIATIONS AND DIFFERENCES IN PRINTERS, AN EXACT COLOR MATCH CANNOT BE ACHIEVED.
THE VIEWER IS ADVISED TO USE THE RENDERING AS A GUIDE FOR THE ARRANGEMENT OF COLORS ON THE BUILDING, AND TO THEN REFER TO THE ACTUAL COLOR OF THE MATERIAL SAMPLES PROVIDED.

BERGMANN
ARCHITECTS ENGINEERS PLANNERS

08/23/2019