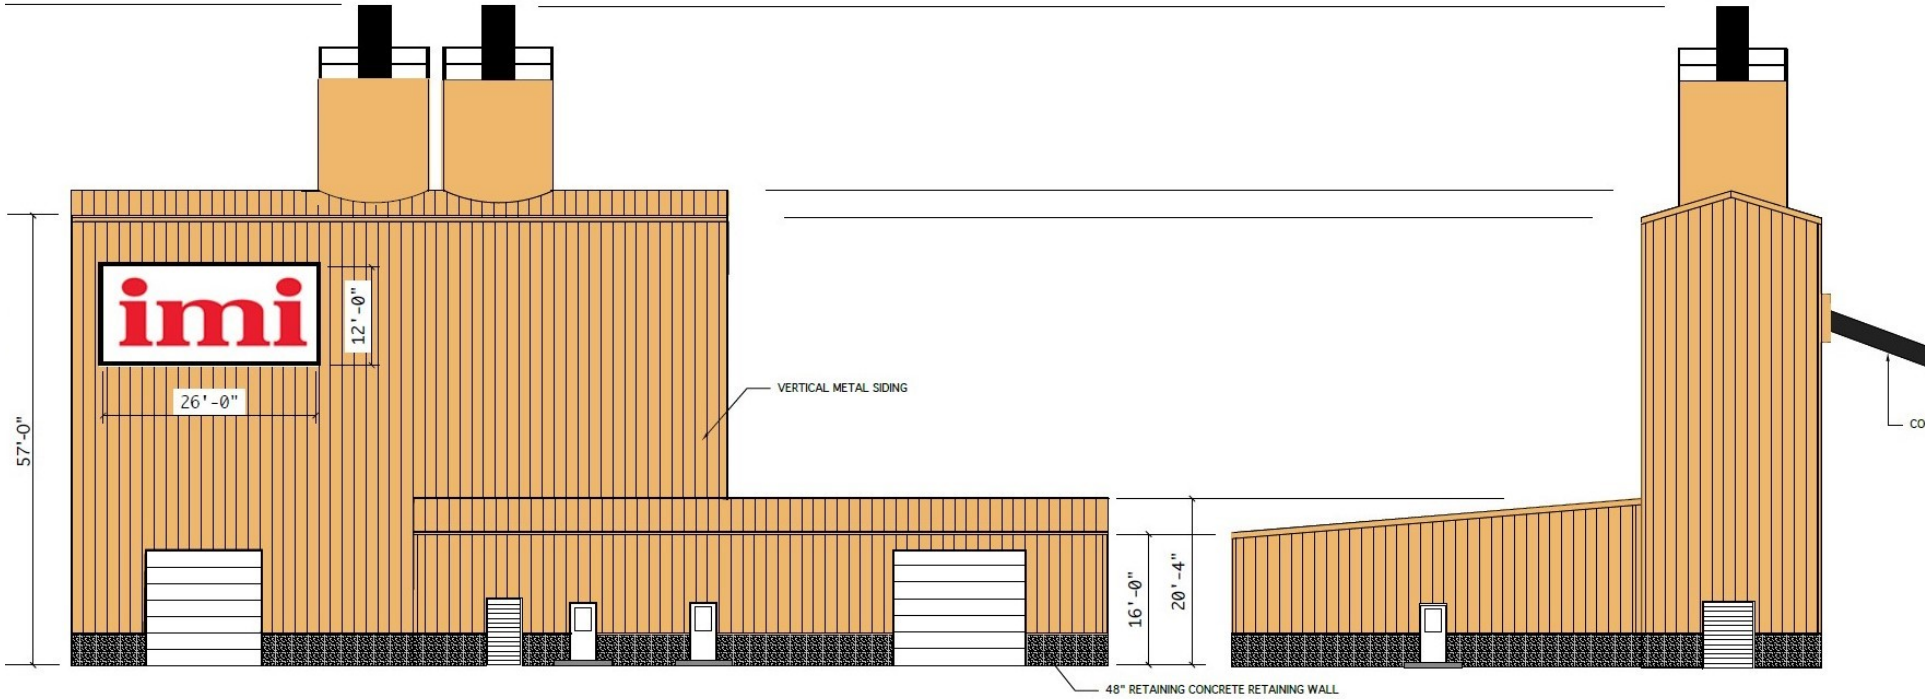

PLANT STRUCTURE EAST ELEVATION
SCALE-1/8"=1'-0"

N

PLANT STRUCTURE NORTH ELEVATION
SCALE-1/8"=1'-0"

N

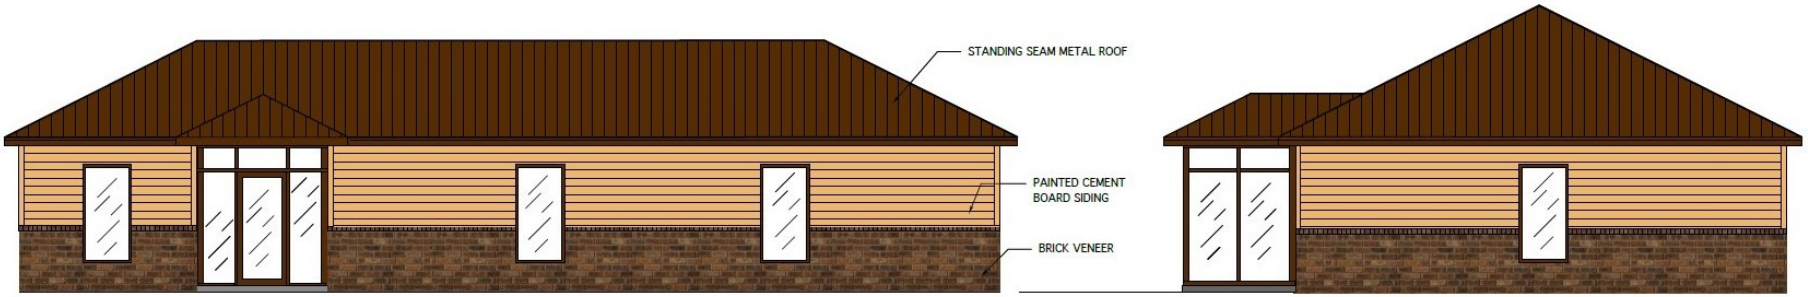

OFFICE EAST ELEVATION
SCALE-1/4"=1'-0"

N

OFFICE NORTH ELEVATION
SCALE-1/4"=1'-0"

N