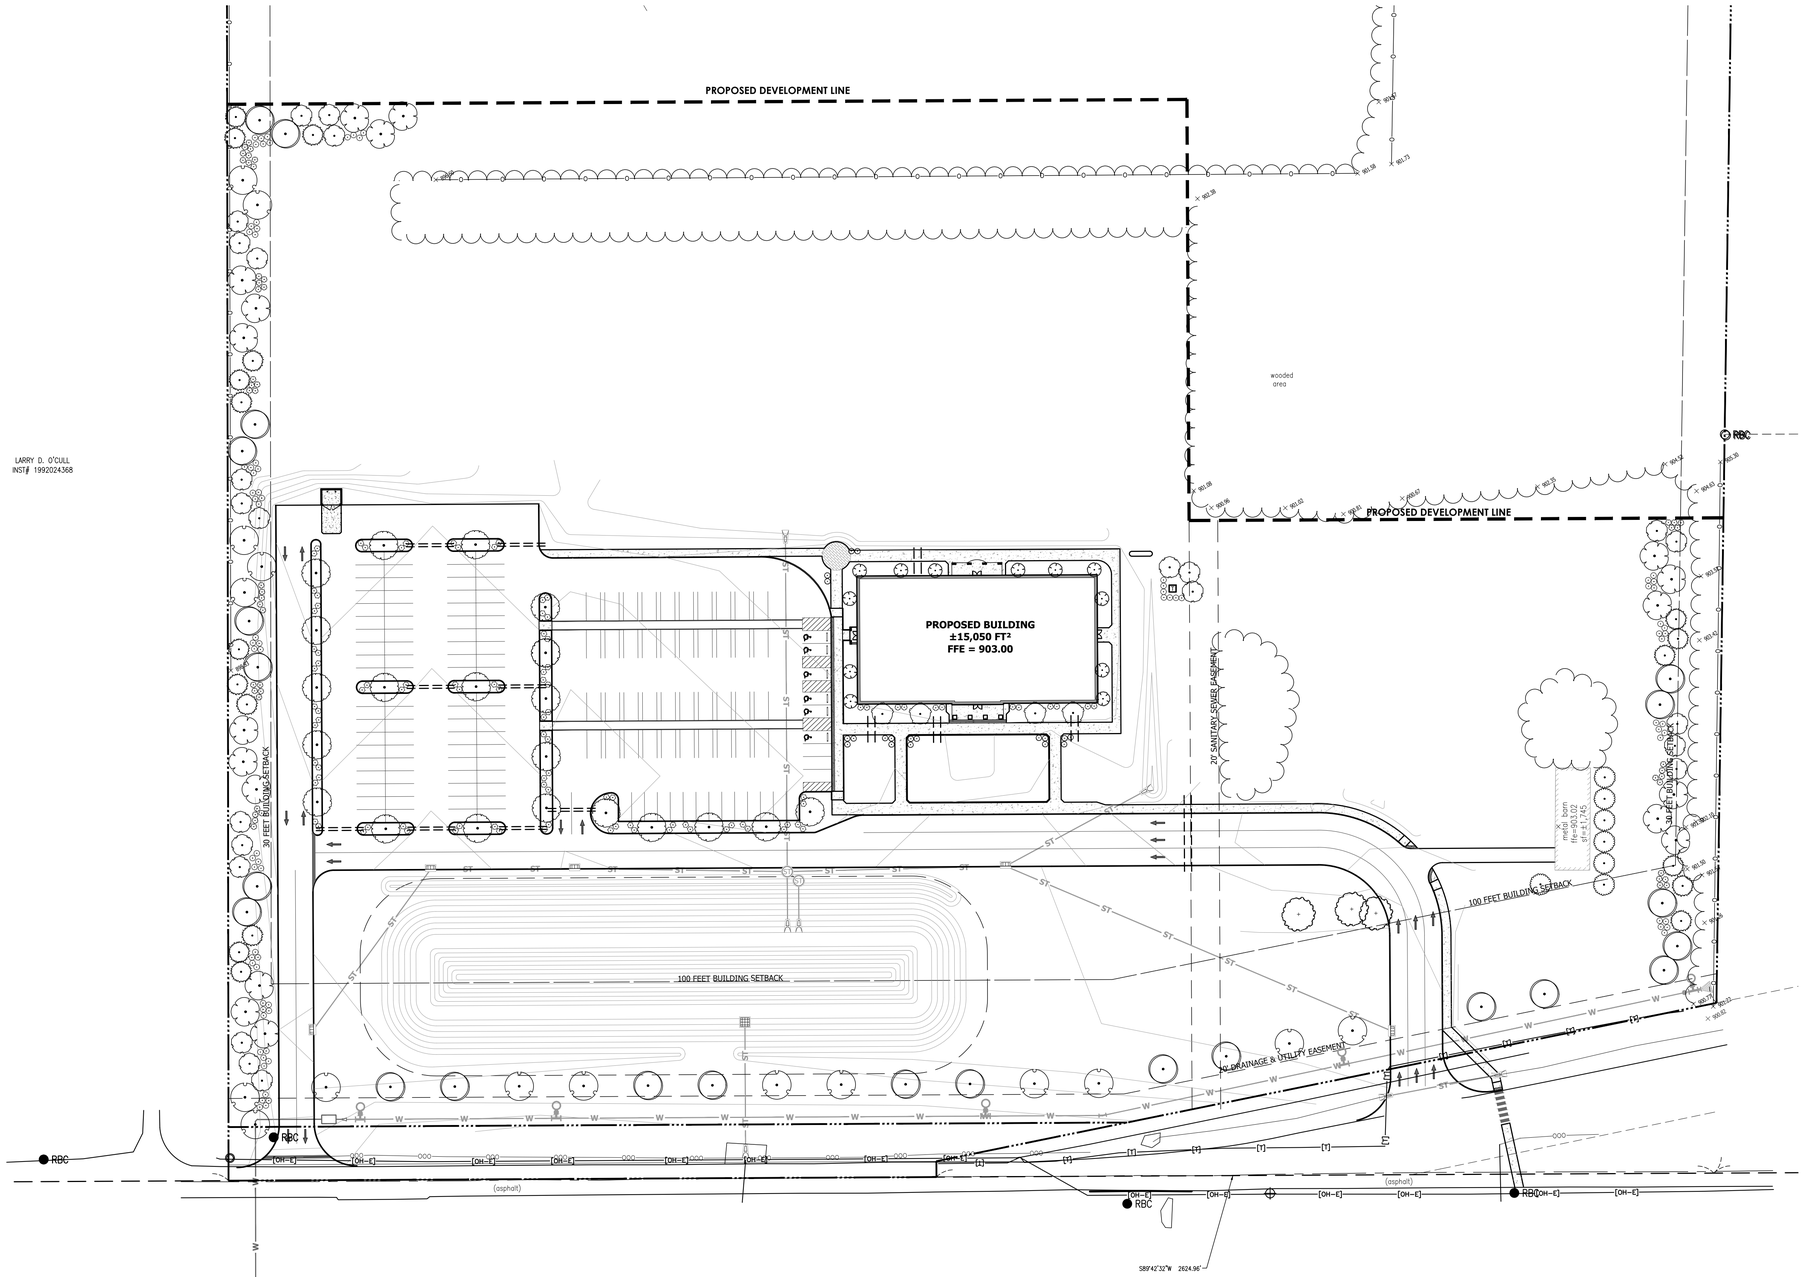

LEGEND OF EXISTING FEATURES

	PROPERTY LINE		BENCHMARK
	RIGHT-OF-WAY LINE	RBC	MONUMENT
	SETBACK LINE		SECTION CORNER
	EASEMENT	ET HC	TRANSFORMER HVAC
	SECTION LINE	E(M) (E)	ELECTRIC METER ELECTRIC MANHOLE
	CENTERLINE		POWER POLE | GUY WIRE
799	INTERMEDIATE CONTOUR		LIGHT POLE
800	INDEX CONTOUR	(T)	TELEPHONE PEDESTAL TELEPHONE MANHOLE
[T]	TELEPHONE UNDER GR.	G E	GAS MARKER ELECTRIC MARKER
[OH-T]	TELEPHONE OVERHEAD	TR (TR)	TRAFFIC POLE TRAFFIC MANHOLE
[FO]	FIBER OPTIC SERVICE	G(M) G	GAS METER GAS VALVE
[G]	GAS SERVICE	(ST) (S)	STORM MANHOLE SANITARY MANHOLE
[E]	POWER UNDERGROUND		STORM INLETS
[OH-E]	POWER OVERHEAD	C.O. D.S.	CLEAN-OUT DOWNSPOUT
[W]	WATER SERVICE		FIRE HYDRANTS
[S]	SANITARY SEWER	W(V) W	WATER METER WATER VALVES
[ST]	STORM SEWER		POST INDICATOR VALVE FIRE DEPARTMENT CONN.
[NP]	POND NORMAL POOL		SIGNS
	EX. FLOWLINE		MAILBOX
	CHAIN LINK FENCE		ADA PARKING
x	FARM FENCE	24	PARKING COUNT
/	WOOD FENCE		TREES
	IRON FENCE | RAILING		SHRUB
	BUILDING | STRUCTURE		
	EX. BUILDING OVERHEAD	+ 801.25	SPOT GRADE
RIM	RIM ELEVATION		
INV.	INVERT ELEVATION		
FFE	FINISHED FLOOR ELEVATION		

REVISION BLOCK

NOT FOR CONSTRUCTION

DATE
08/12/2021

DRAWN BY MAR | CHECKED BY MAT

HAMILTON DESIGNS
A LIMITED LIABILITY COMPANY

11 Municipal Drive, Suite 300
Fishers, Indiana 46038
P. (317) 570-8800
www.hamilton-designs.com

CONSTRUCTION PLANS FOR:
HIGHLANDS LATIN HIGH SCHOOL
3810 W 146th Street
Westfield, Indiana 46074

HIGHLANDS LATIN SCHOOL
1010 E 126th Street
Carmel, Indiana 46033

PROJECT NO.
2019-0190

DATE
08/12/2021

SCALE
1" = 50'

SHEET NAME
LANDSCAPE PLAN

SHEET NO.
LP-101

Know what's below.
Call before you dig.

0 50' 100'
SCALE: 1" = 50'

p:\2019\0190 - highlands latin school - westfield, in\drawings\lp-101.dwg